



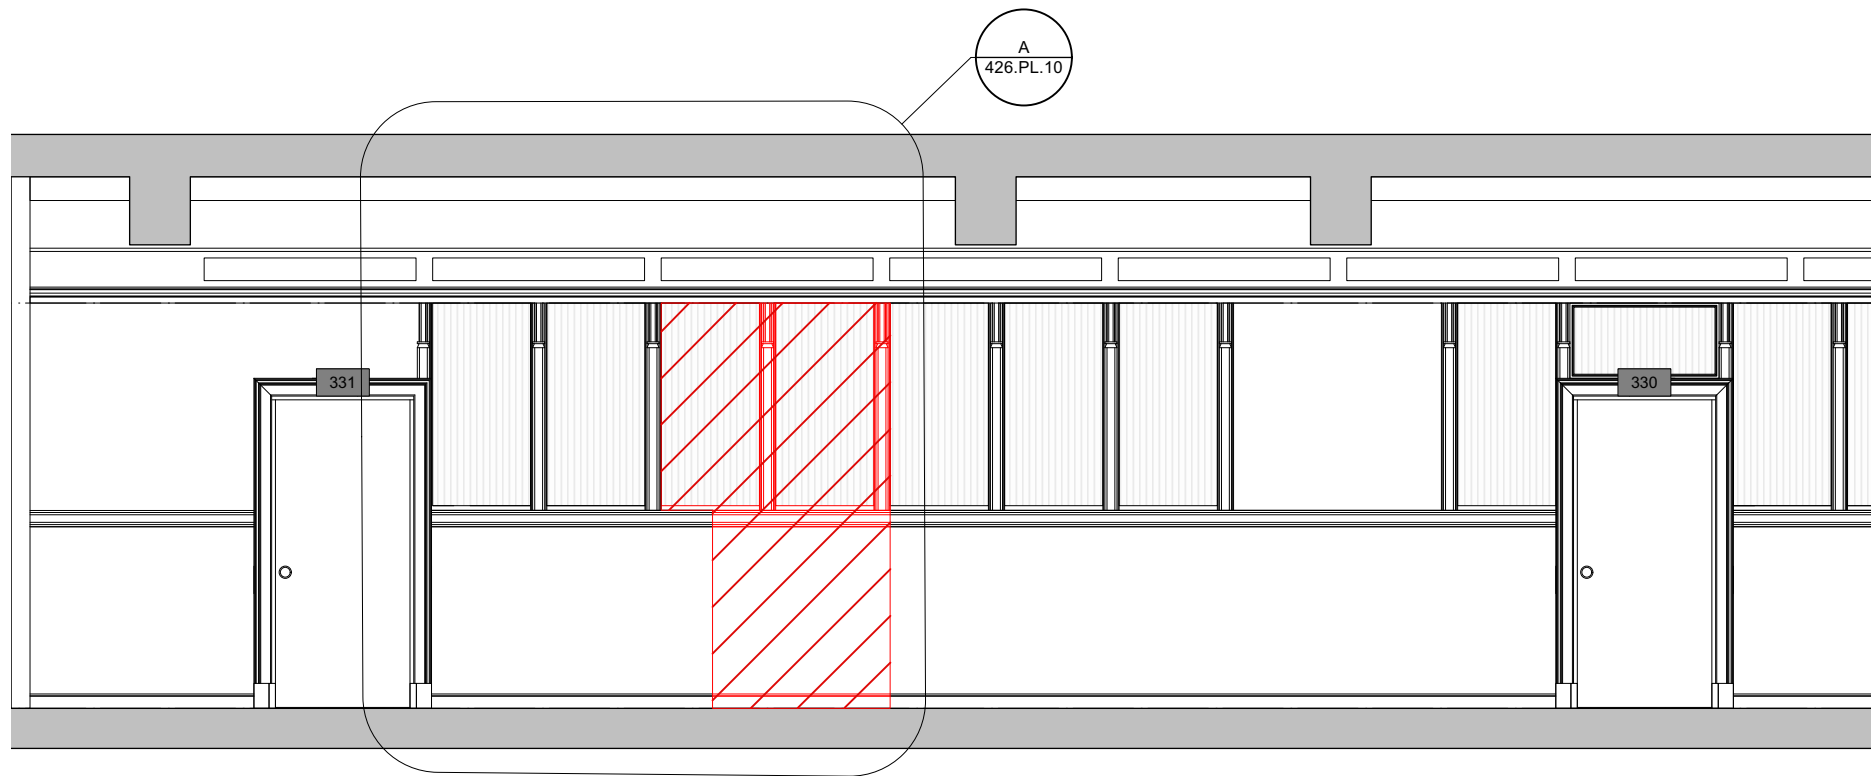

E Existing third floor corridor elevation
Scale: 1:50




Photo 01

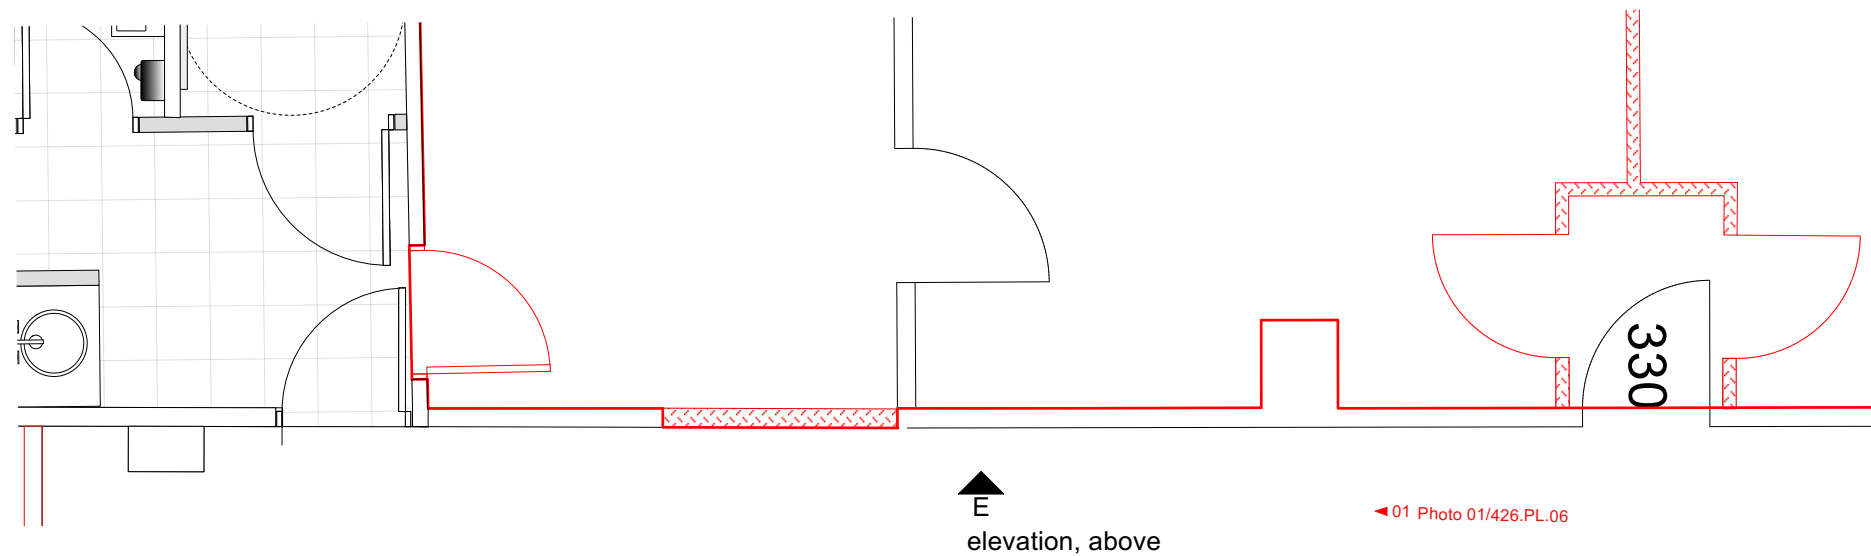

1 Existing Third Floor Corridor Plan
Scale: 1:50

Key


Partition Removal

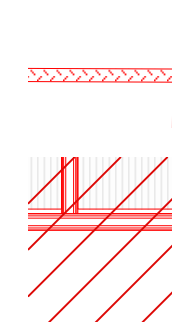

Existing partitions and doors to be removed:

Existing joinery and glass forming corridor windows to be carefully disassembled and re-used in revised arrangement where practicable.

Existing skirting carefully removed and kept to be re-used

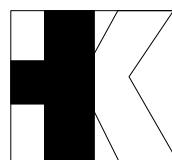

Revisions

P1 Issued for Listed Building consent 14.02.23



PLANNING		Dwg. No.	426.PL.06
Project		Drawing title	
Manchester Royal Exchange, Southern Offices		Existing/Removals Third Floor Corridor	
Client		Scale 1:50 @ A3	Rev P1
BVK		Drawn by FB	Date Jan 2023
Do not scale. All dimensions to be confirmed on site. Information contained in this drawing is the sole copyright of Hutchison Kivotos Architects Ltd. and is not to be reproduced without permission.			