
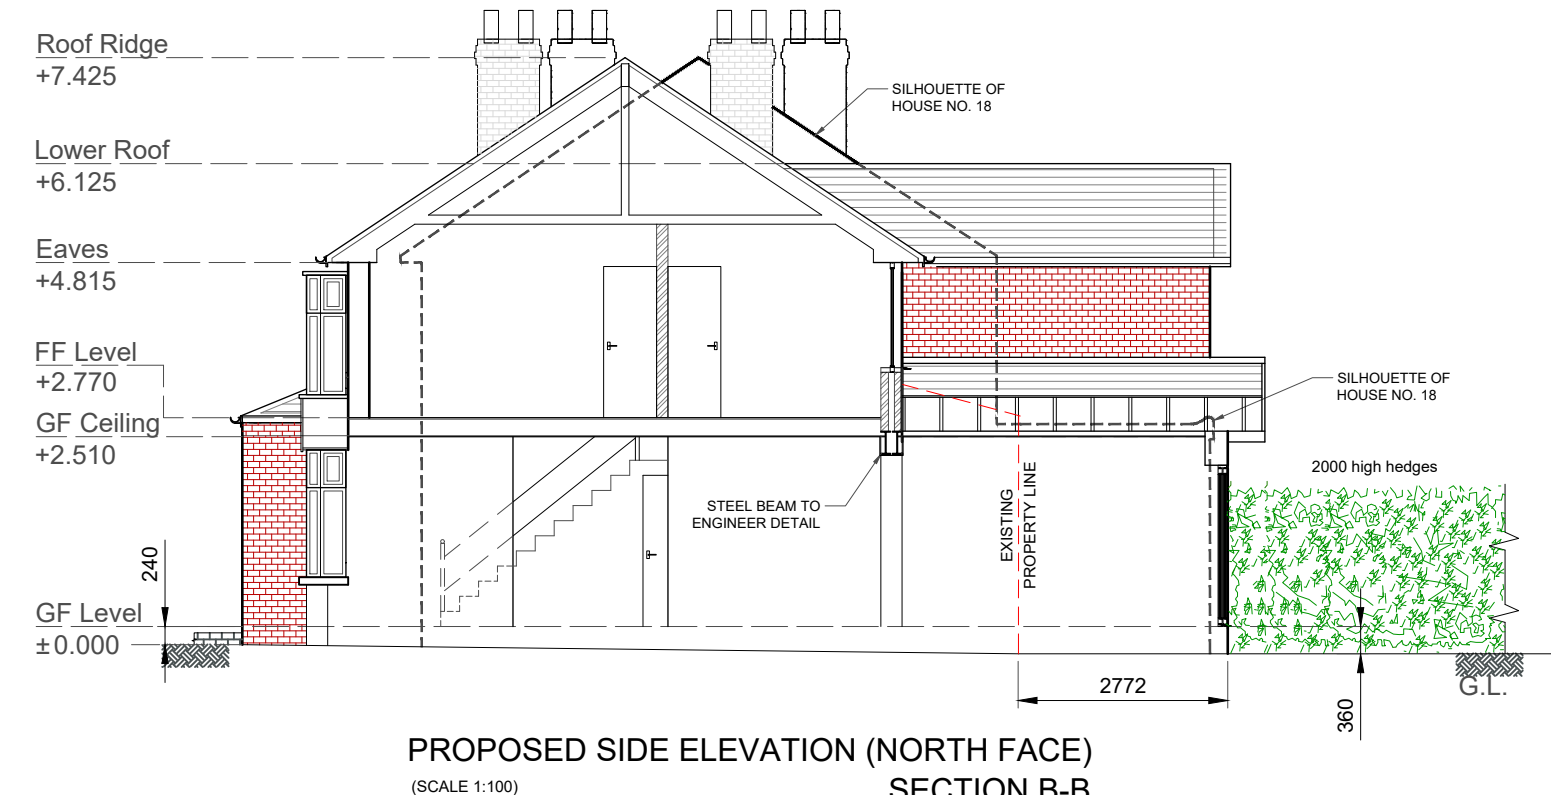
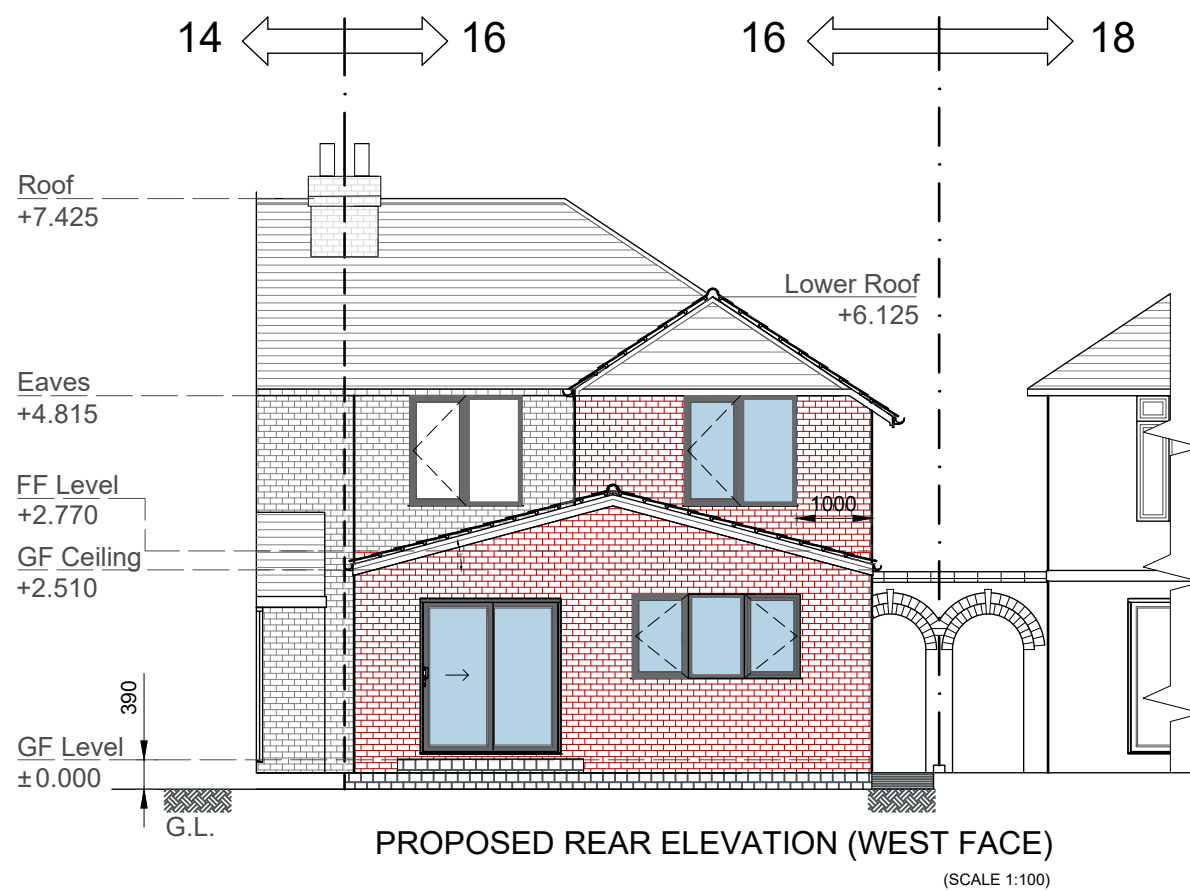
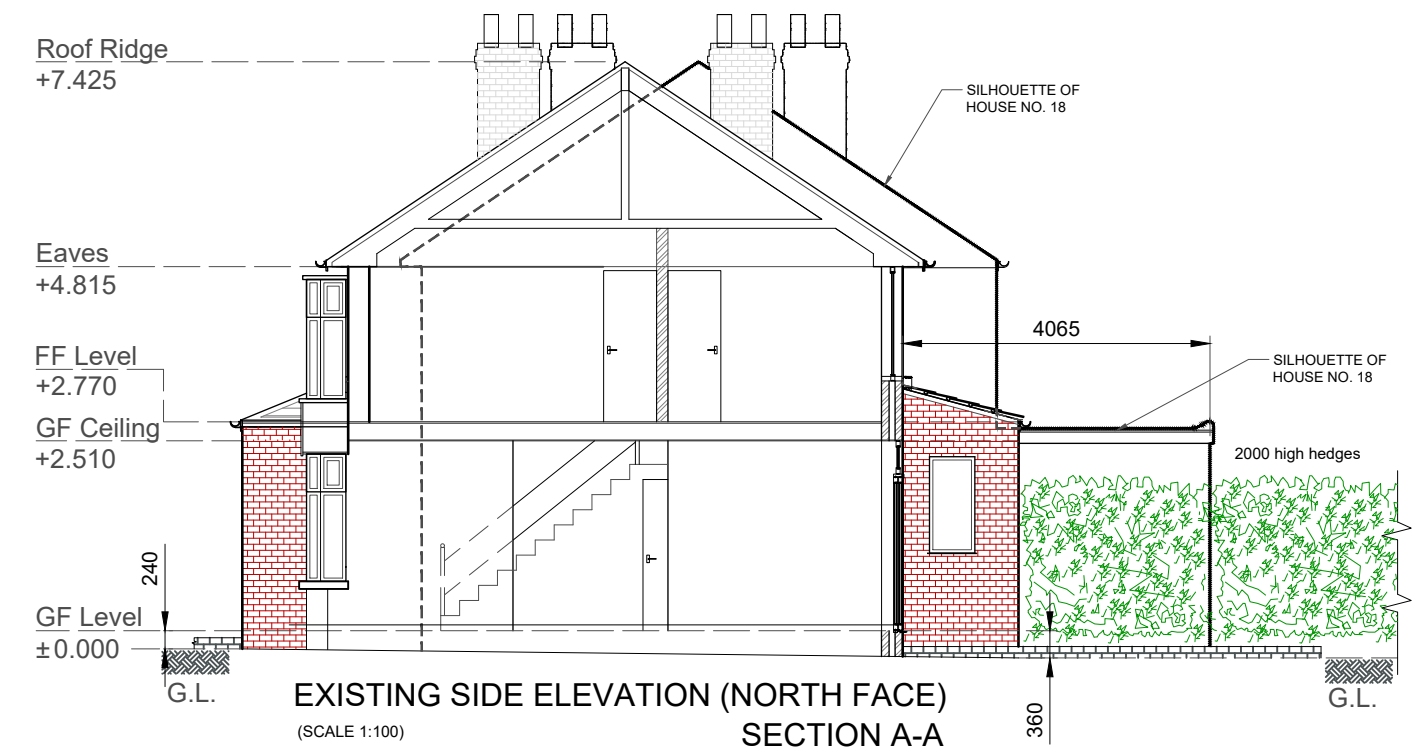
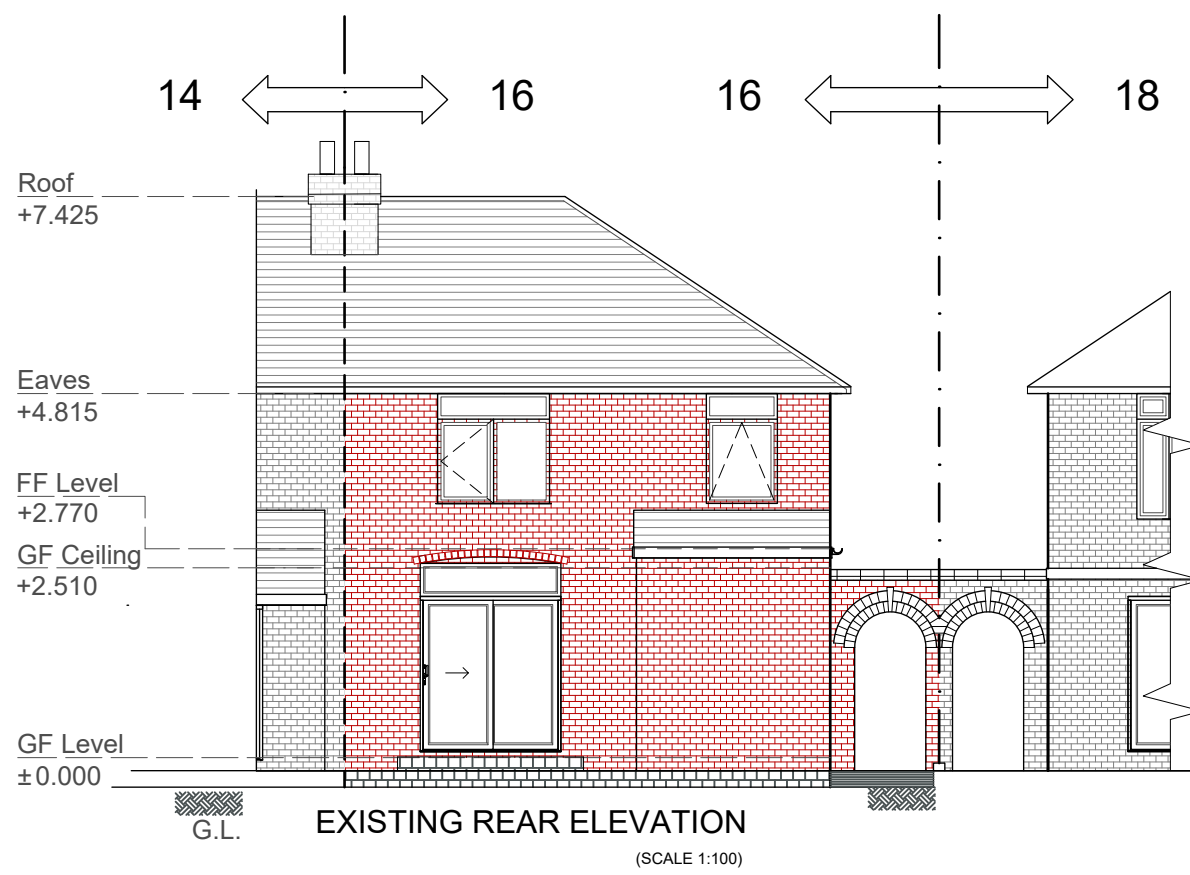
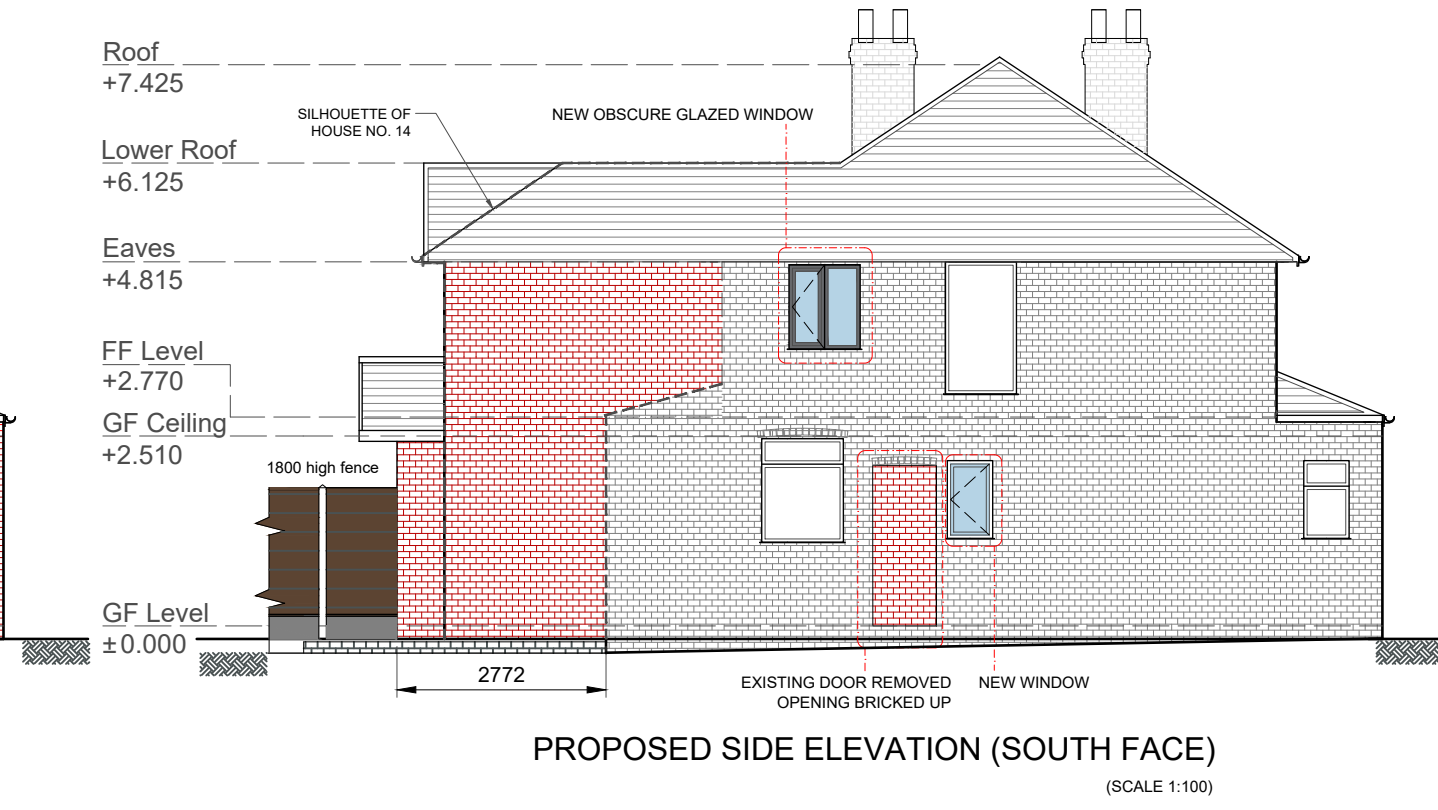


18 ← → 16 16 ← → 14

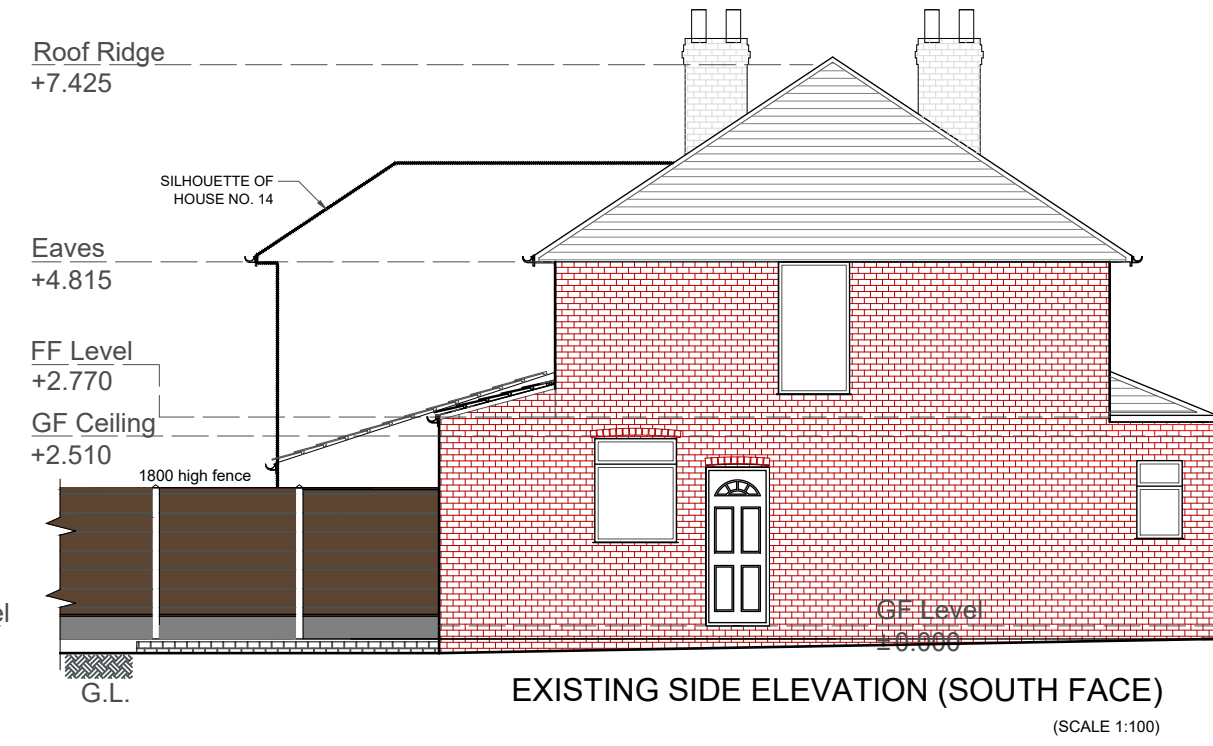

- GENERAL NOTES:**
- ALL DIMENSIONS ARE IN MILLIMETRES (mm) UNLESS NOTED OTHERWISE.
 - ALL LEVELS ARE IN METRES (m) ABOVE ORDNANCE DATUM UNLESS NOTED OTHERWISE.
 - ALL CO-ORDINATES ARE IN METRES (m) UNLESS NOTED OTHERWISE.
 - THE CONTRACTOR IS TO GAIN ALL RELEVANT PERMISSIONS PRIOR TO COMMENCEMENT OF WORKS.
 - THE CONTRACTOR SHALL CARRY OUT A FULL SITE SURVEY PRIOR TO COMMENCEMENT OF WORK. SURVEY DATA SHALL BE SUPPLIED TO THE ENGINEER FOR REVIEW.
 - THE CONTRACTOR SHALL BE RESPONSIBLE FOR THE ACCURACY OF ALL DIMENSIONS AND FOR THE CORRECT SETTING OUT OF WORK ON SITE. ANY DISCREPANCIES TO BE BROUGHT TO THE ATTENTION OF THE CLIENT.
 - ALL STANDARDS USED SHALL BE TO THE LATEST EDITION.
 - DO NOT SCALE OFF THE DRAWING. ONLY WRITTEN DIMENSIONS TO BE FOLLOWED.
 - OUTLINE BOUNDARY OF ADJACENT HOUSES IS INDICATIVE.

PROJECT NAME
**TWO STOREY REAR EXTENSION
AND SIDE ELEVATION MODS.
16 SHIREOAK ROAD, M20 4NY**

TITLE
ELEVATIONS AND SECTIONS

DRAWN BY
R. A. C.

CHECKED BY
D.N.D

APPROVED BY:
N.D

DATE
27/03/2023

CLIENT
Mr. & Mrs. Joshi

16 SHIREOAK ROAD
MANCHESTER
M20 4NY
EMAIL: CONFIDENTIAL

AGENT/ CONSULTANT
NEEL

CIVIL ENGINEERING SERVICES LIMITED

77 HOPE ROAD
MANCHESTER
M33 3DU
EMAIL: ncesltd@hotmail.com

PROJECT
00230

SCALE
1: 100

SHEET SIZE
A2

DRAWING NO:
00230/23/PP/A-0003

SHEET NO:
1 OF 1

REVISION
P3

UNIT
mm

REV. No.	DESCRIPTION	DRN BY	CKD BY	AP'D	DATE
P3	FOR PLANNING PERMISSION	RAC	DND	ND	27/03/23
P2	FOR PLANNING PERMISSION	ND	DND	DND	21/02/23
P1	FOR PLANNING PERMISSION	RAC	DND	ND	18/01/23