




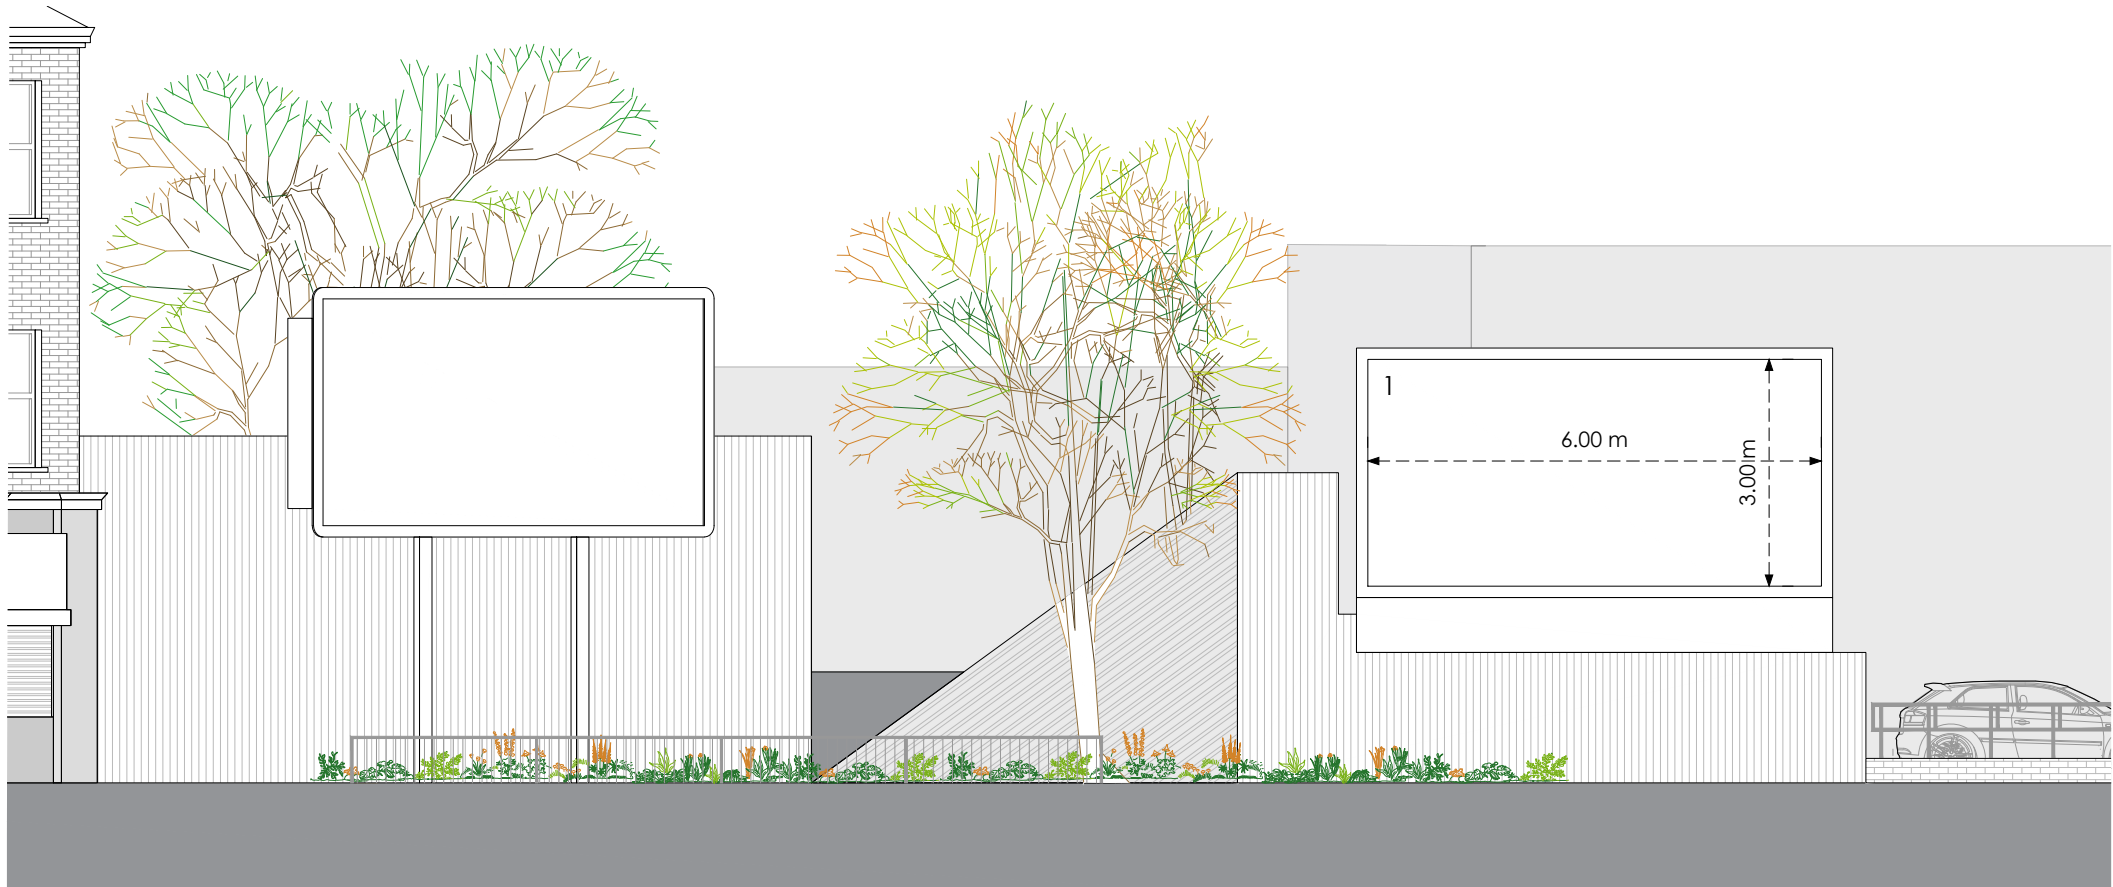


Front Panels A and B

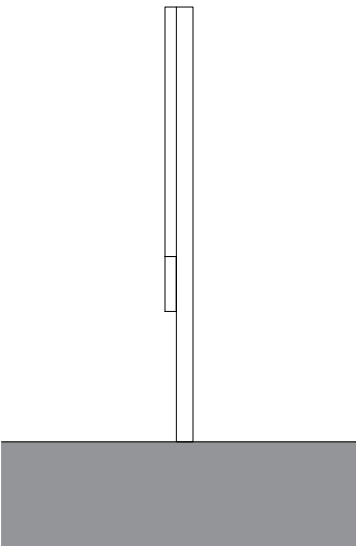

Side
Existing

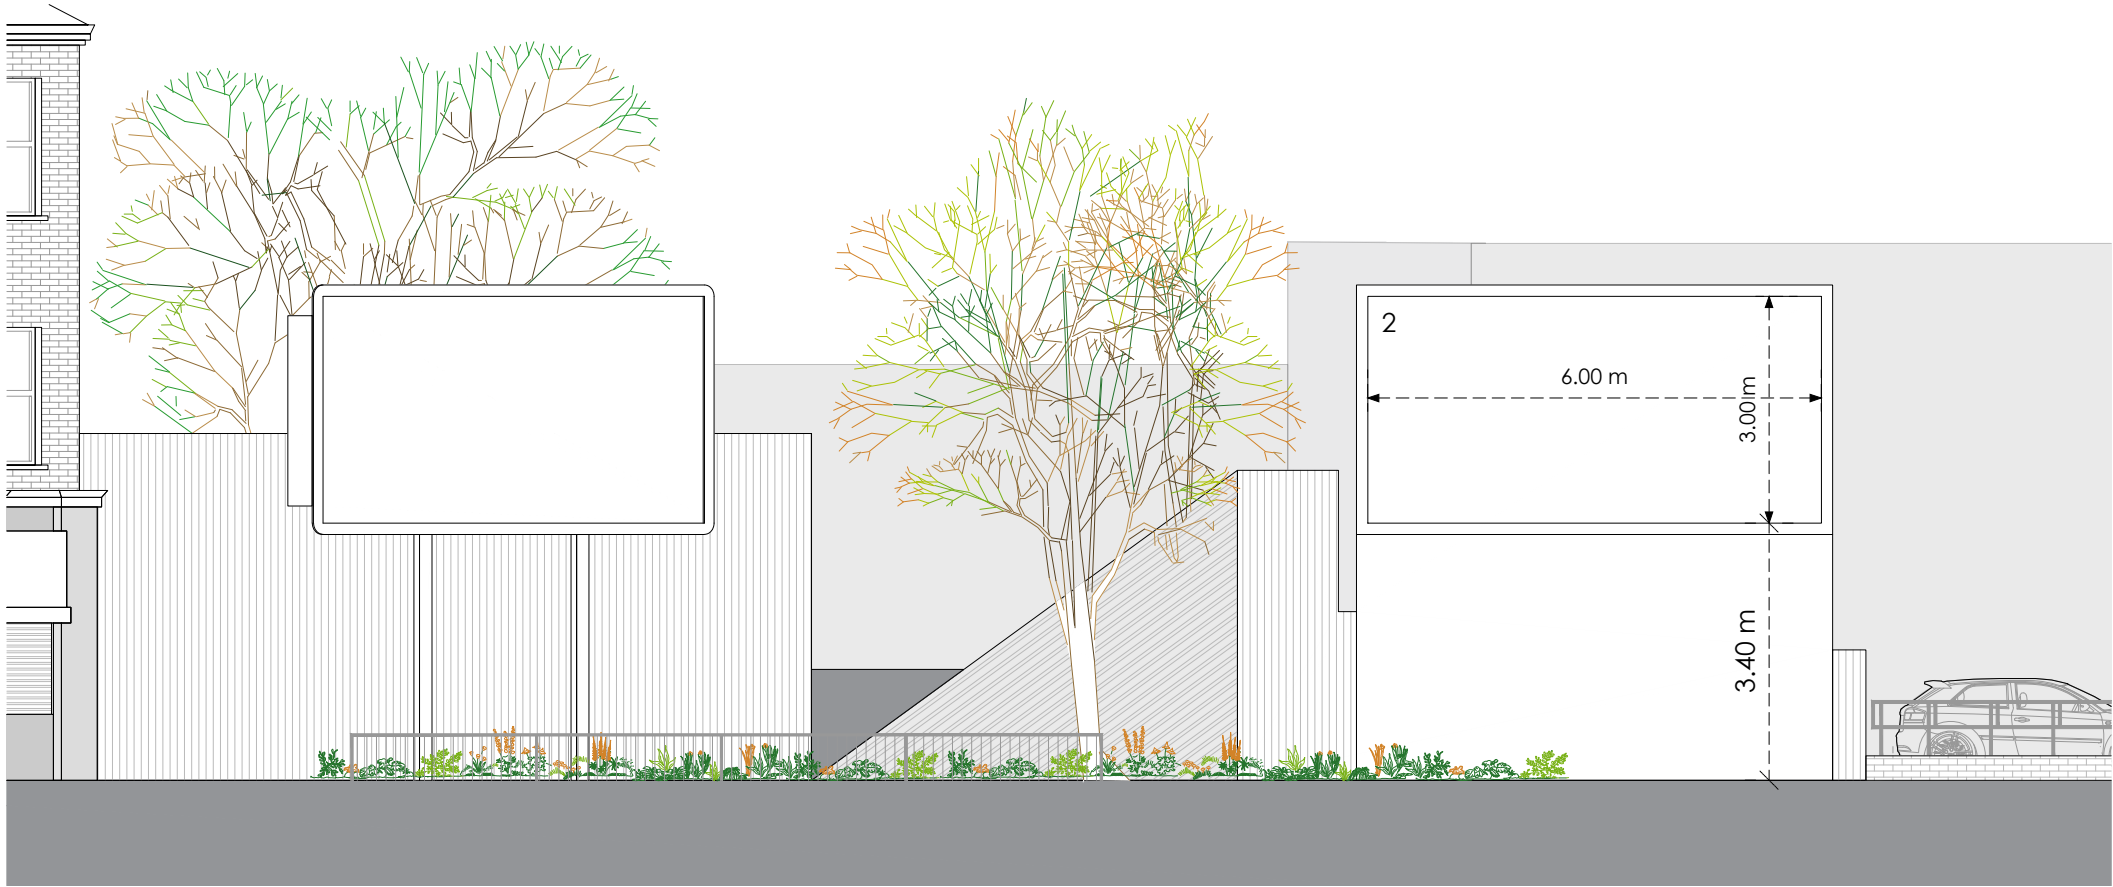

Front Panels A and C

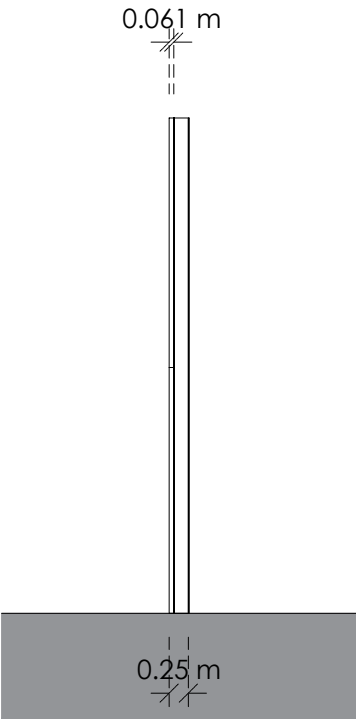

Side
Proposed

Title
Existing and Proposed Elevations

Address
Land At 166170 Wilmslow Road,
Manchester, M14 5LG

Client

Job No.
9184

Issued
04/07/23

Scale
1:100 @ A3

Key

- 1. Existing Advertising Panel
- 2. Proposed Digital Display

All information is to be checked on site for accuracy and fit. Only drawings with WD status with the most recent revision are to be used for construction.