


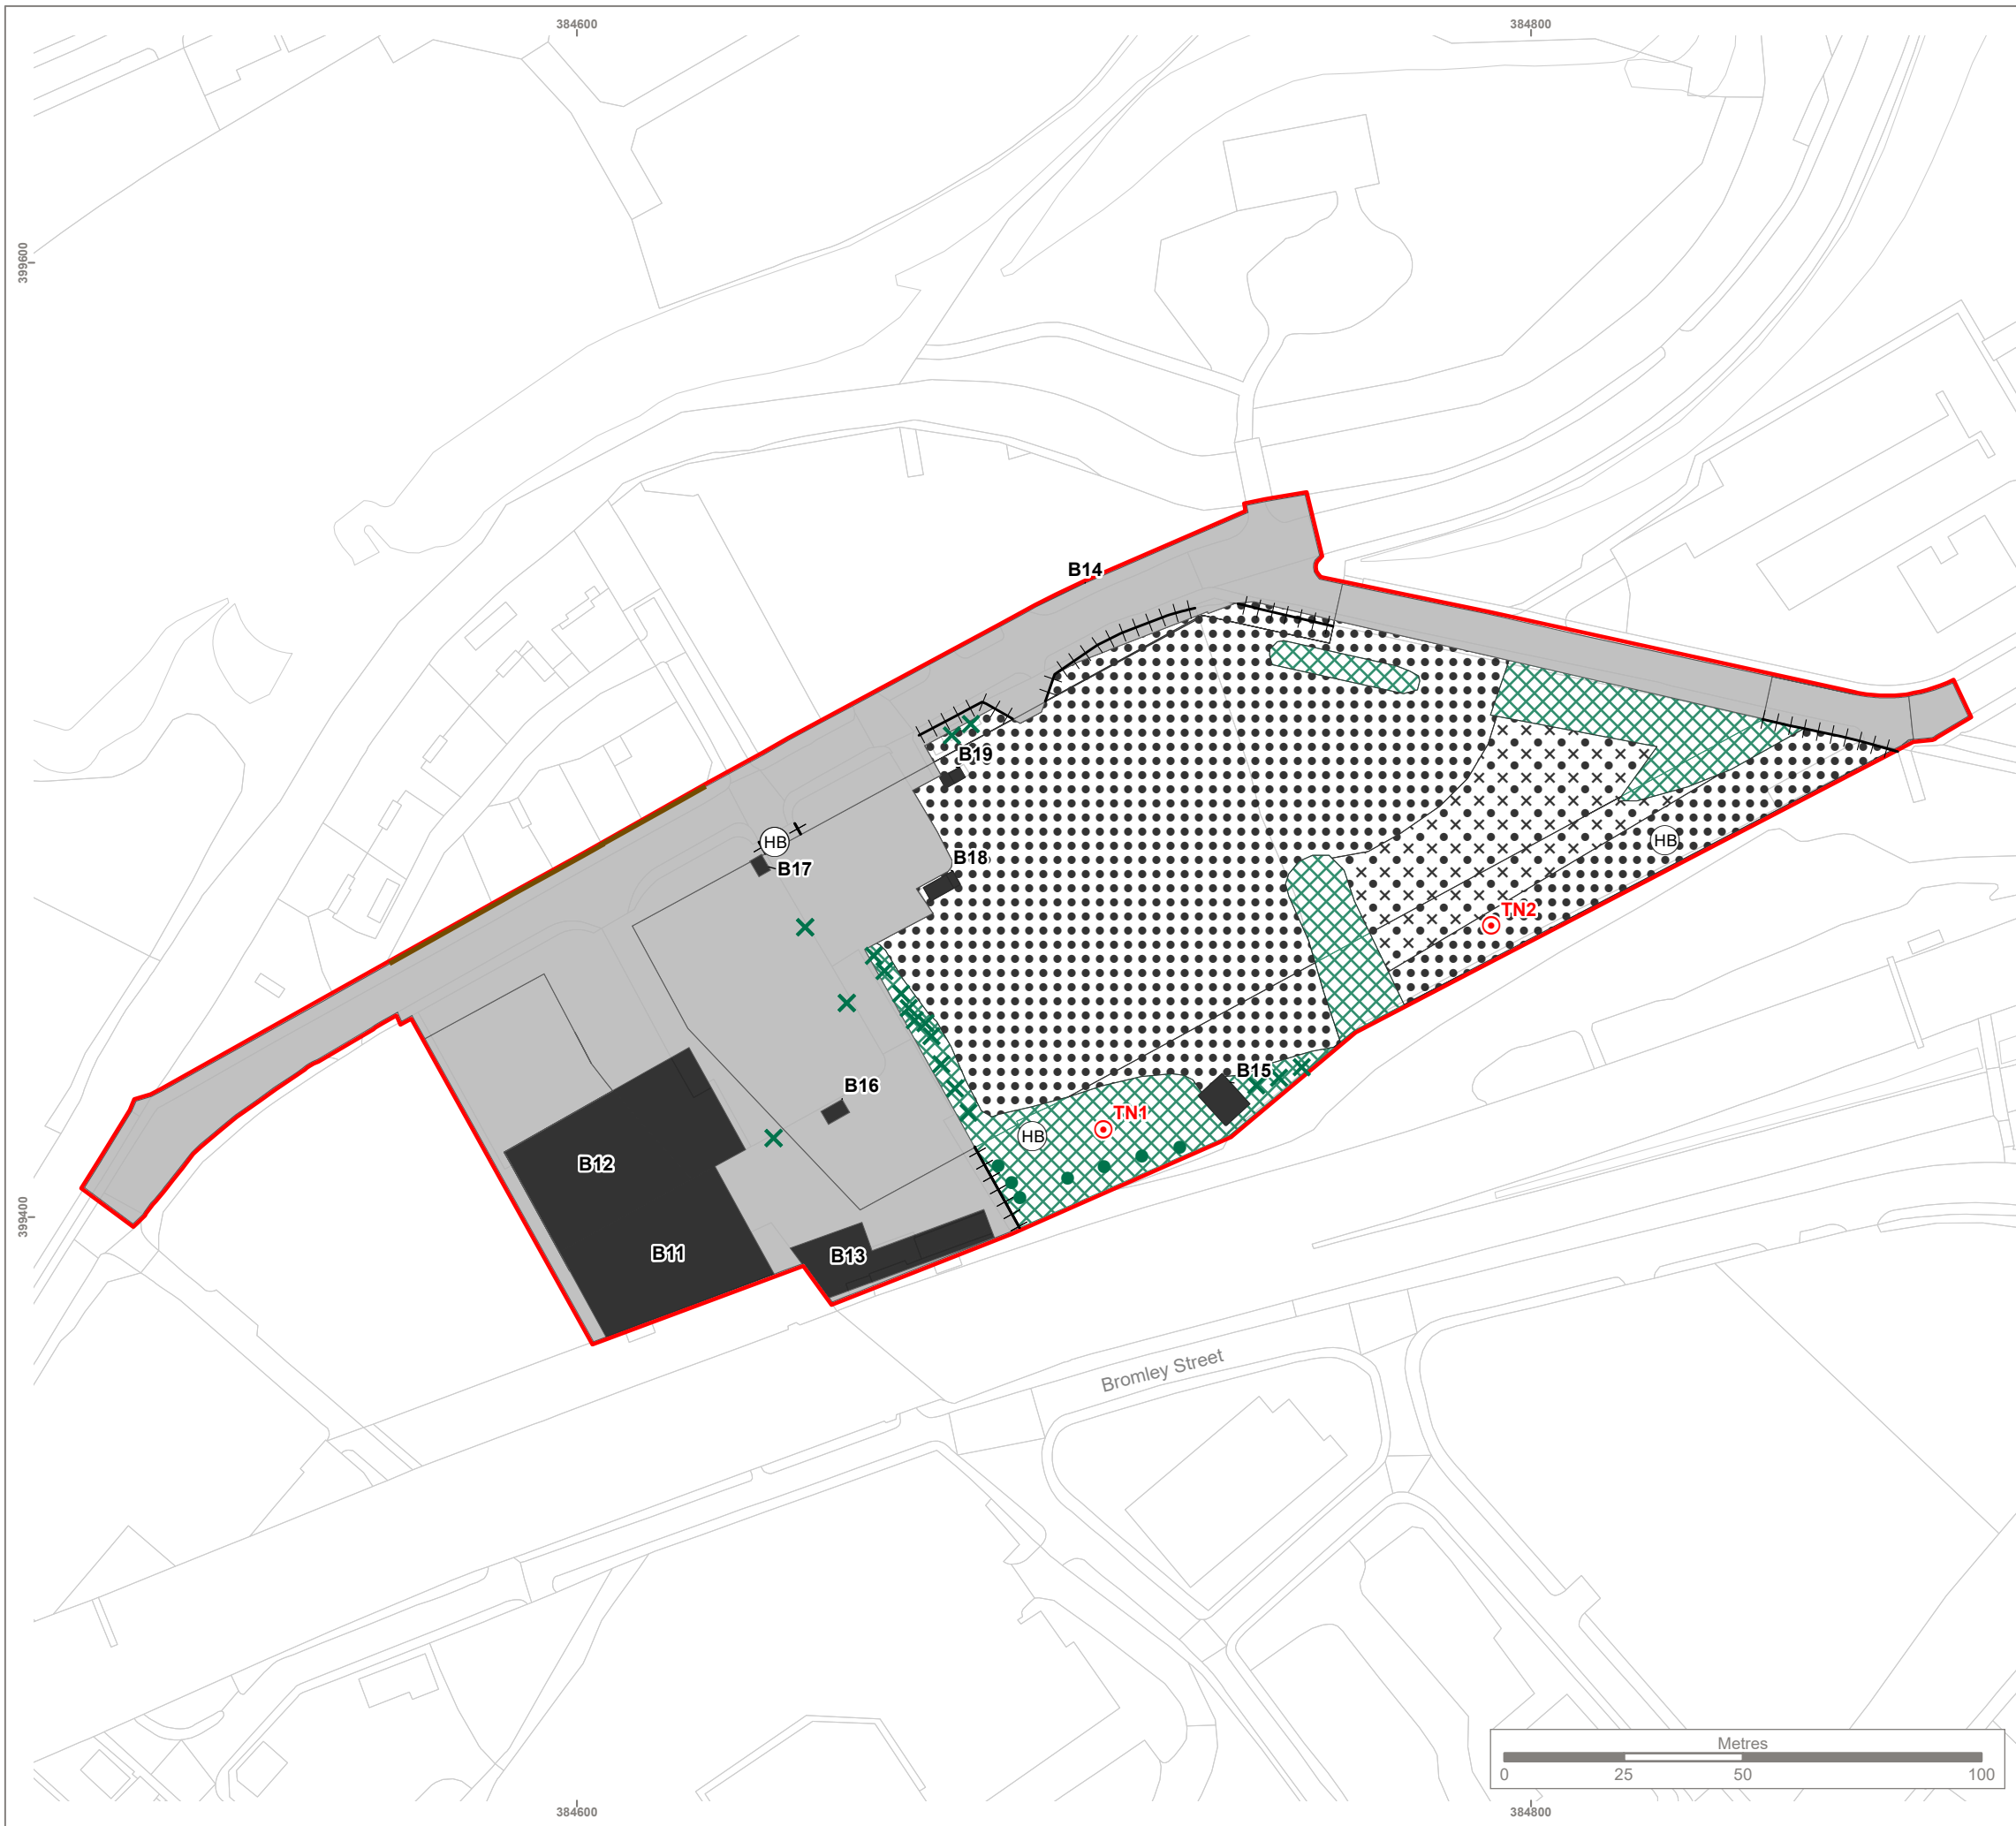

KEY


- Target note
- HB Himalayan balsam
- Scattered scrub
- Scattered broad-leaved tree
- Fence
- Wall
- Dense/continuous scrub
- Bare ground with ephemeral/short perennial
- Building
- Bare ground
- Hardstanding
- Not surveyed

Note:

The locations of habitats and habitat features are indicative.



Reproduced by permission of Ordnance Survey on behalf of HMSO.
Contains OS data © Crown Copyright and database right 2023. All rights reserved.
Contains data from OS Zoomstack.
License number 0100057890.

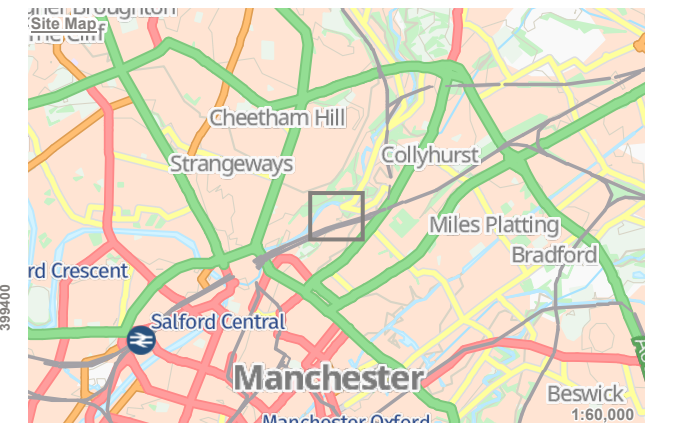

A	Updated site boundary	BJ	HG	14/04/2023
Rev	Description	Drawn	Approved	Date



THE ENVIRONMENT PARTNERSHIP

Genesis Centre, Birchwood Science Park, Warrington WA3 7BH
Tel 01925 844004 e-mail tep@tep.uk.com www.tep.uk.com

Project
Red Bank and New Town Residential Developments

Title
Phase 1 Habitat Survey - Application 5

Drawing Number
G9082.027A

Drawn	Checked	Approved	Scale	Date
ET	CW	SD	1:1,400 @ A3	14/04/2023