


GENERAL NOTES

1. All dimensions are in millimeters unless noted otherwise.
2. All levels are in metres unless noted otherwise.
3. This drawing is to be read in conjunction with all other HC drawings issued for the project, HC specifications, Architects, M&E drawings and specifications.

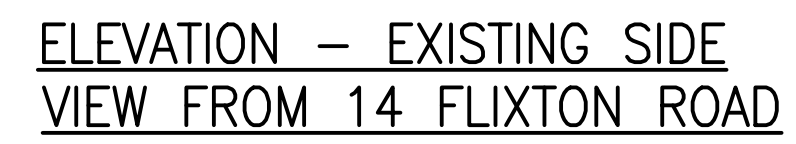


Scale 1:50



Scale 1:50



Scale 1:50

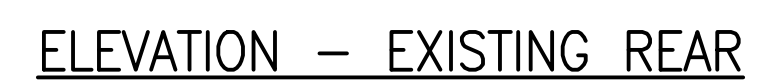

Scale 1:50

REV	DATE	BY	DETAILS OF REVISION		
ARCHITECT / CLIENT					
DORIS FAIBI					
PROJECT					
12 FLIXTON ROAD					
ARDWICK					
MANCHESTER, M13 9GU					
TITLE				DRAWN BY	
PROPOSED REAR EXTENSION AND INTERNAL ALTERATIONS EXISTING ELEVATIONS				CR	
				DATE	
				16.06.23	
				SCALE	
DRAWING NO.				REVISION	
HC-23297-(20)-02				—	

HEALEY CONSULTING
Brunel House
63 Dale Street
Millnrow
Rochdale
OL16 3NJ

Tel: 01706 343961
Fax: 01706 343981
email: office@healeyconsulting.co.uk
copyright: Healey Consulting



PLANNING APPLICATION