


SHIP CANAL HOUSE, MANCHESTER - GROUND FLOOR RECEPTION - NEW PLANTER BOXES

This drawing is the property of bluesky Design and must not be copied or otherwise reproduced. All dimensions must be checked on site before commencing work. This drawing was produced using AutoCAD 2019.

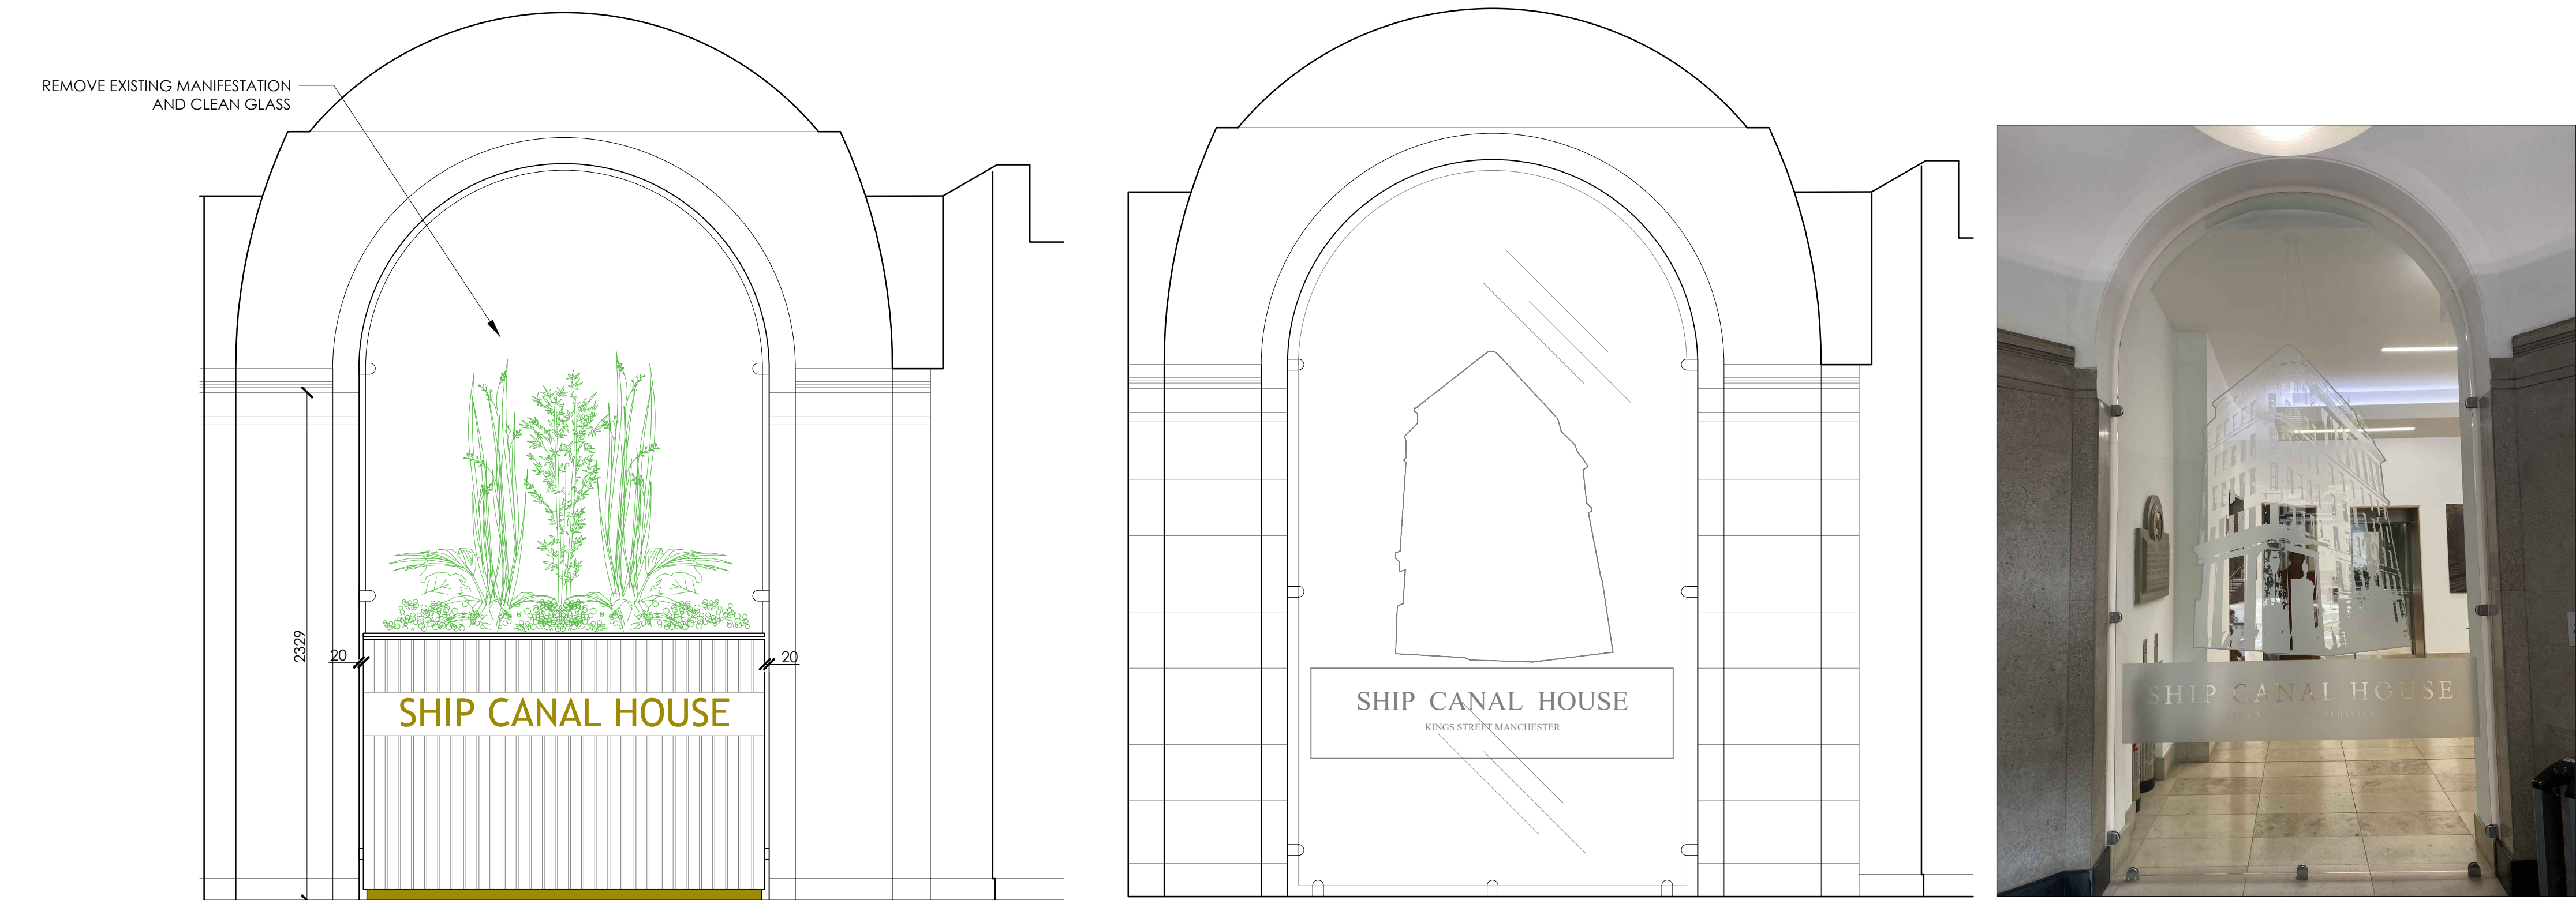




PROPOSED ELEVATION A - OF GLASS SCREEN WITH FREESTANDING PLANTERS EITHER SIDE - 1:20

EXISTING ELEVATION A - OF GLASS SCREEN - 1:20

EXISTING SITE PHOTO OF GLASS SCREEN



LOCATION PLAN - GROUND FLOOR RECEPTION SCALE 1:100

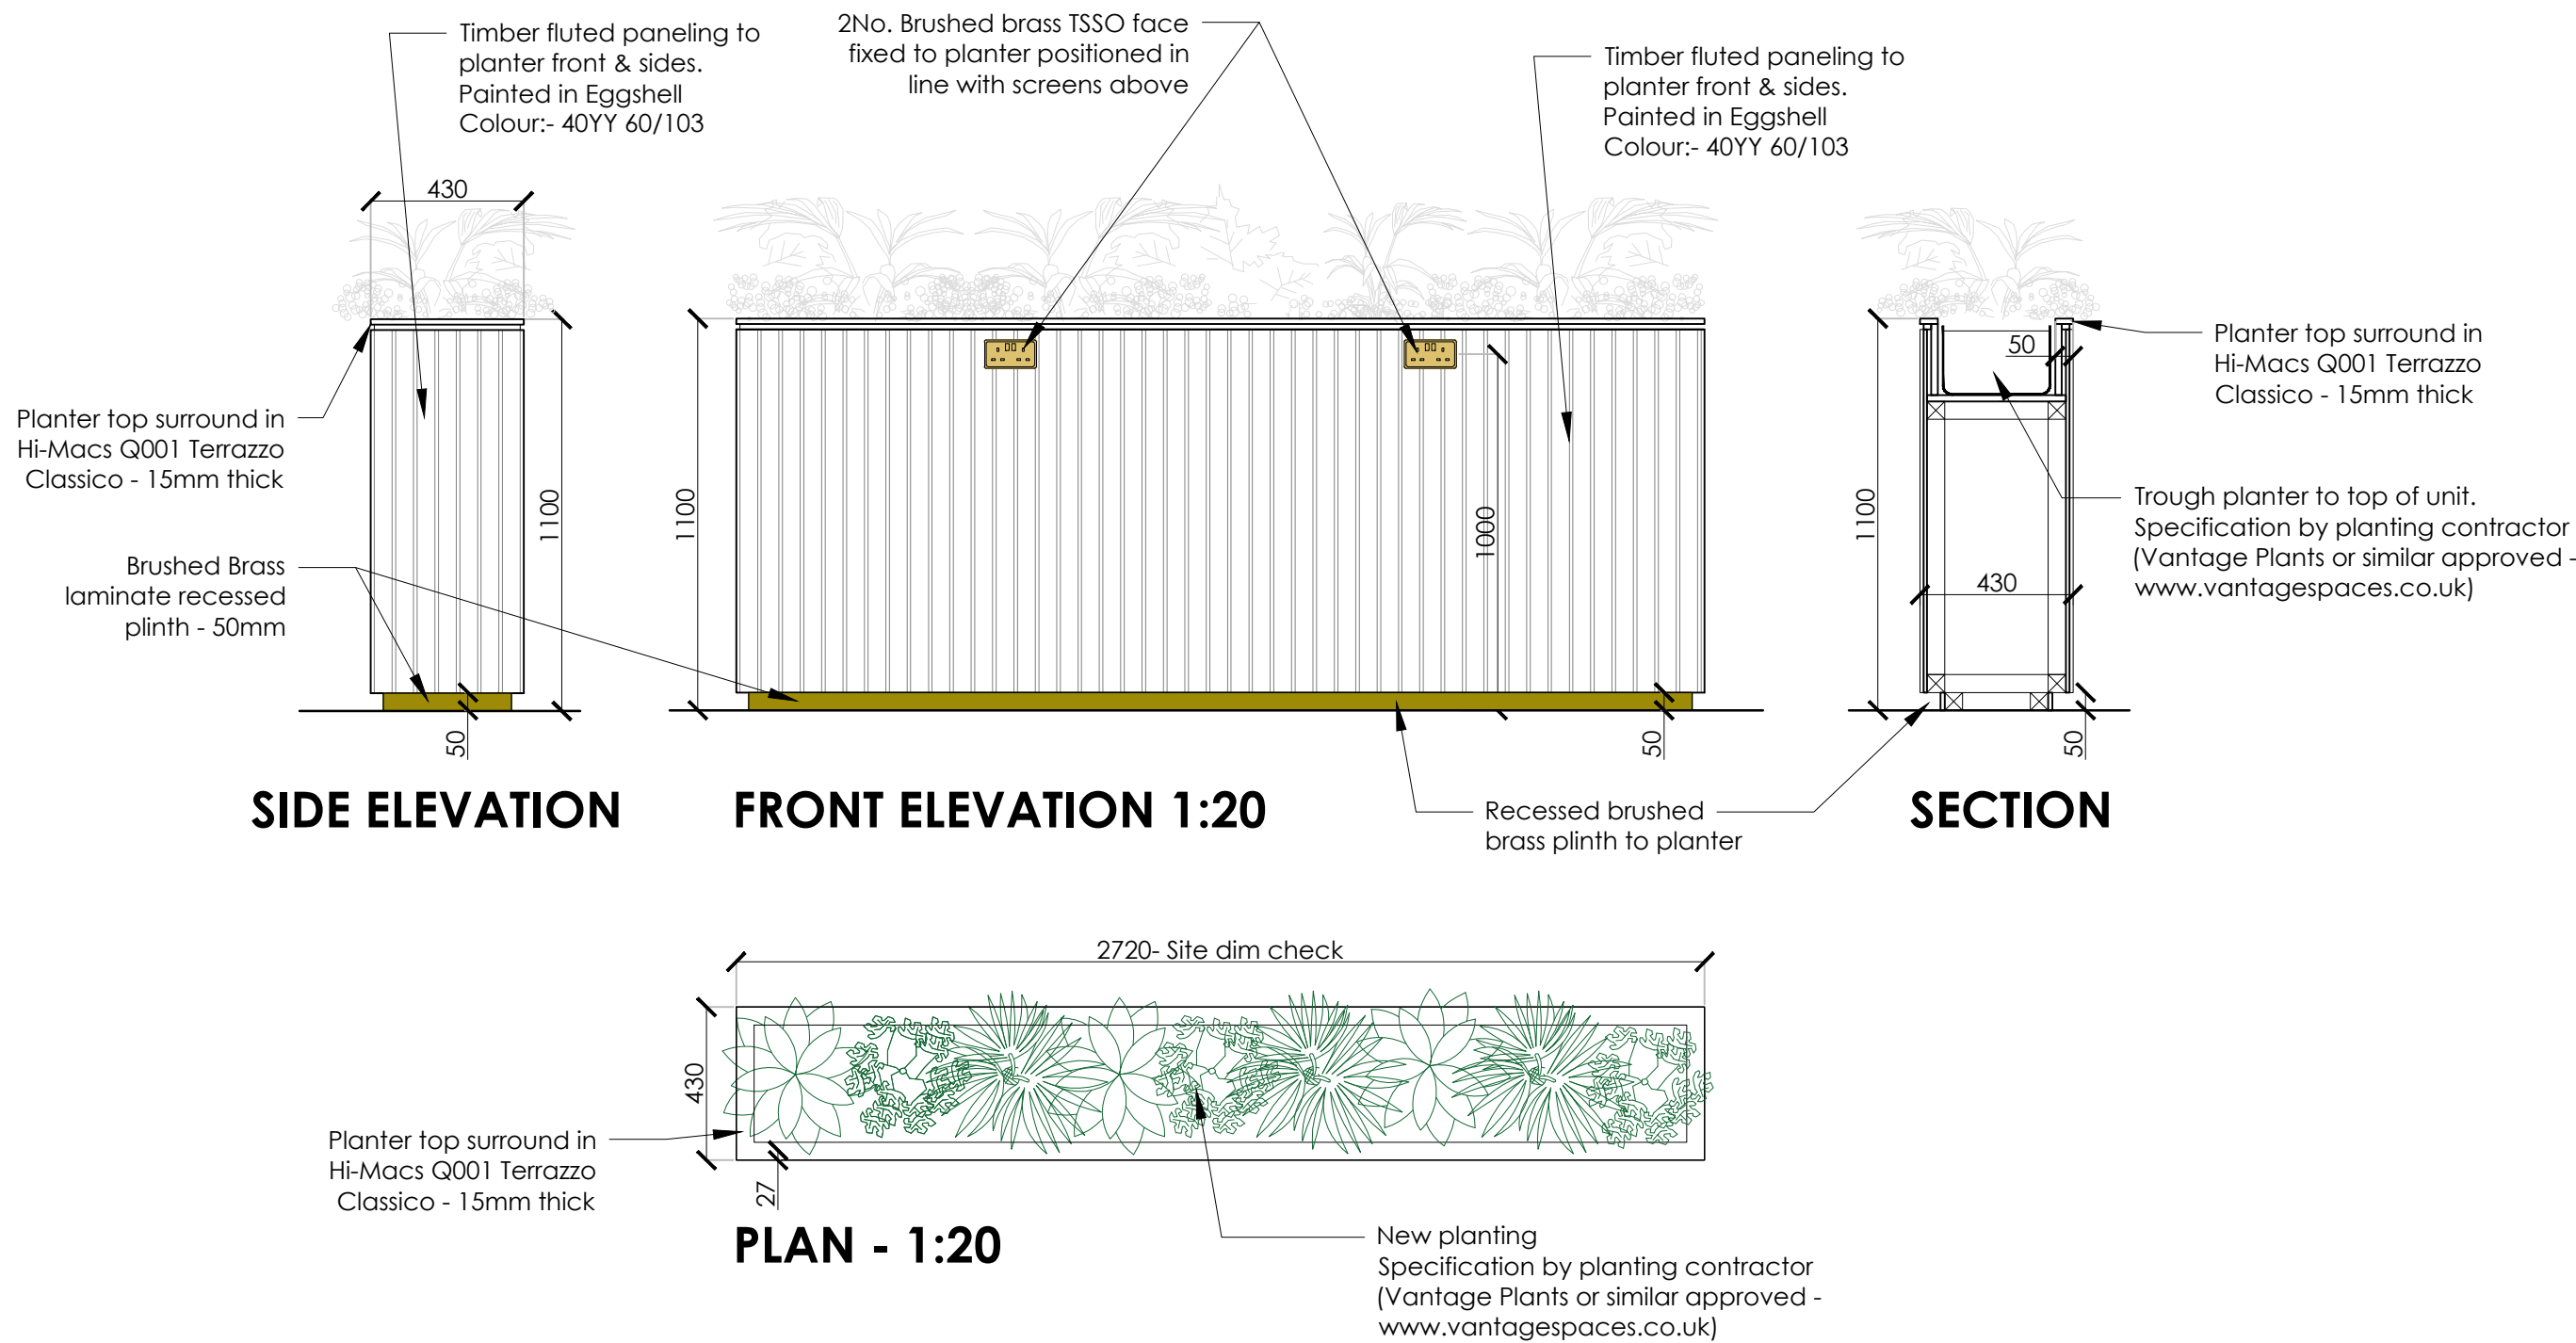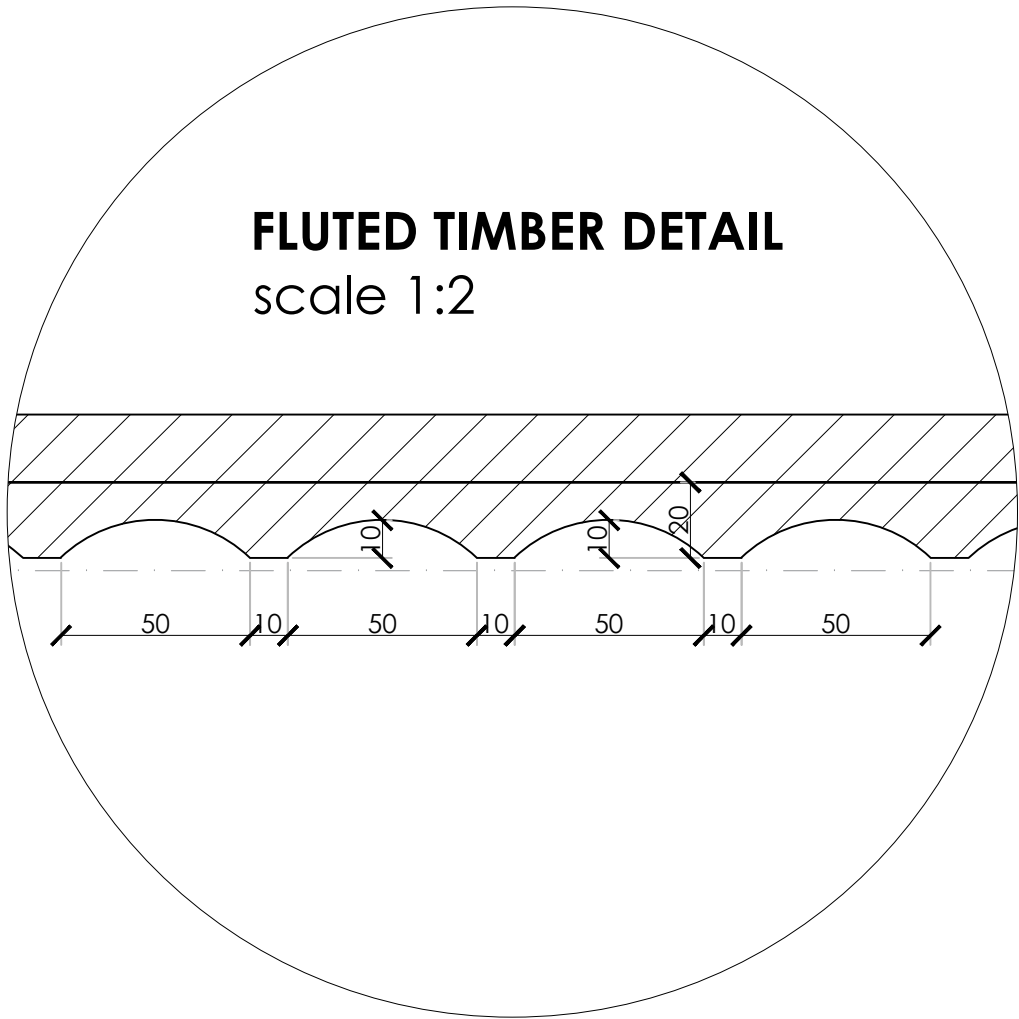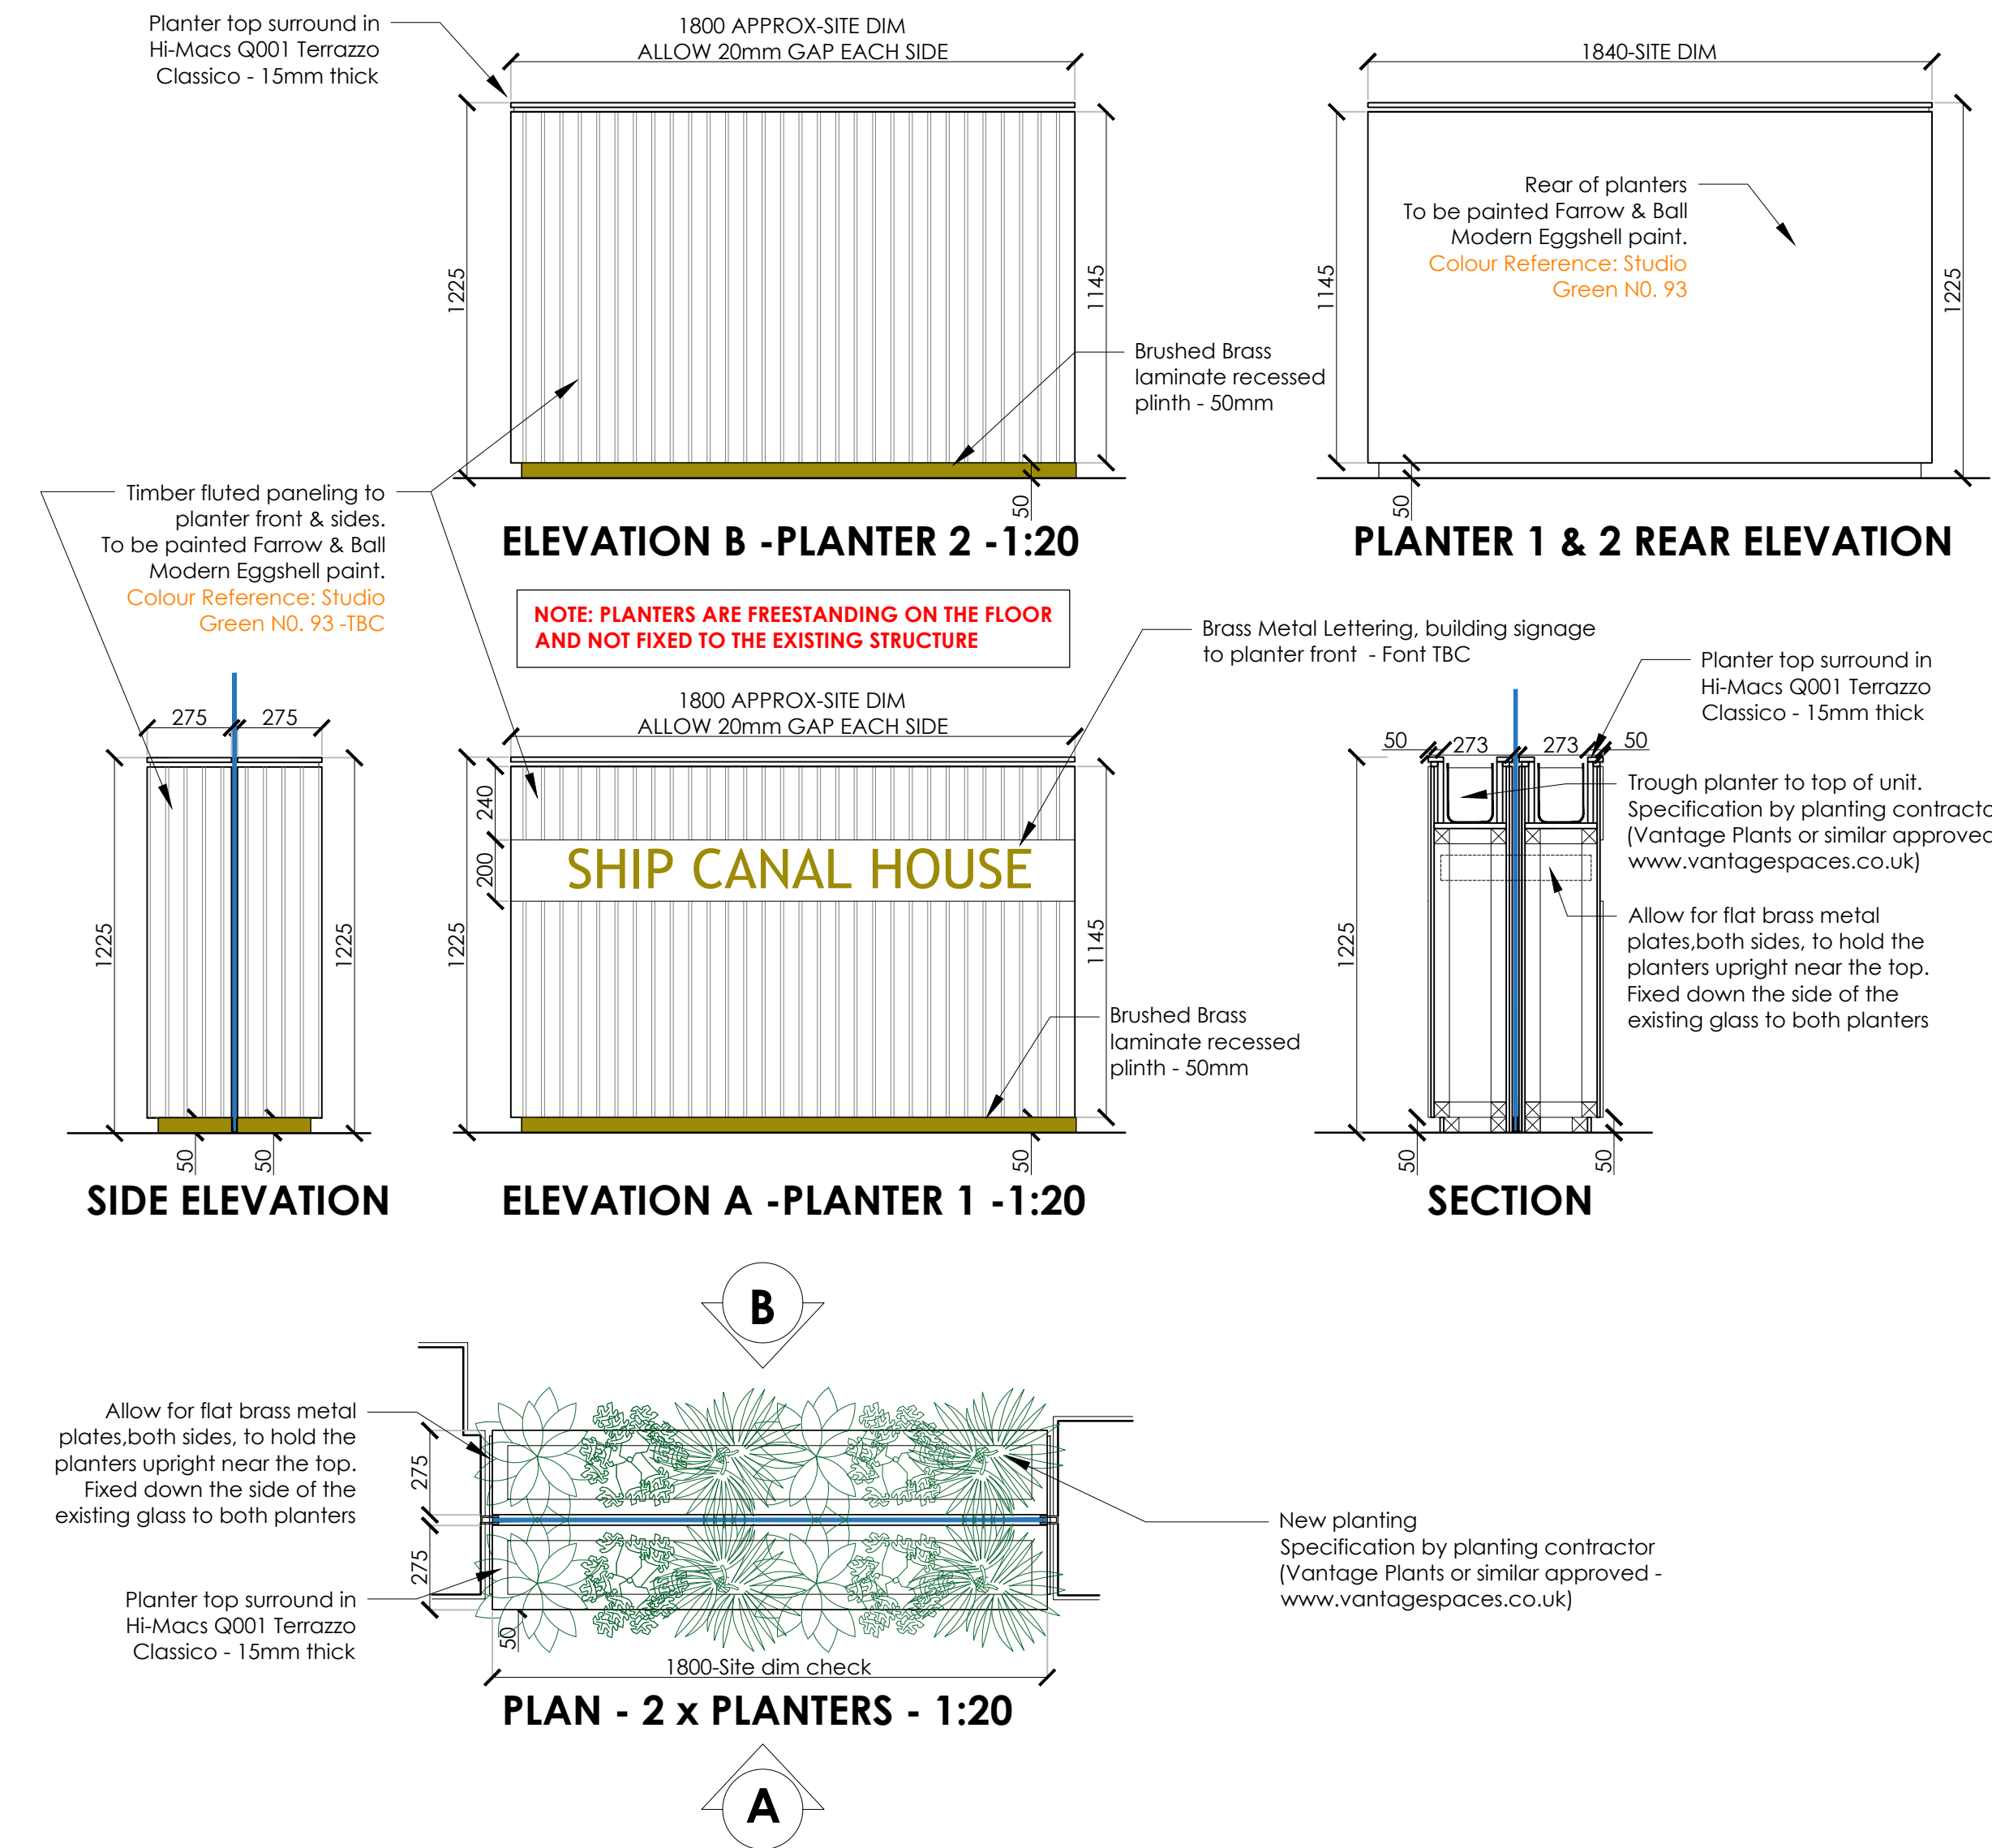

Rev	Date	Description	Initials
D	18.07.23	PLANTERS REDUCED-FIXED PLATE ADDED	PB
C	12.07.23	UPDATES FROM ENG-HERITAGE	PB
B	06.04.23	UPDATES FROM CLIENT MEETING	PB
A	28.03.23	ISSUED FOR TENDER	PB

Client:	GROSVENOR
Project:	SHIP CANAL HOUSE CAT A REFURBISHMENT
Address:	KING STREET MANCHESTER
Drawing Title:	GROUND FLOOR NEW PLANTER BOXES
Date:	23.03.2023
Project Number:	1308
Scale:	1:20@A1
Drawn by:	PB
Drawing Number:	1308-0G-JN-10D

bluesky Design
INTERIORS LIMITED
Studio 1, 169 High Street, Boston Spa, Leeds LS23 6BH
Tel: 01937 845 399 www.blueskydesigninteriors.co.uk