


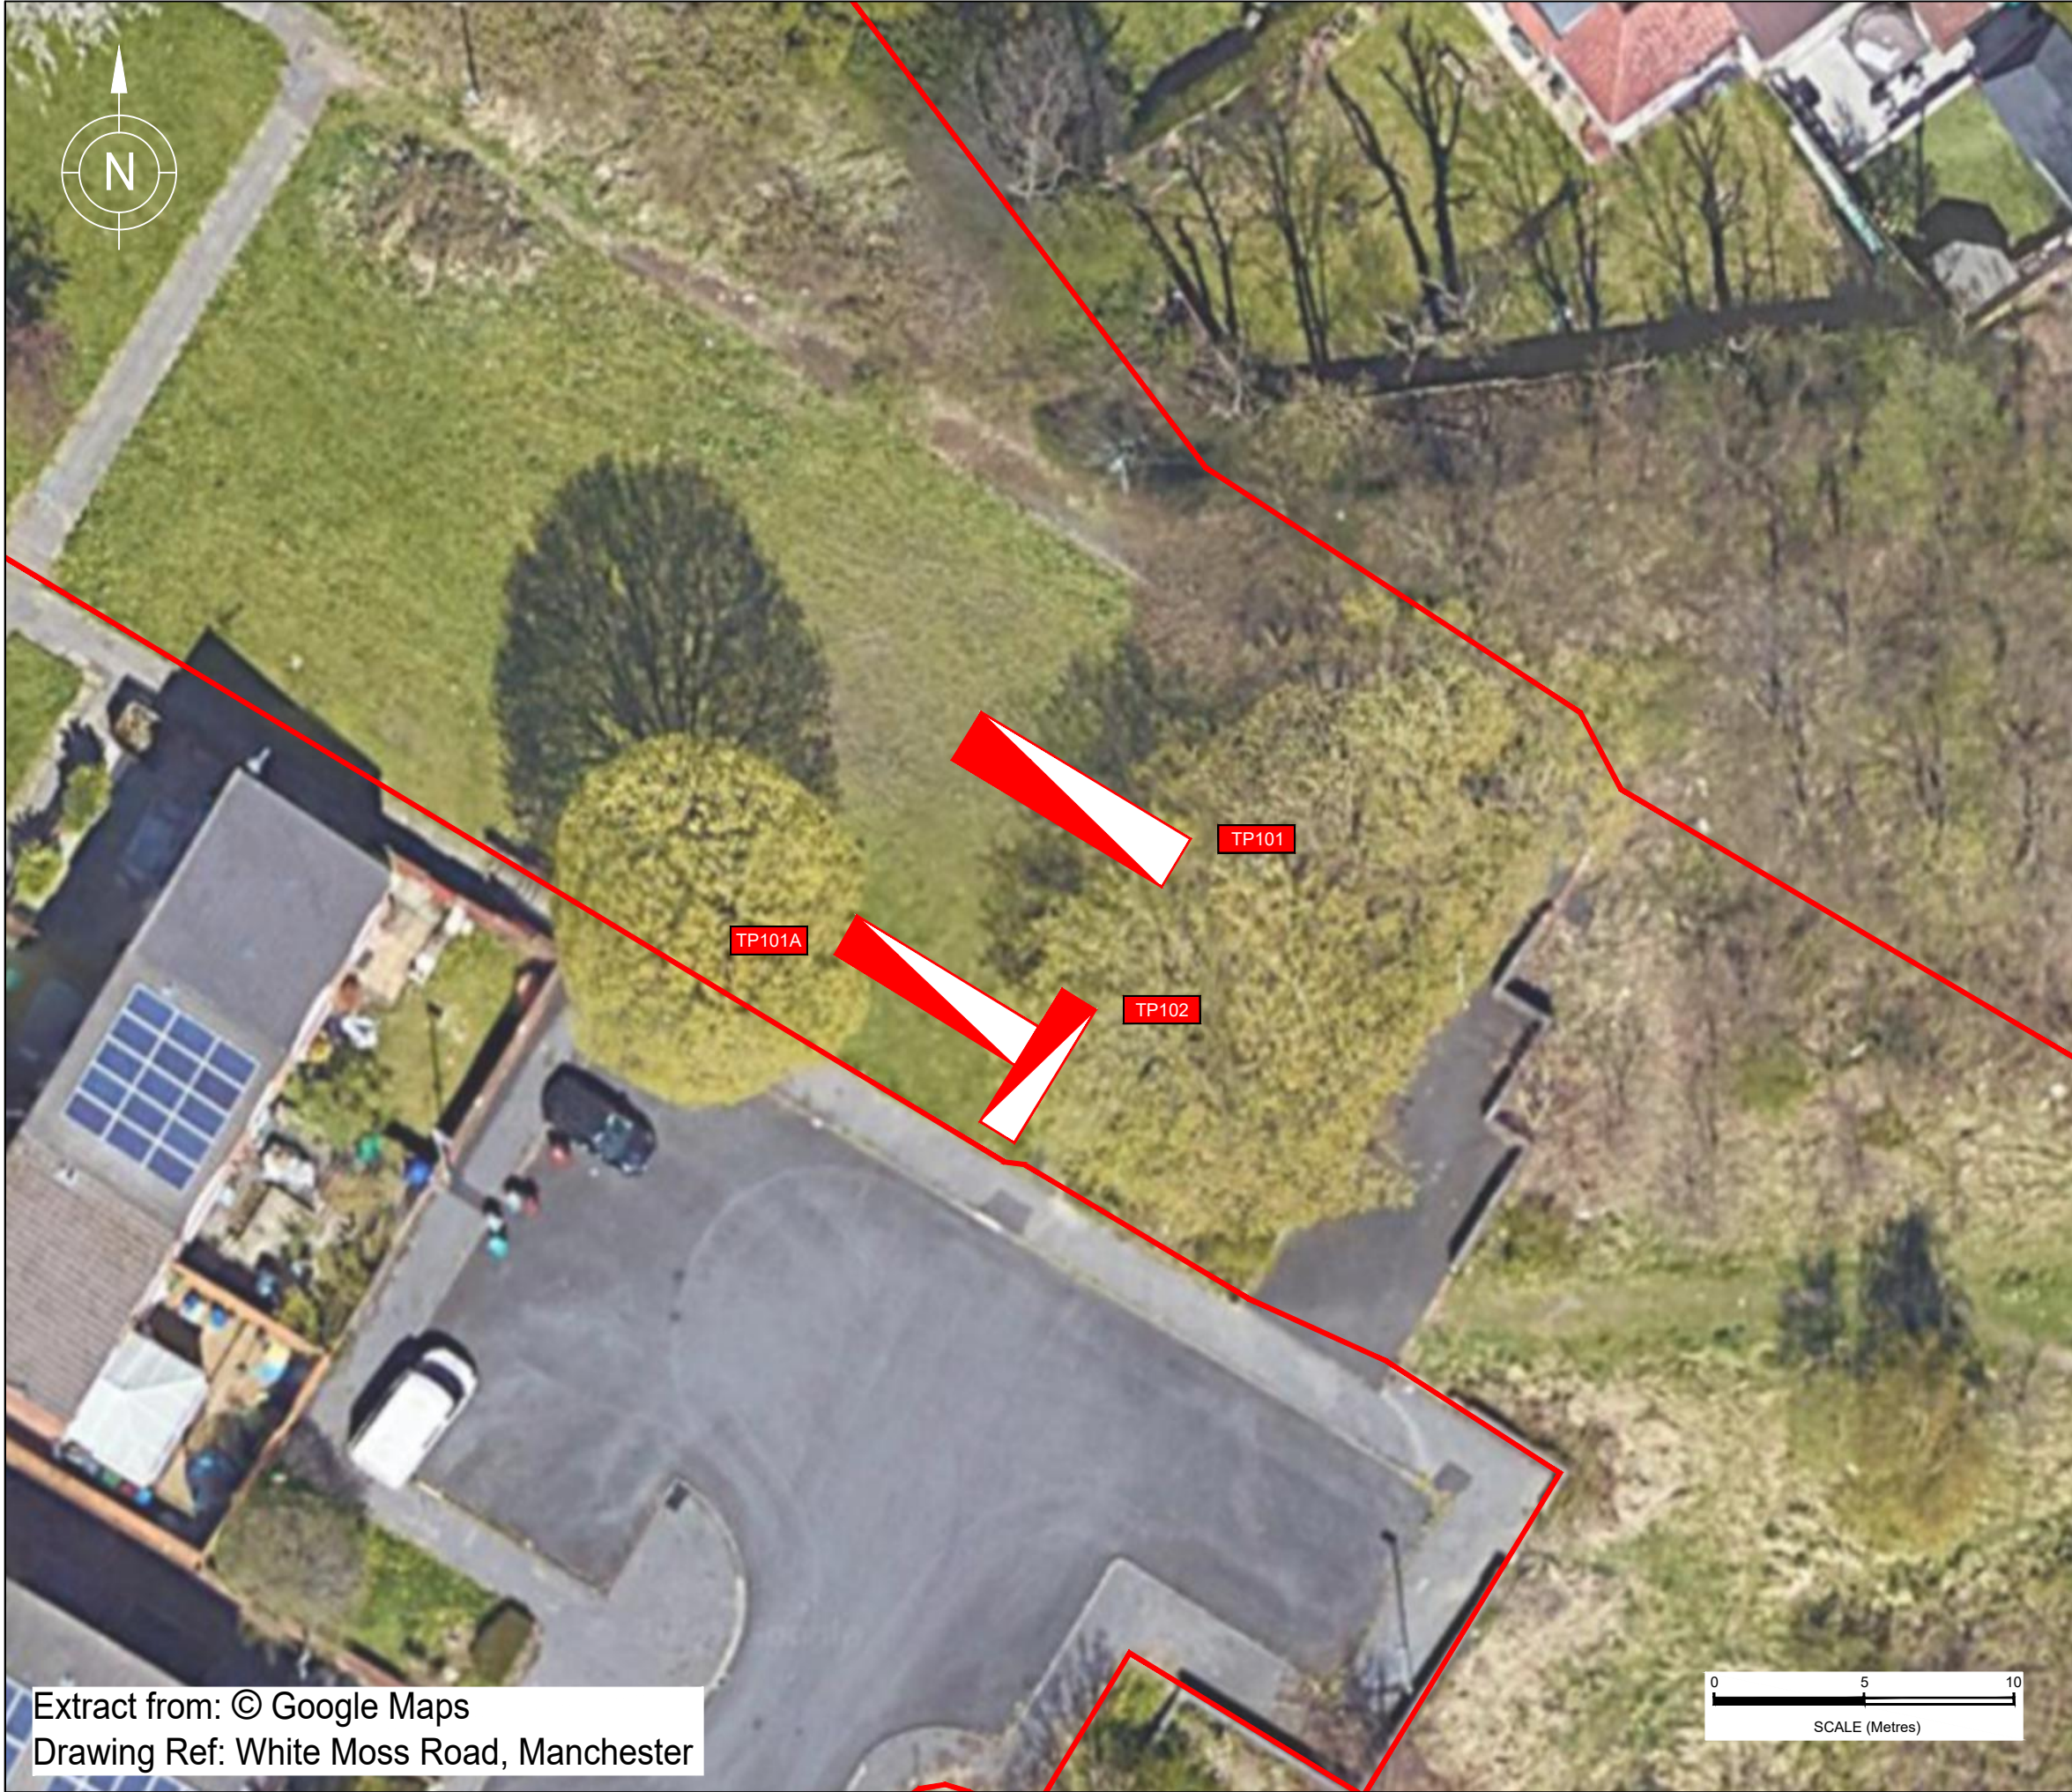

KEY

Site Boundary

Trial Pit (TP)

Sampling Locations and features annotated by LK Consult Ltd are approximate and are based upon observed measurements unless otherwise stated. Do not scale from this drawing and work from marked dimensions only. All dimensions and features should be confirmed on site by the Contractor. Where this drawing includes information provided to LK Consult Ltd by others, LK Consult Ltd gives no warranty, representation or assurance as to the accuracy of such information.

LK

CONSULT LIMITED

Client:

Guinness Developments Ltd

Site:

White Moss Road, Manchester

Title:

Site Investigation Location Plan

Job No.:	Scale (See Scale Bar):	Figure:	Revision:
LKC 23 1275	See Scale Bar	2	
Drawn By:	Checked By:	Drawn:	
AC	FP	Jun 2023	

Extract from: © Google Maps
Drawing Ref: White Moss Road, Manchester