



NOTES:


- Drawing to be printed in colour
- Refer to (20)Series for general arrangement plans
- Refer to (40)500 for finishes schedule
- All systems to be installed in accordance to manufacturers recommendations
- All suppliers to provide shopfit drawings for approval by designer prior to manufacturing where applicable
- All wall and ceiling finishes to achieve class 1 surface spread of flame
- Any finishes to core circulation areas to achieve class 0 surface spread of flame
- Dimensions to be checked on site prior to manufacture
- Where necessary, subcontractor to include patressing to proposed partitions & existing walls, where joinery or equipment hangs or is fixed
- All finishes specified are to be suitably treated for commercial use

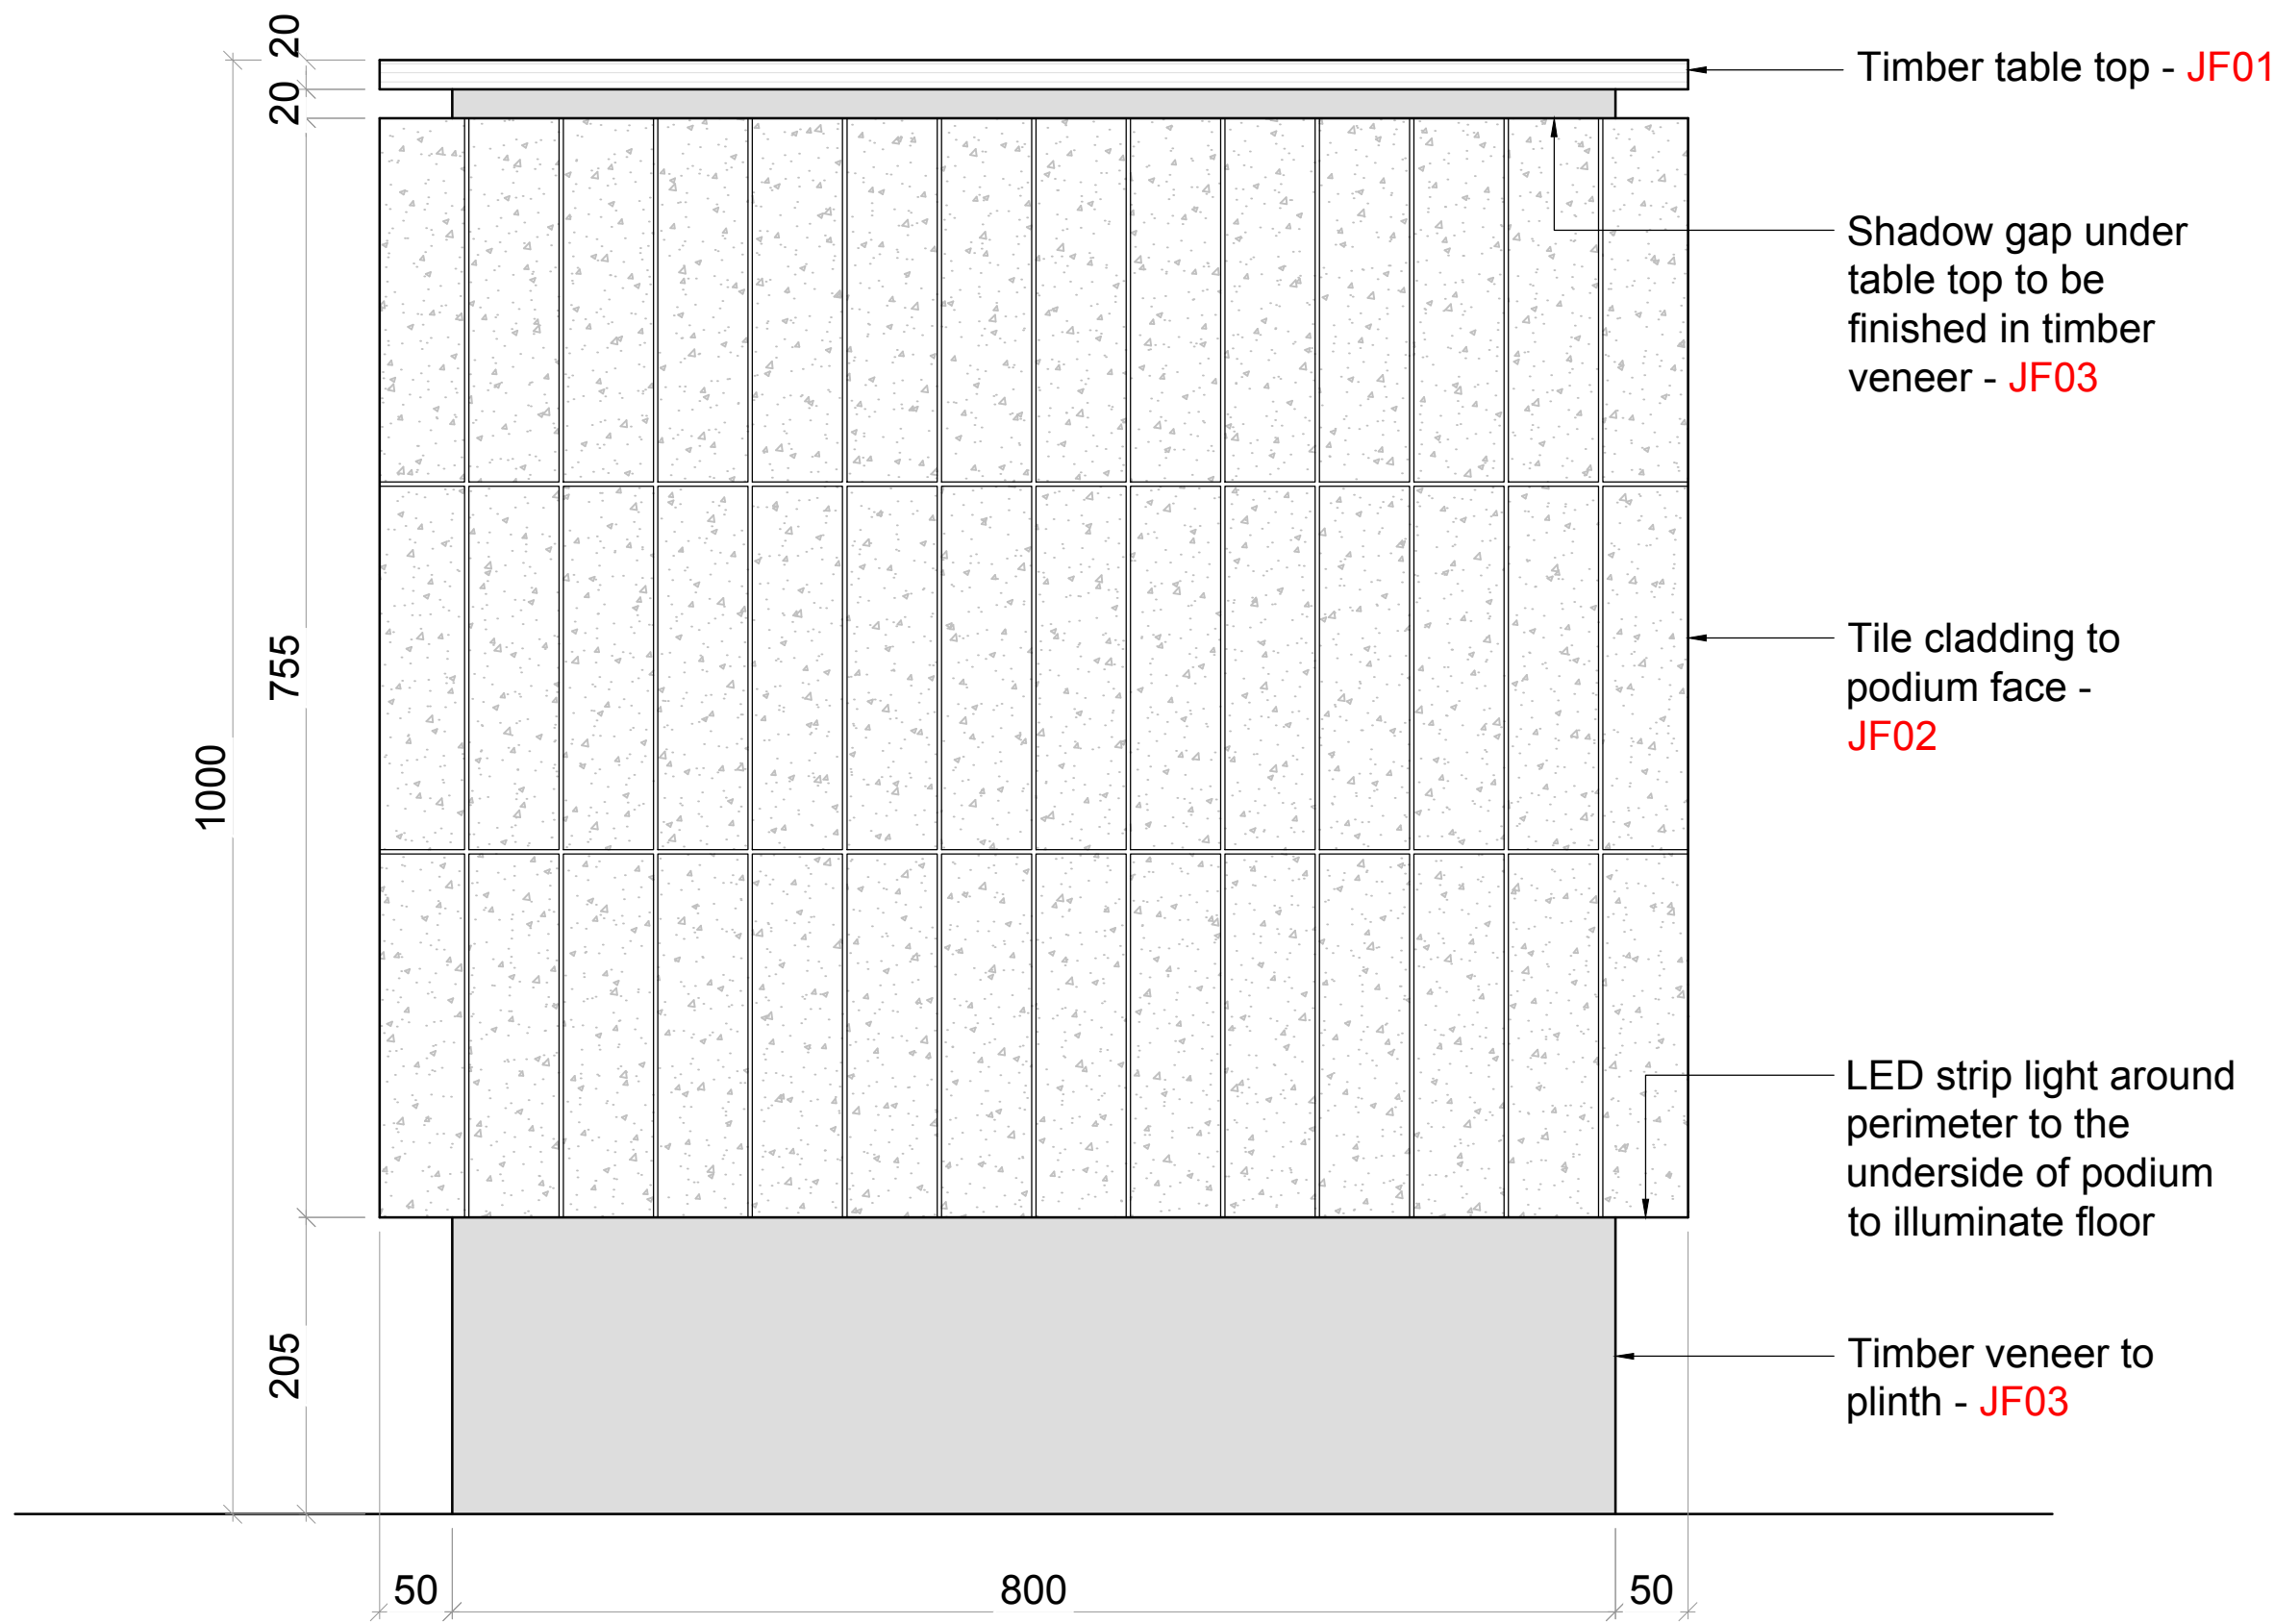


ELEVATION A
1:5 @ A1

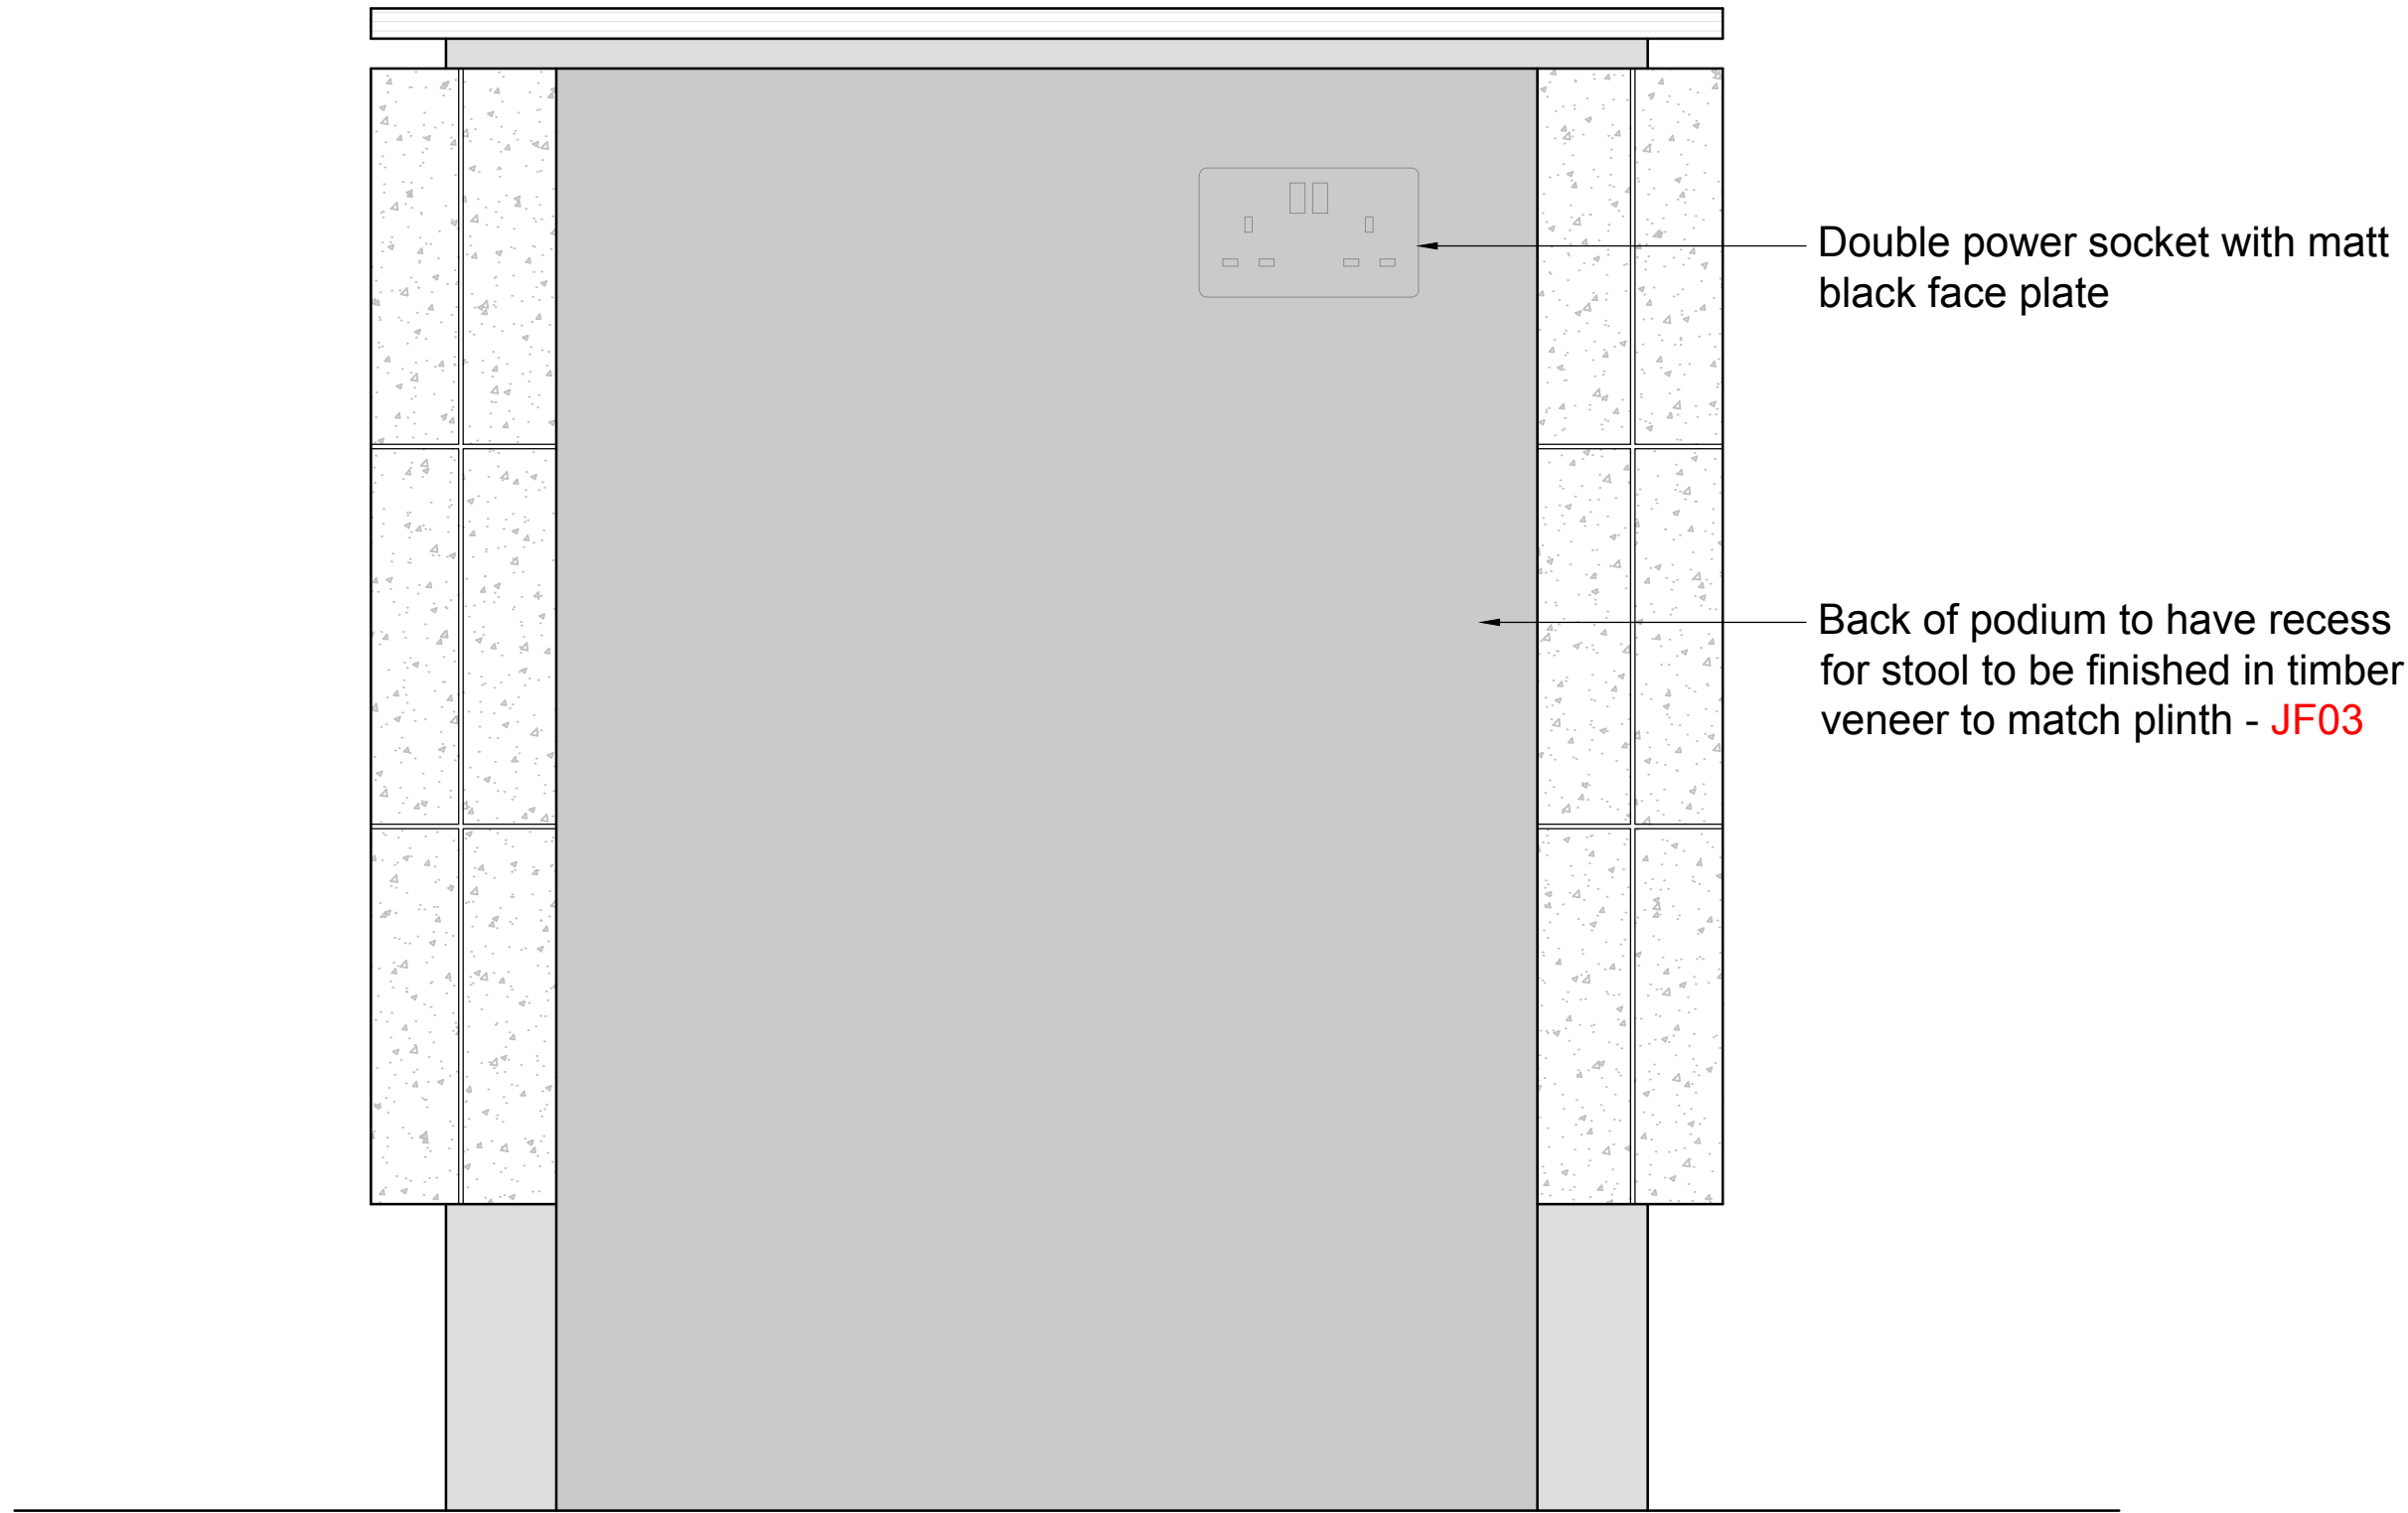

ELEVATION B
1:5 @ A1

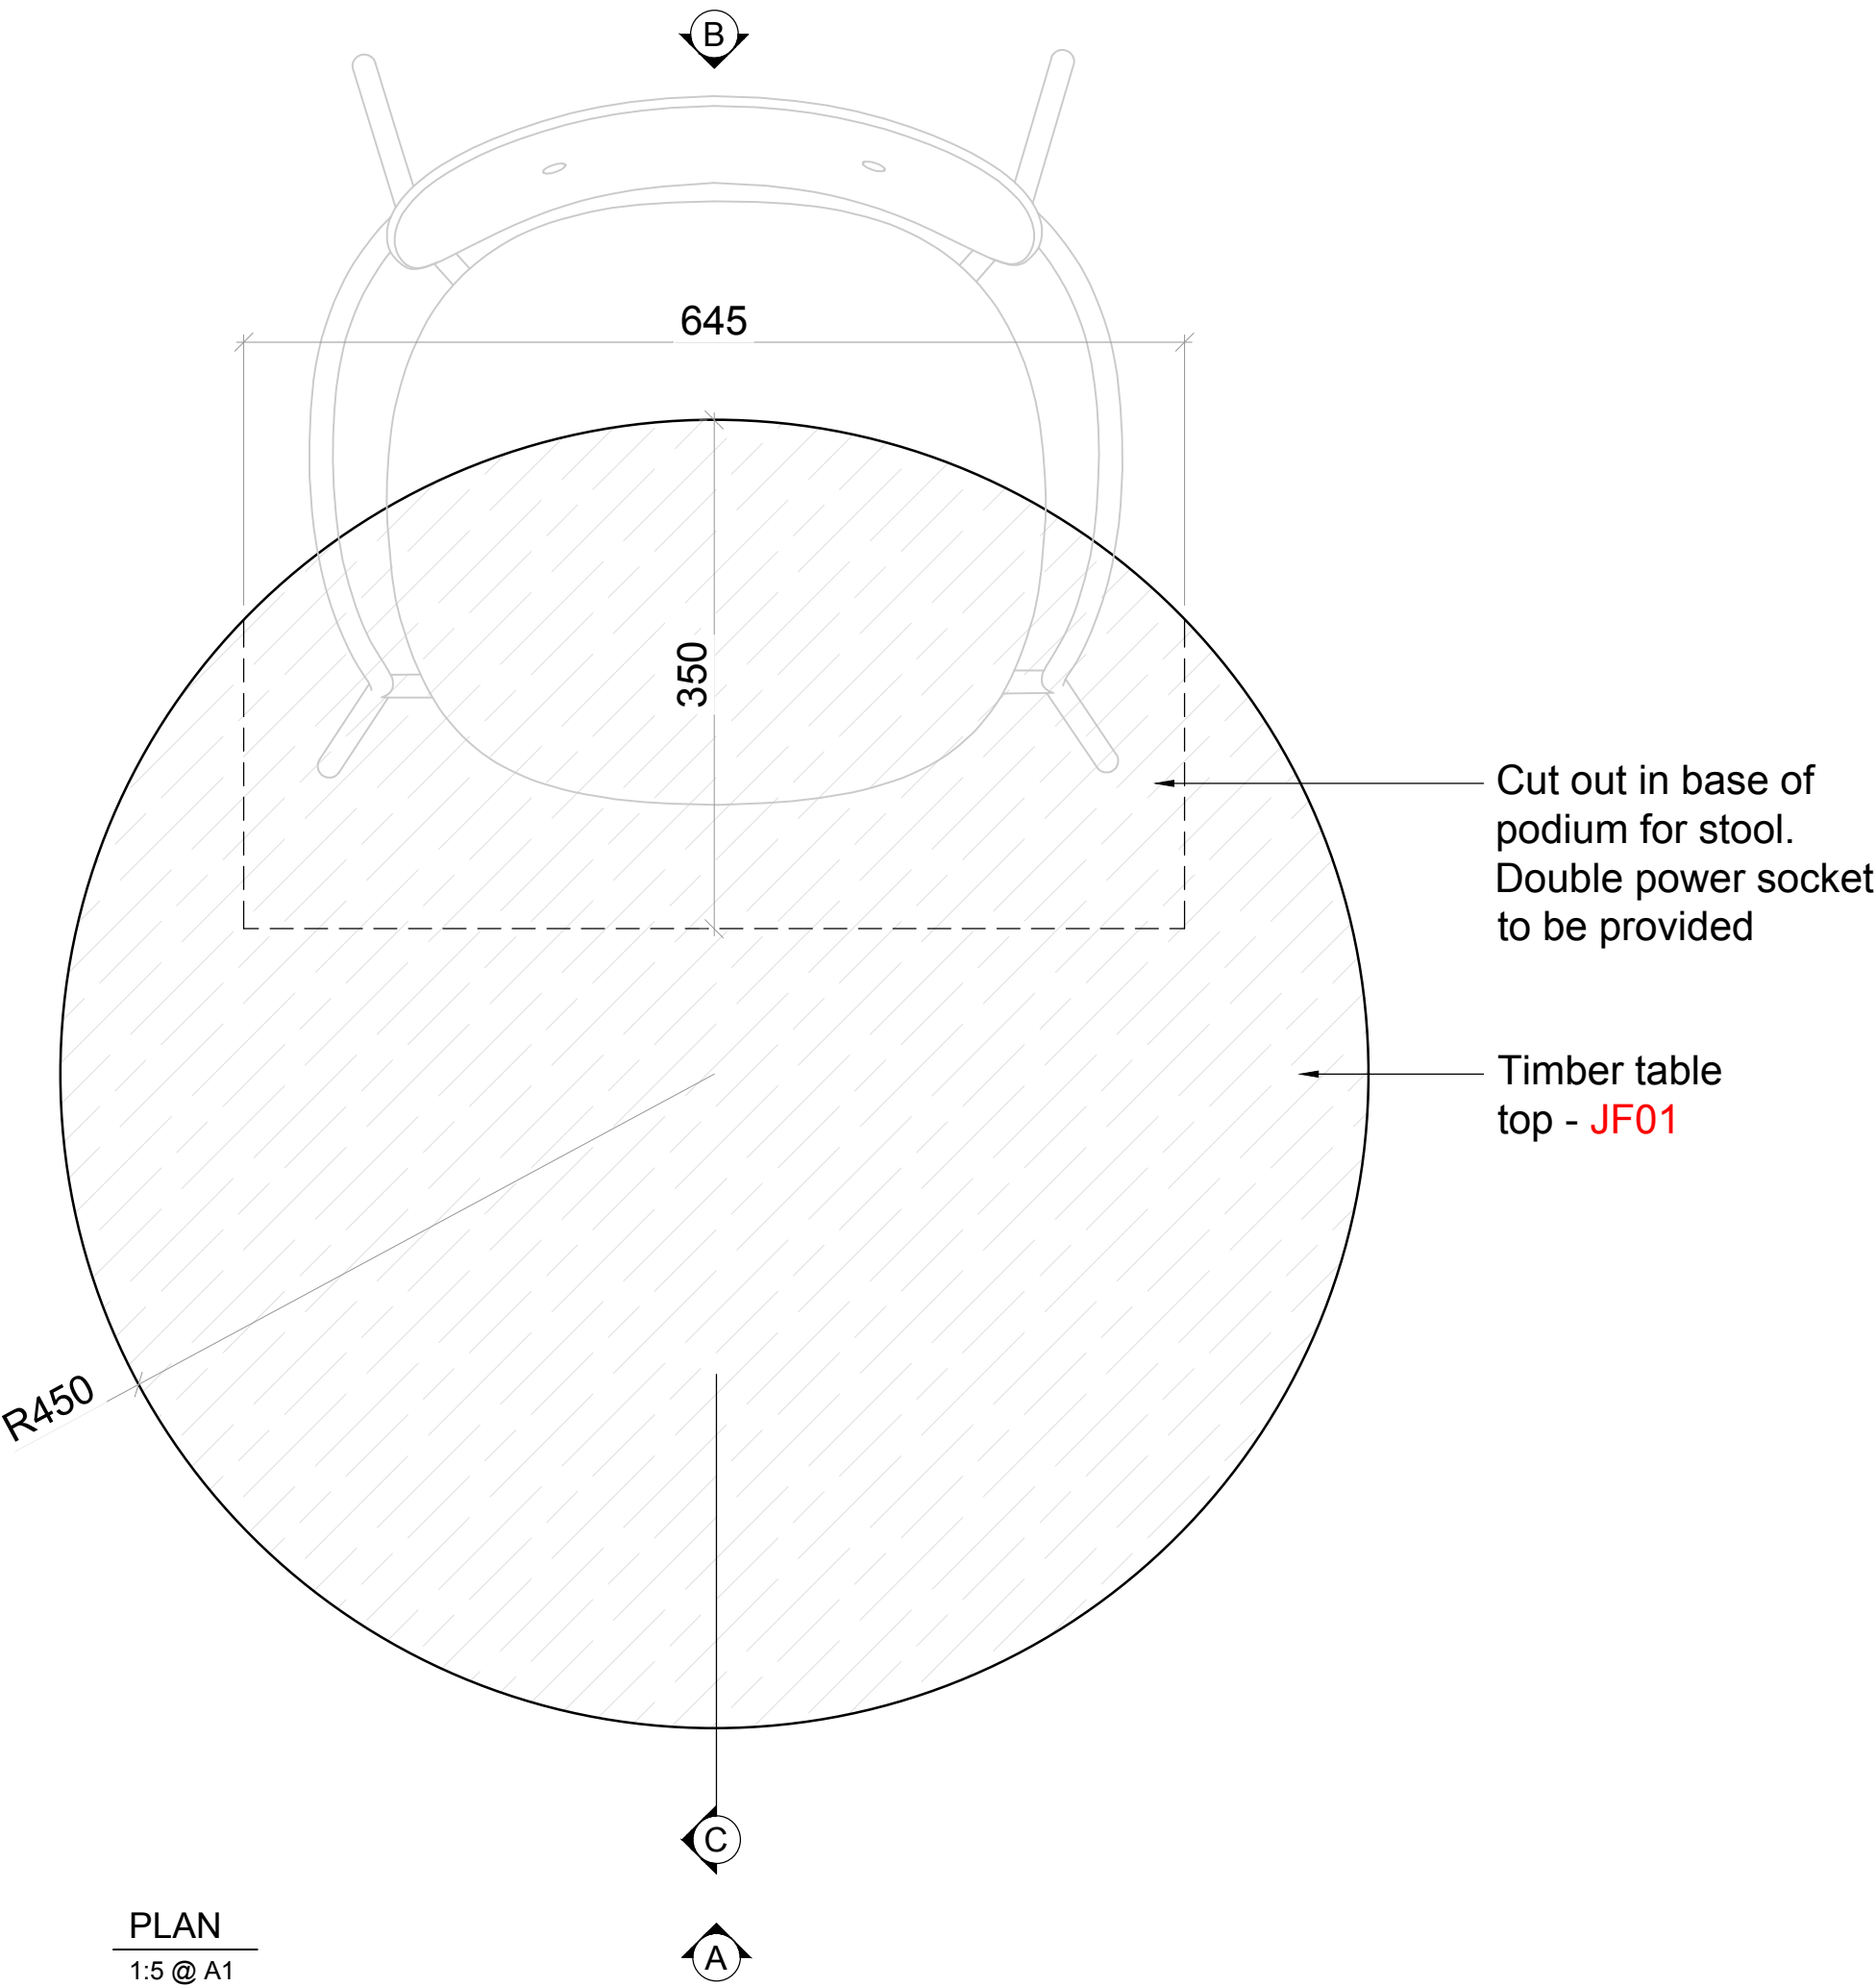

PLAN
1:5 @ A1

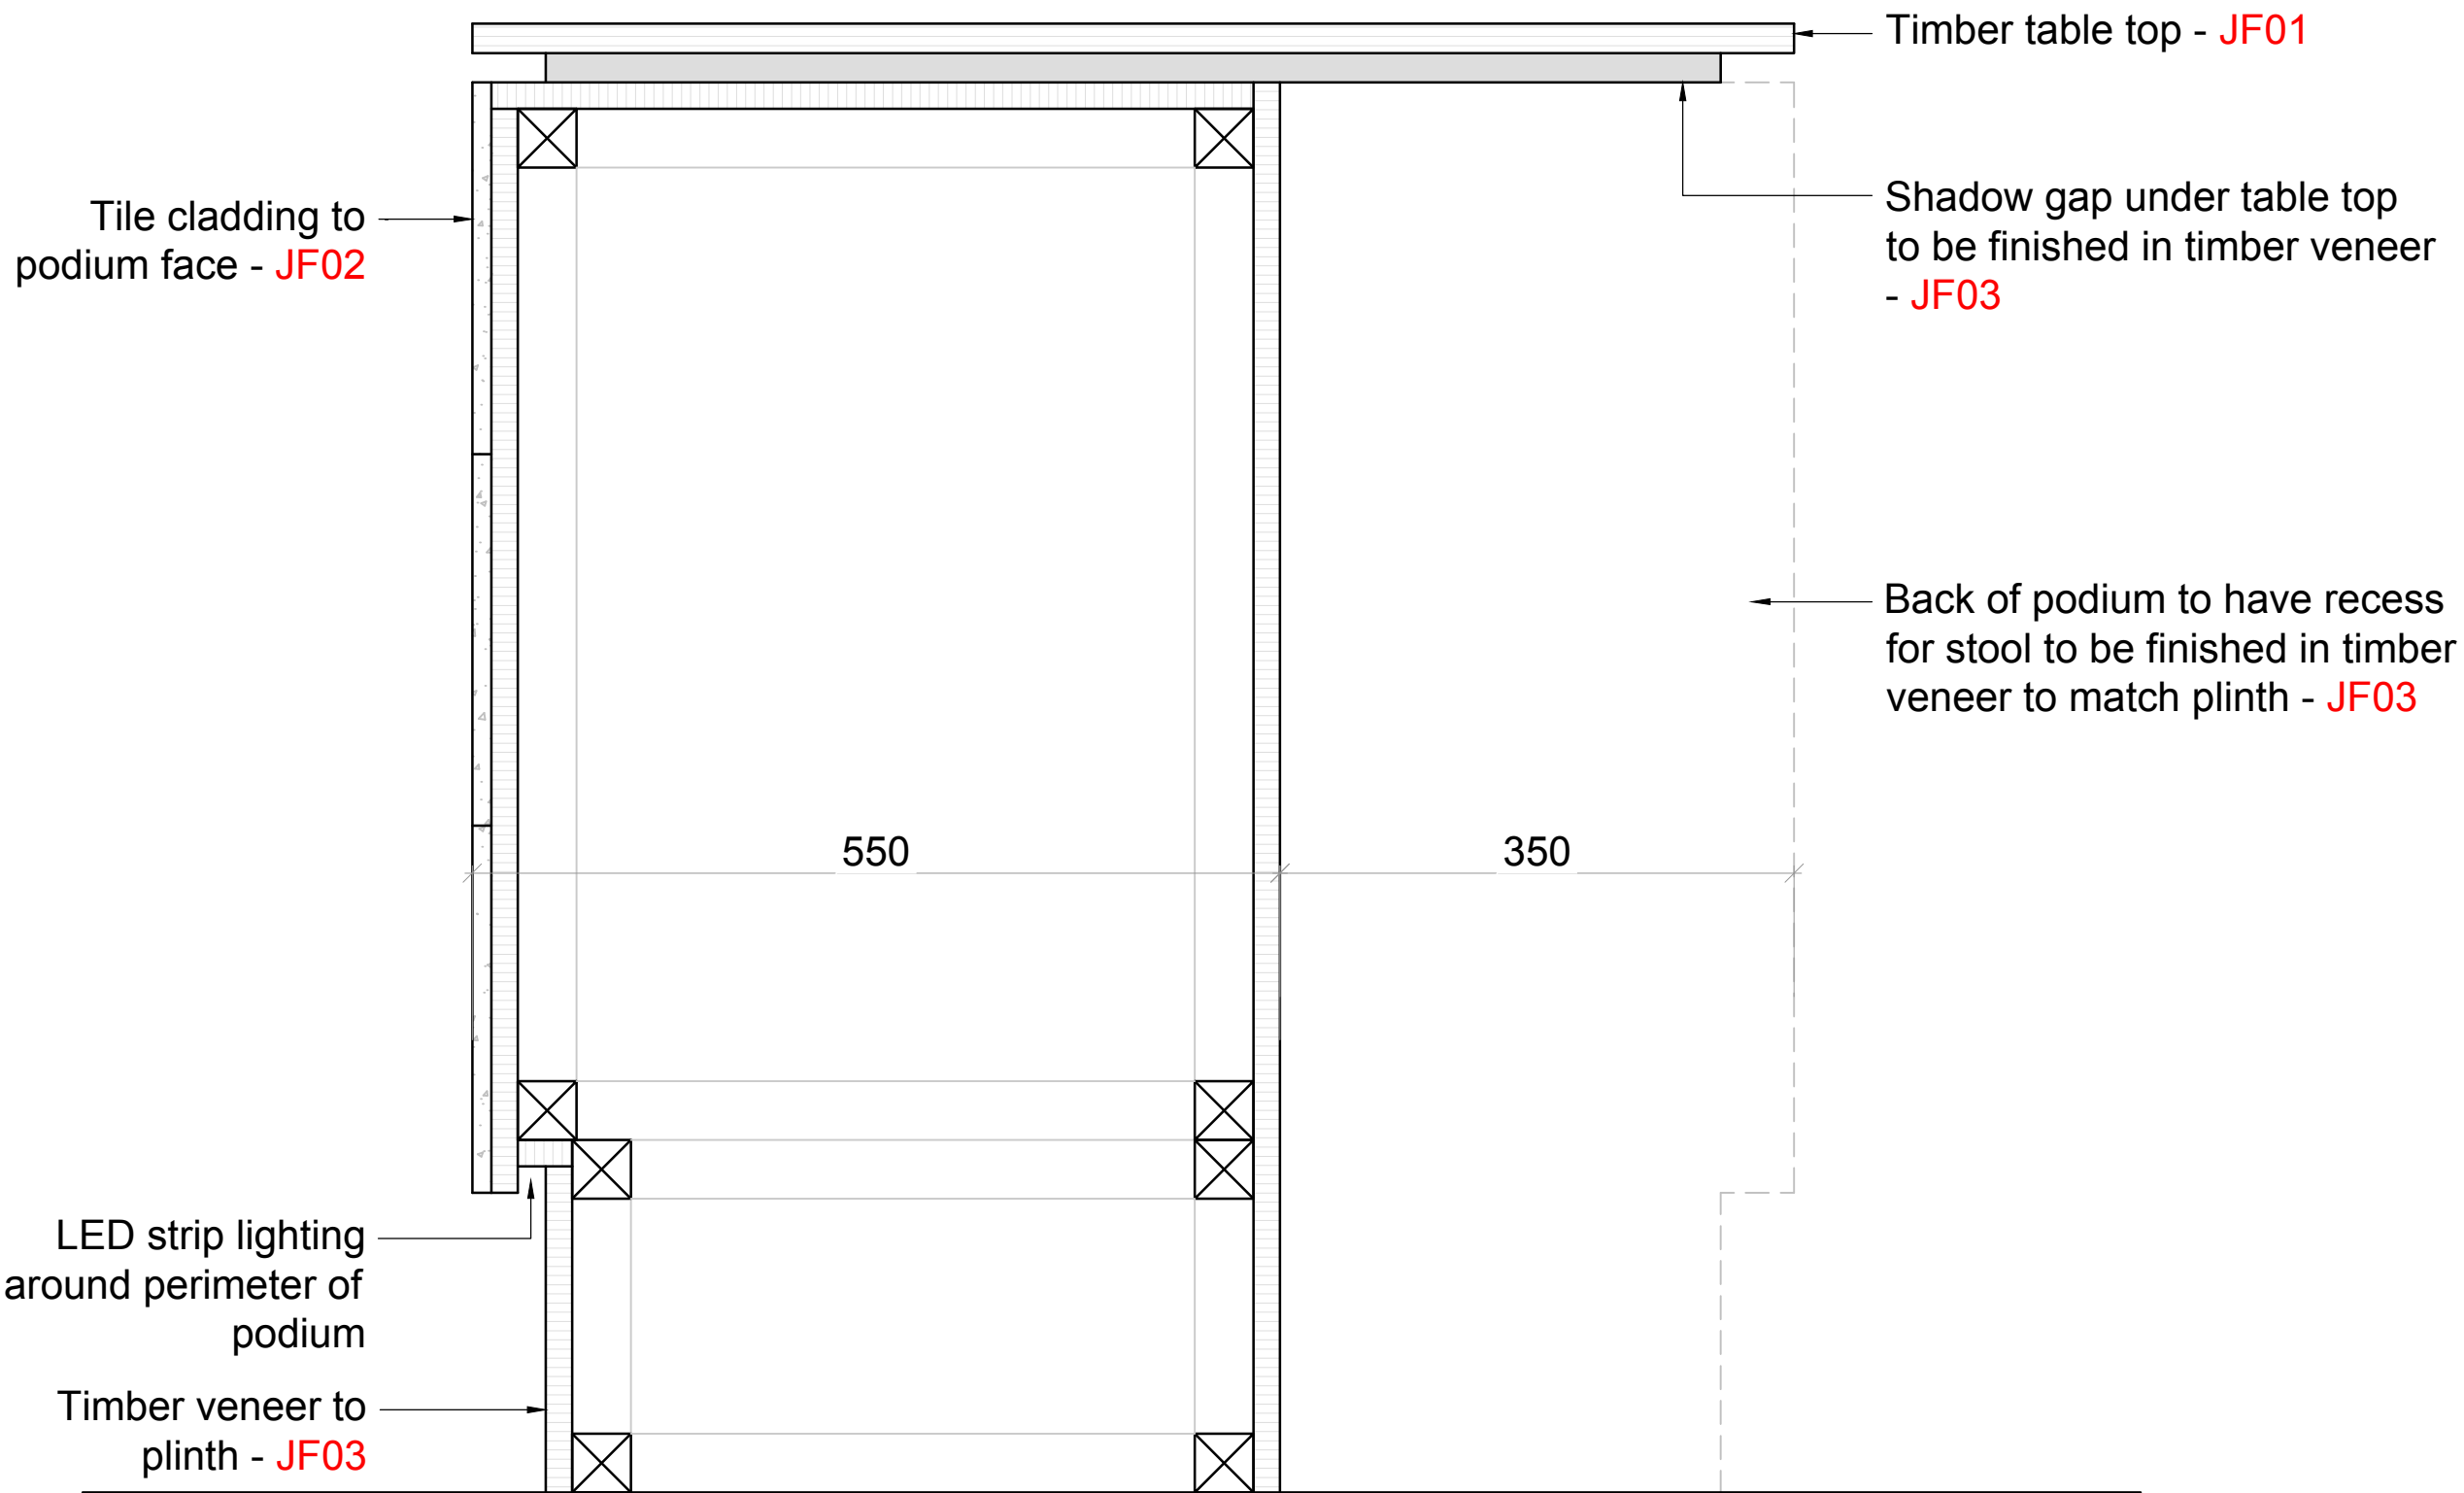

SECTION C
1:5 @ A1

REV	DESCRIPTION	DATE	REV BY
-----	-------------	------	--------

DWG NO.	2202070300	CLIENT	GROSVENOR
DATE	21/03/2023	PROJECT	CANADA HOUSE - 4F SUITE
SCALE	1:5 @ A1	DWG STATUS	STAGE 4
DRAWN BY	KJ	DWG TITLE	PODIUM JOINERY DRAWING