


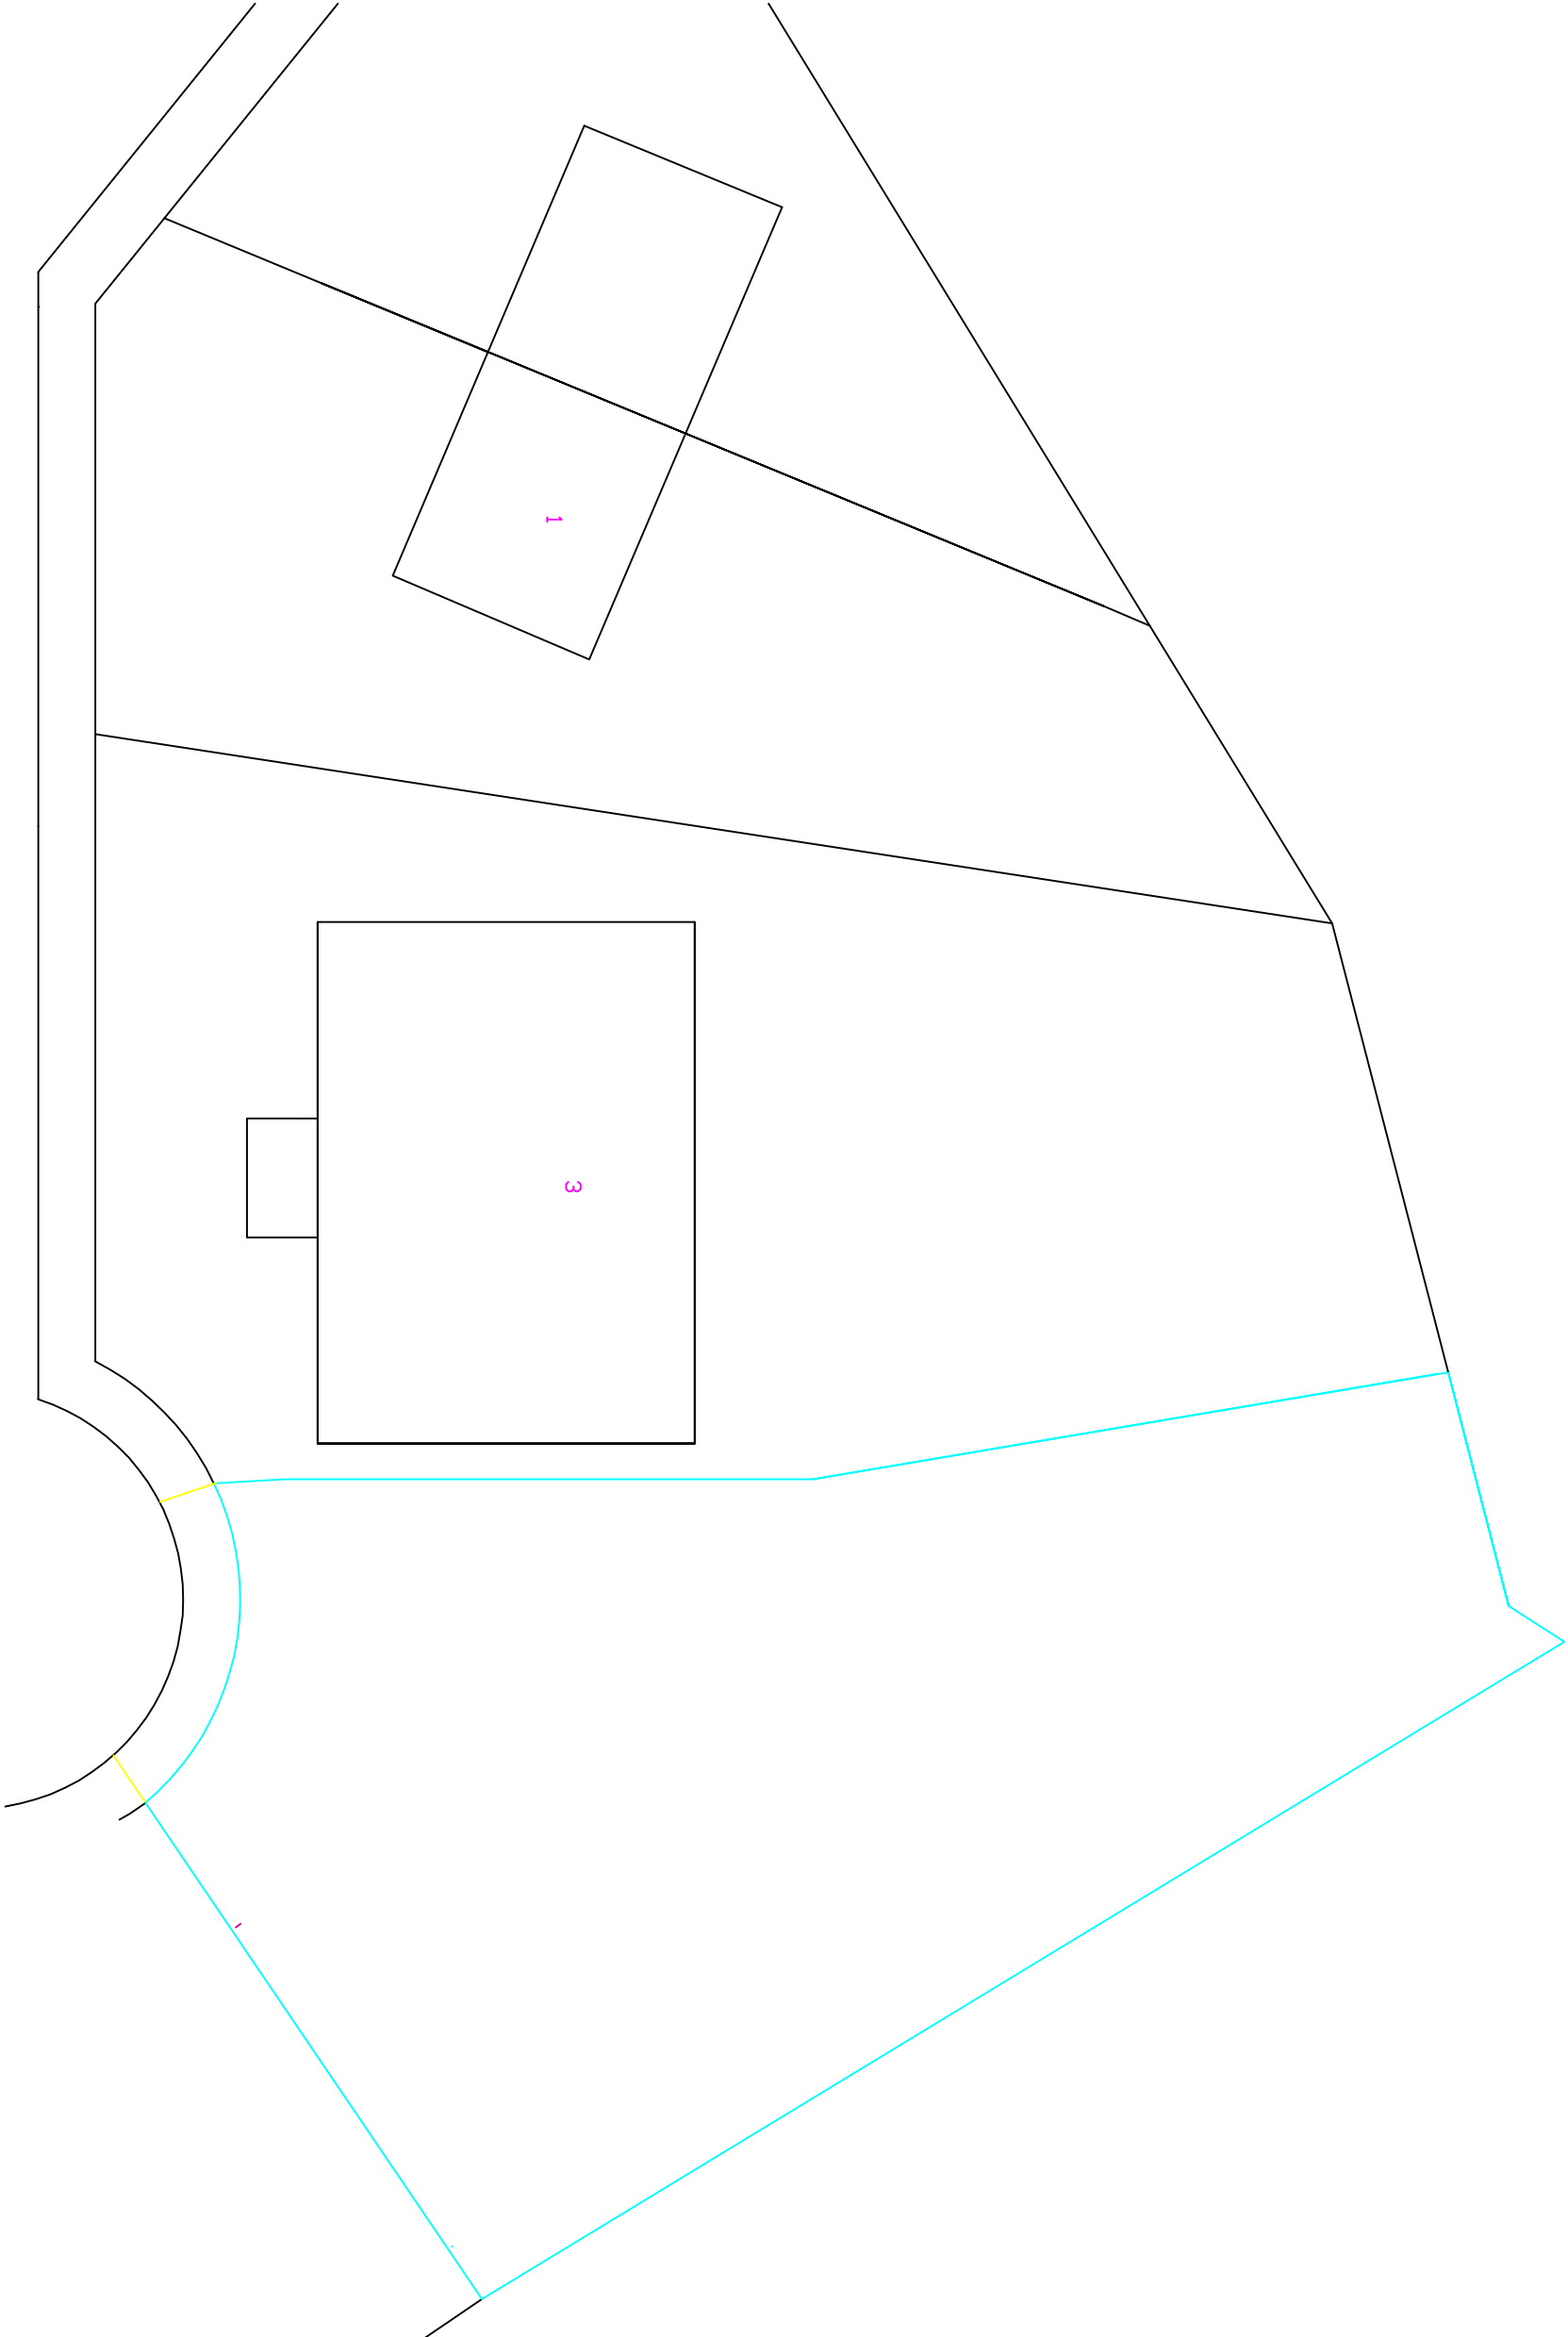

PROPOSED BLOCK PLAN
1: 200

Date Rev	drawn: DRW
----------	-------------------

DO NOT SCALE OF THIS DRAWING
TAKE ALL DIMENSIONS ON SITE
(Builder's Note)
Do not start any works until
all the approvals have been
obtained.
Any discrepancy to be reported
to Plans Drawn as soon as
possible.

Client:
**JOHN PAUL CASEY,
LAND ADJACENT TO
3, SLAITHWAITE DRIVE,
CLAYTON,
M11 4BA
TEL 07710017636**

Drawing title:
**PROPOSED PAIR OF FOUR
BEDROOM
SEMI DETACHED HOUSES
WITH PARKING**

Project:
**MANCHESTER CITY
COUNCIL
BUILDING CONTROL
APPLICATION**

PLANS DRAWN
telno 07952934281
07856609593
email Ba.winterbottom
@aol.com
www.plansdrawn.org

date: JUNE, 2023	Project no. SD 03	drg. no. 01A	A3 paper
-------------------------	--------------------------	---------------------	----------