
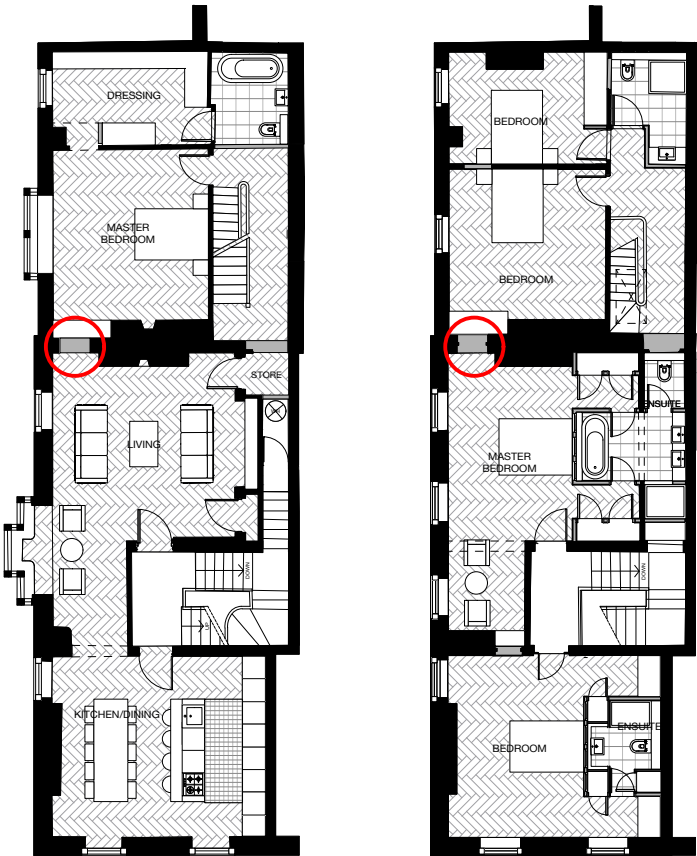


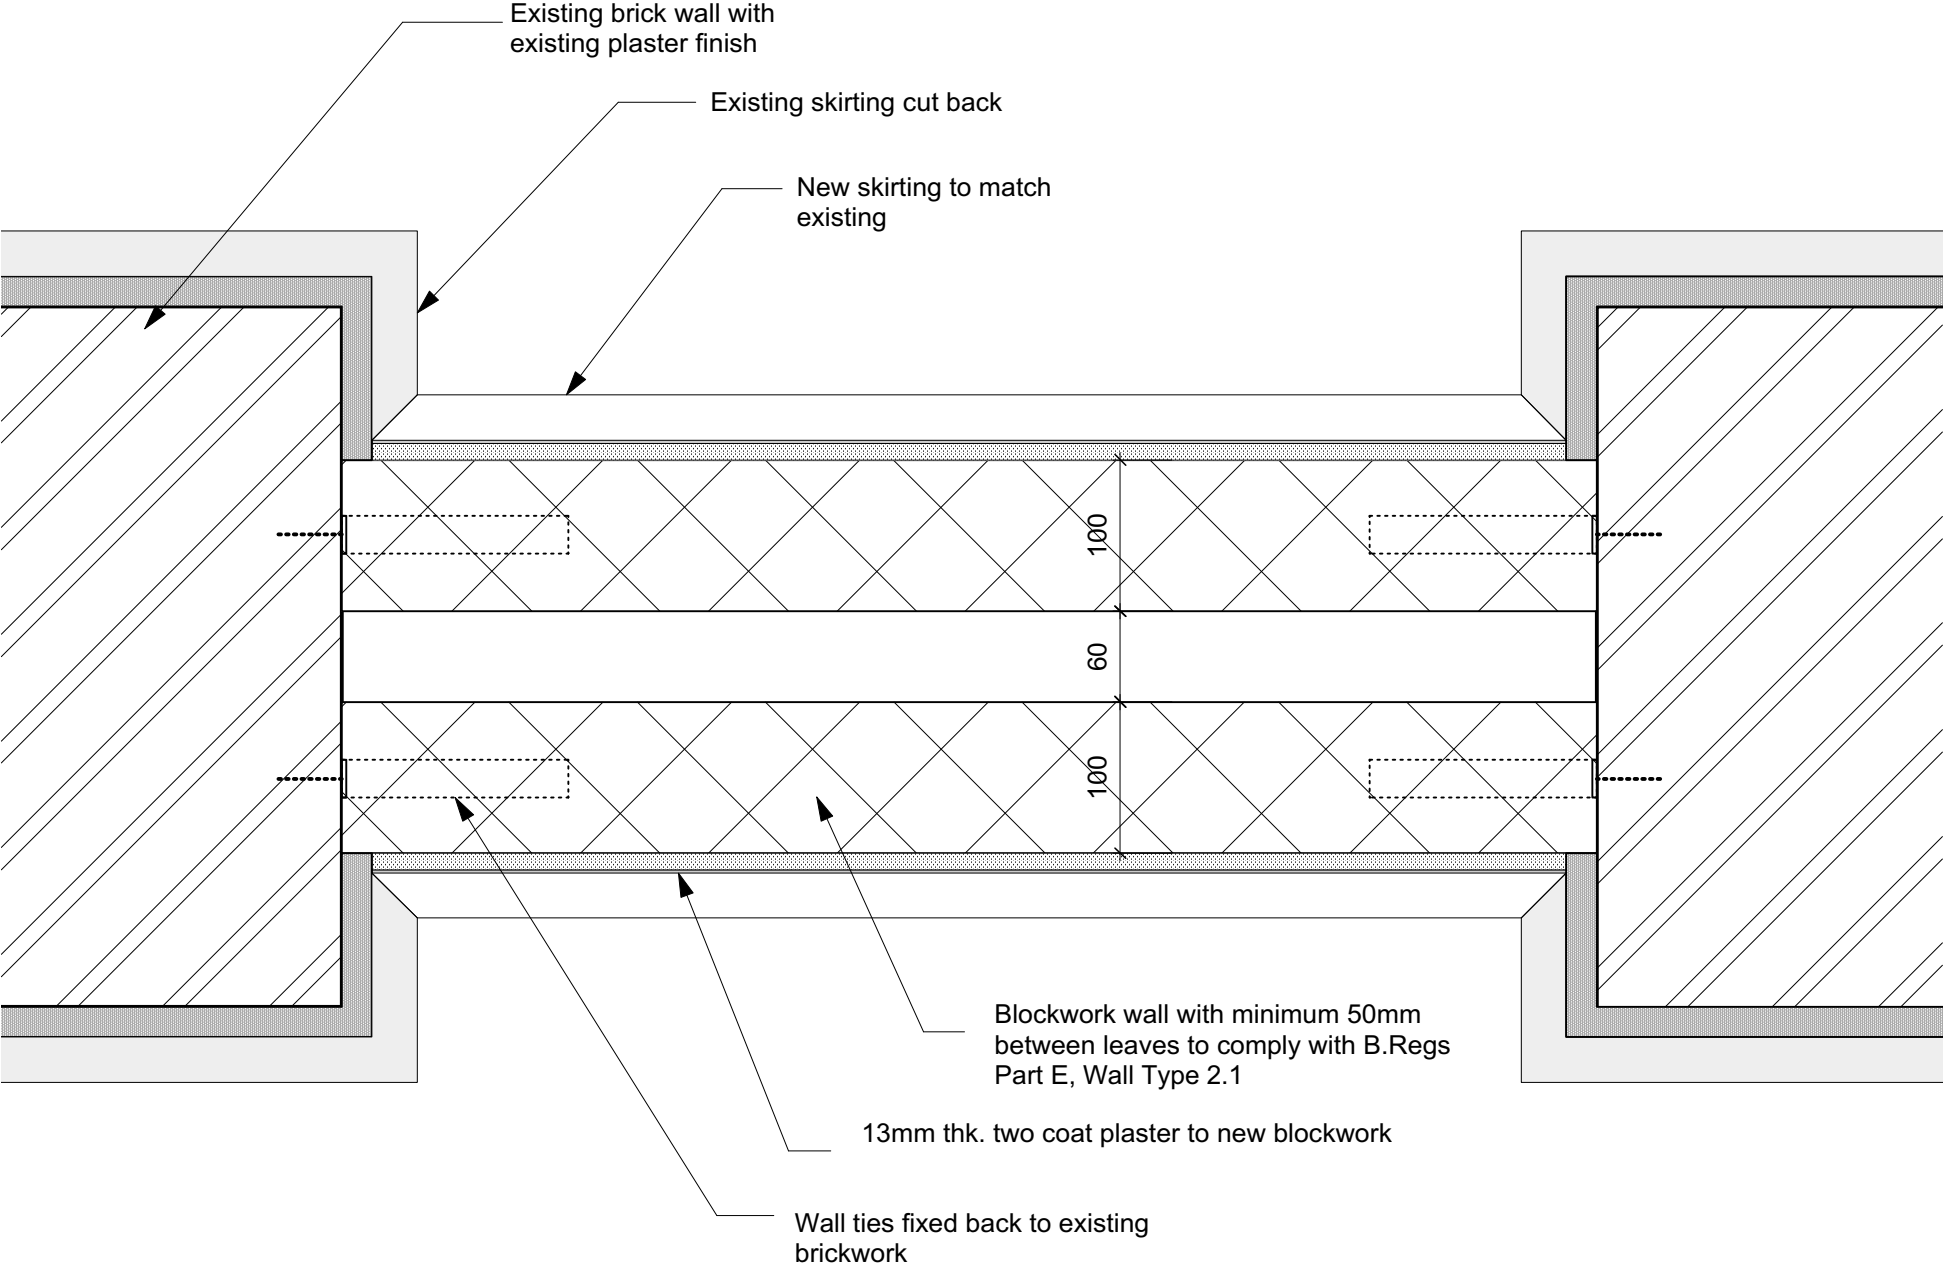

1st FLOOR
2nd FLOOR
KEY PLAN TO WALL INFILL LOCATIONS:

28 ST JOHN STREET
NEW PARTY WALL INFILL DETAILS - PLAN

PLANNING

REVISION	DATE	DESCRIPTION

CLIENT: LEASING OPTIONS LTD

PROJECT: PROPOSED RESIDENTIAL DEVELOPMENT

ADDRESS: 28 ST JOHN STREET, MANCHESTER, M3 4DJ

DRAWING TITLE: PROPOSED PARTY WALL INFILL DETAILS 1

SCALE: 1:5@ A3

DATE: DECEMBER 2022

DRAWING NO: A665_T_3001

OLLIER SMURTHWAITE ARCHITECTS

40 King Street, Manchester, M2 6BA
T 0161 883 0838
F 0161 883 0839
E mail@olliersmurthwaite.com