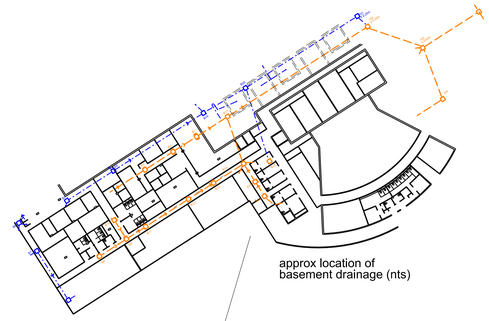

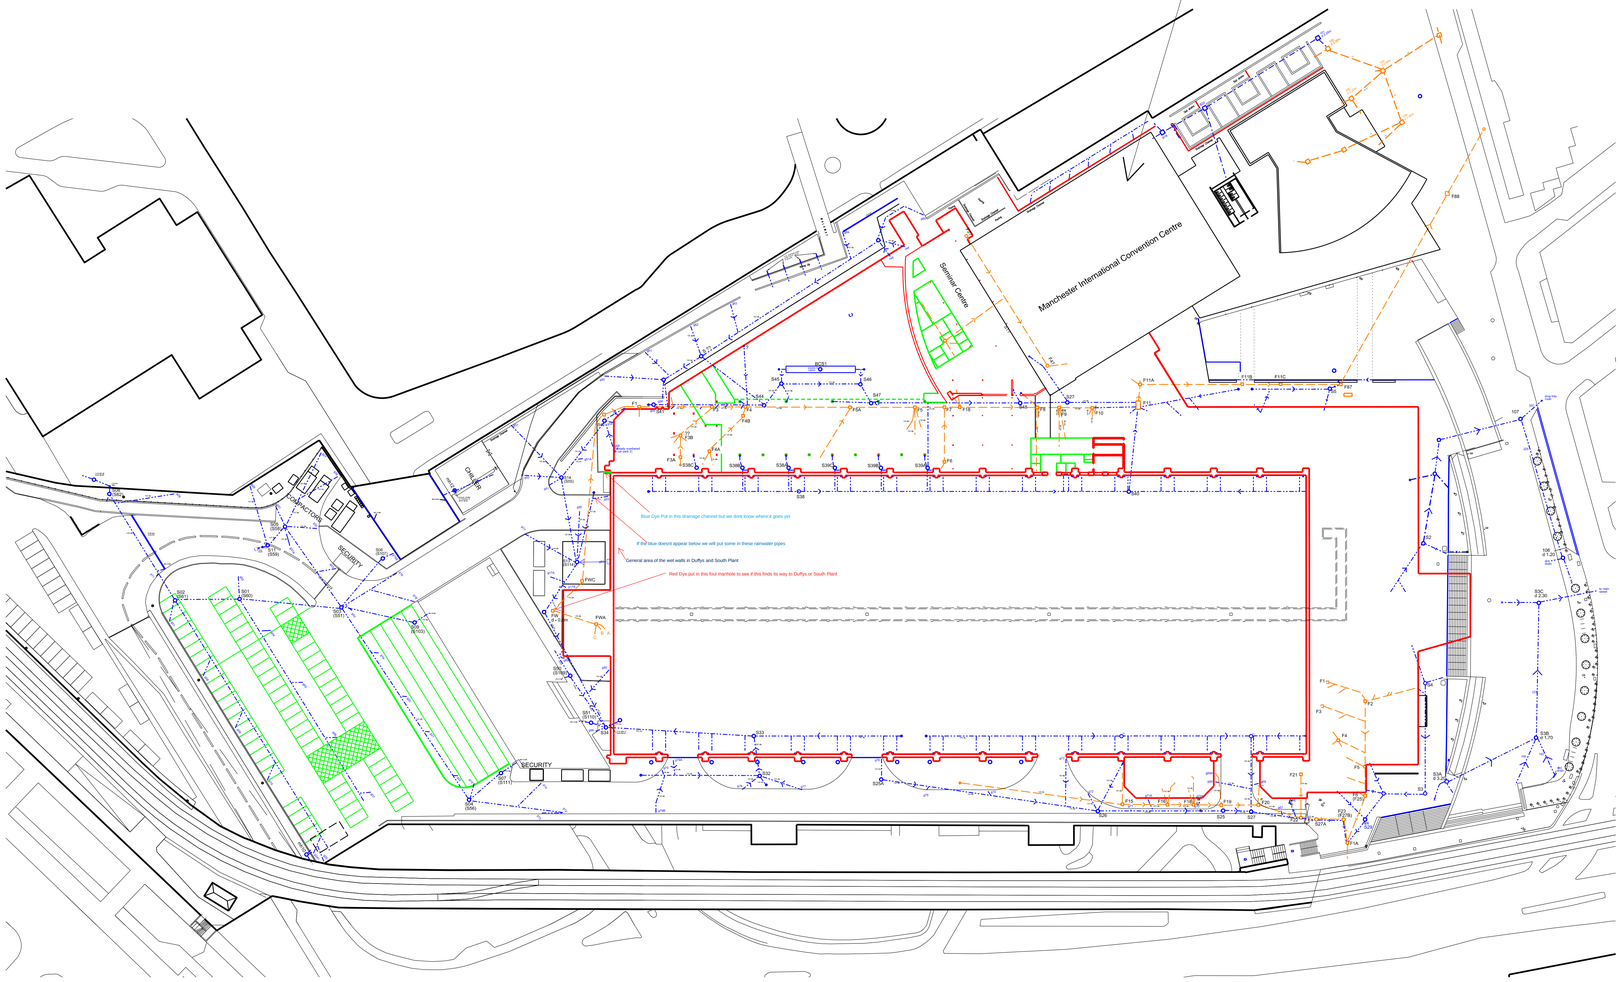

SURFACE WATER MANHOLE SCHEDULE				
REF	INVERT LEVEL	COVER LEVEL	DEPTH	REMARKS

FOUL WATER MANHOLE SCHEDULE				
REF	INVERT LEVEL	COVER LEVEL	DEPTH	REMARKS

Rev 04 apr 2016 Convention Centre drainage amended
Rev 03 feb 2014 Convention Centre layout added
Rev 02 sep 2013 Amended in line with latest survey
Basement drainage added
Rev 01 mar 2013 First issue

DO NOT SCALE FROM THIS DRAWING

Client

Job Title
Drainage survey

Drawing Title
Overall plan

Scale: 1:500 @ A0
Date: mar 2013 Drawn:

Job No: 0000 Drwg No: 01025 Rev: 04