


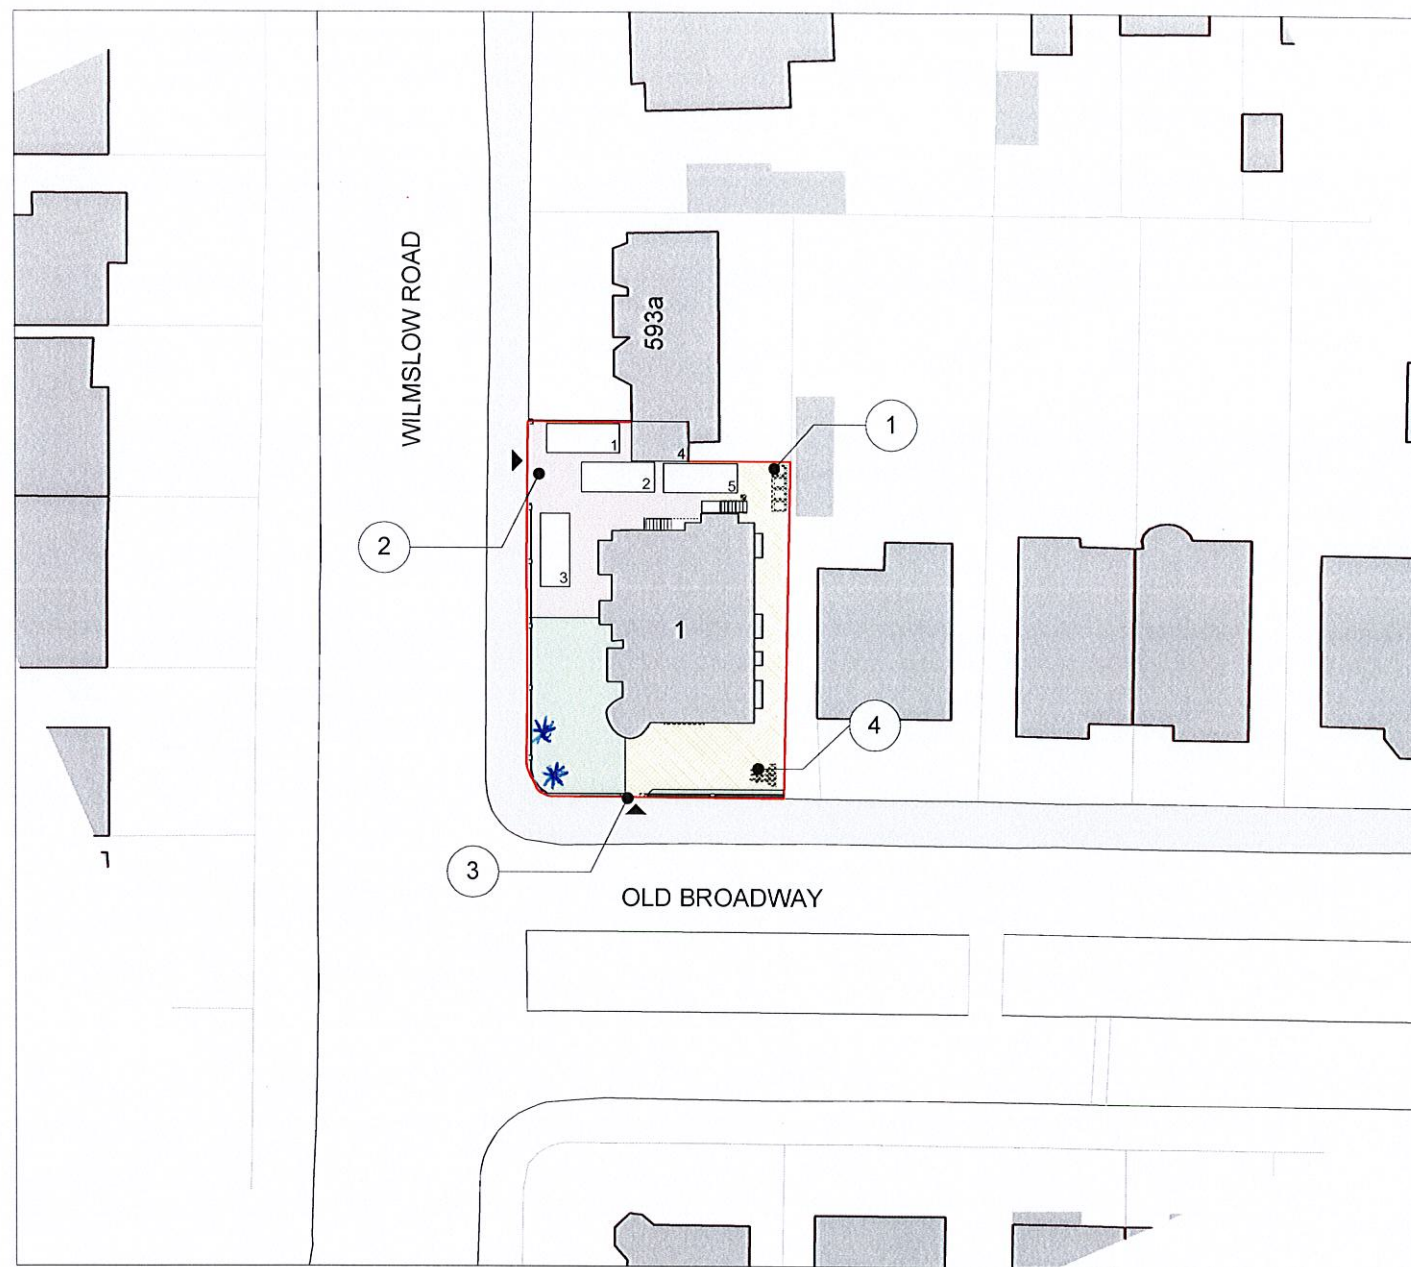

1 Site - Proposed Block Plan
1 : 500




2 Site - Location Plan
1 : 1250

Legend - Boundaries

Site Boundary

Note Block - Landscape

- 1 Bin Store
- 2 Existing Car Parking
- 3 Pedestrian Entrance
- 4 Proposed Bike Store

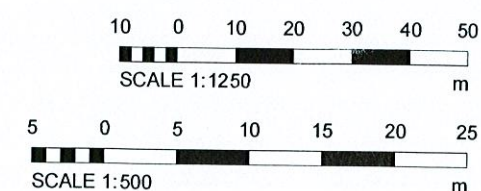

1	Revision - Parking, bin store, sections	2017/09/13	TD
DEBTAL ARCHITECTURE 72 Bury New Road, Manchester, M25 0JU. Tel: 0161 773 1630 office@debtalarchitecture.co.uk www.debtalarchitecture.co.uk			
CLIENT Broompark Management			
PROJECT 1 Old Broadway - Didsbury			
TITLE Site - Location and Block Plan			
PROJECT NO.	DRAWING NO.	REV.	
	DA17093.	001.	1
STATUS PLANNING			
SCALE @ A3	DATE	DRAWN BY	
As indicated	2017/07/05	TD	
© COPYRIGHT: ALL RIGHTS RESERVED. THIS DRAWING MUST NOT BE REPRODUCED WITHOUT PERMISSION. ALL DIMENSIONS RELATIVE TO THIS DRAWING TO BE CHECKED ON SITE. DESIGNER TO BE NOTIFIED OF ANY DISCREPANCIES. SEWER INVERT LEVELS MUST BE VERIFIED BEFORE WORK COMMENCES. THIS DRAWING MUST BE CHECKED AGAINST ANY OTHER STRUCTURAL/SPECIALIST DRAWINGS PROVIDED. THIS DRAWING MUST NOT BE USED FOR CONSTRUCTION UNLESS ISSUED FOR CONSTRUCTION. ALL DIMENSIONS ON THIS DRAWING ARE IN MILLIMETRES (UNLESS OTHERWISE STATED).			