



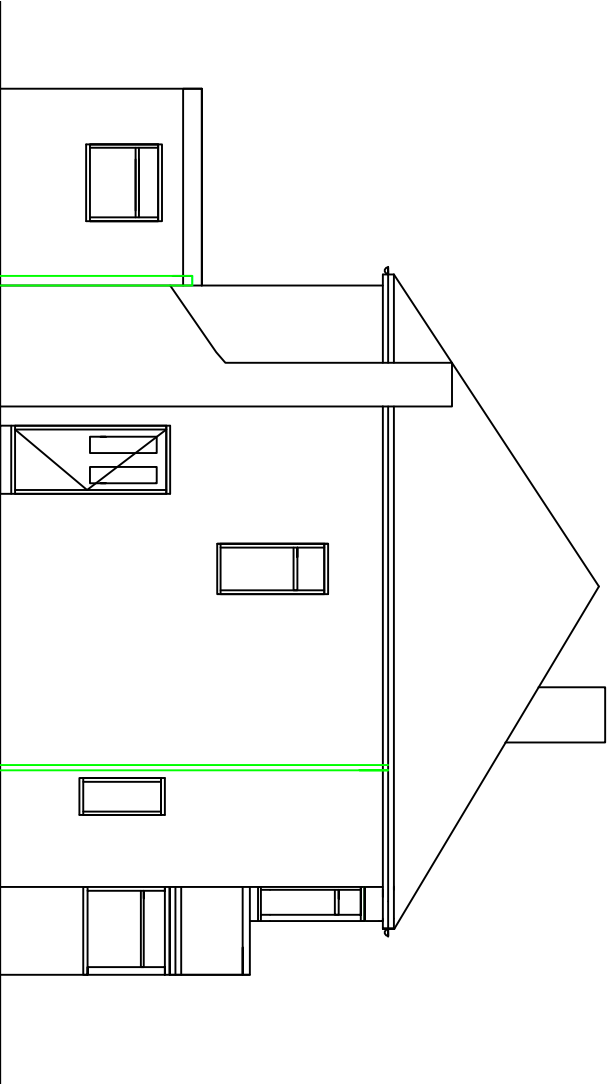

EXISTING SIDE VIEW A
1 : 100

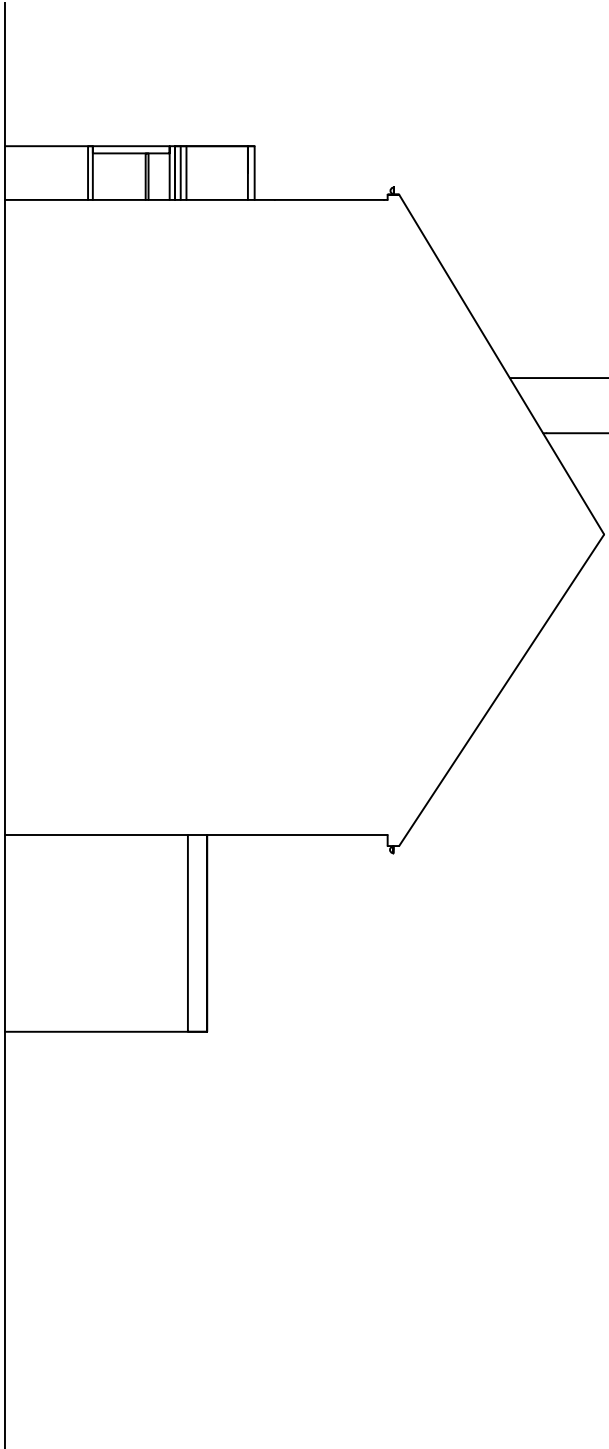

EXISTING SIDE VIEW B
1 : 100

DO NOT SCALE OF THIS DRAWING
TAKE ALL DIMENSIONS ON SITE
(builders Note)
Do not start any works until
all the approvals have been
obtained.
Any discrepancy to be reported
to Plans Drawn as soon as
possible.

drawn: **DRW**

client:
**FAZAL MOHAMMED ,
36,ALNEES ROAD ,
WALLEY RANGE,
M16 BHQ,
TEL 07542044540**

drawing title:
**PROPOSED DOUBLE SIDE AND
REAR EXTENSION
SINGLE REAR
AND SIDE EXTENSION
REAR DORMER LOFT**

project:
**MANCHESTER CITY COUNCIL
PLANNING &
BUILDING CONTROL
APPLICATION**

PLANS DRAWN
tel.no
07952934281
07856609593
email
Bawintherbottom
@aol.com
www.Plansforproperty.com
www.plansdrawn.org

date: **MARCH, 2023**

project no. **AR 36** dng. no. **06** A3 paper