



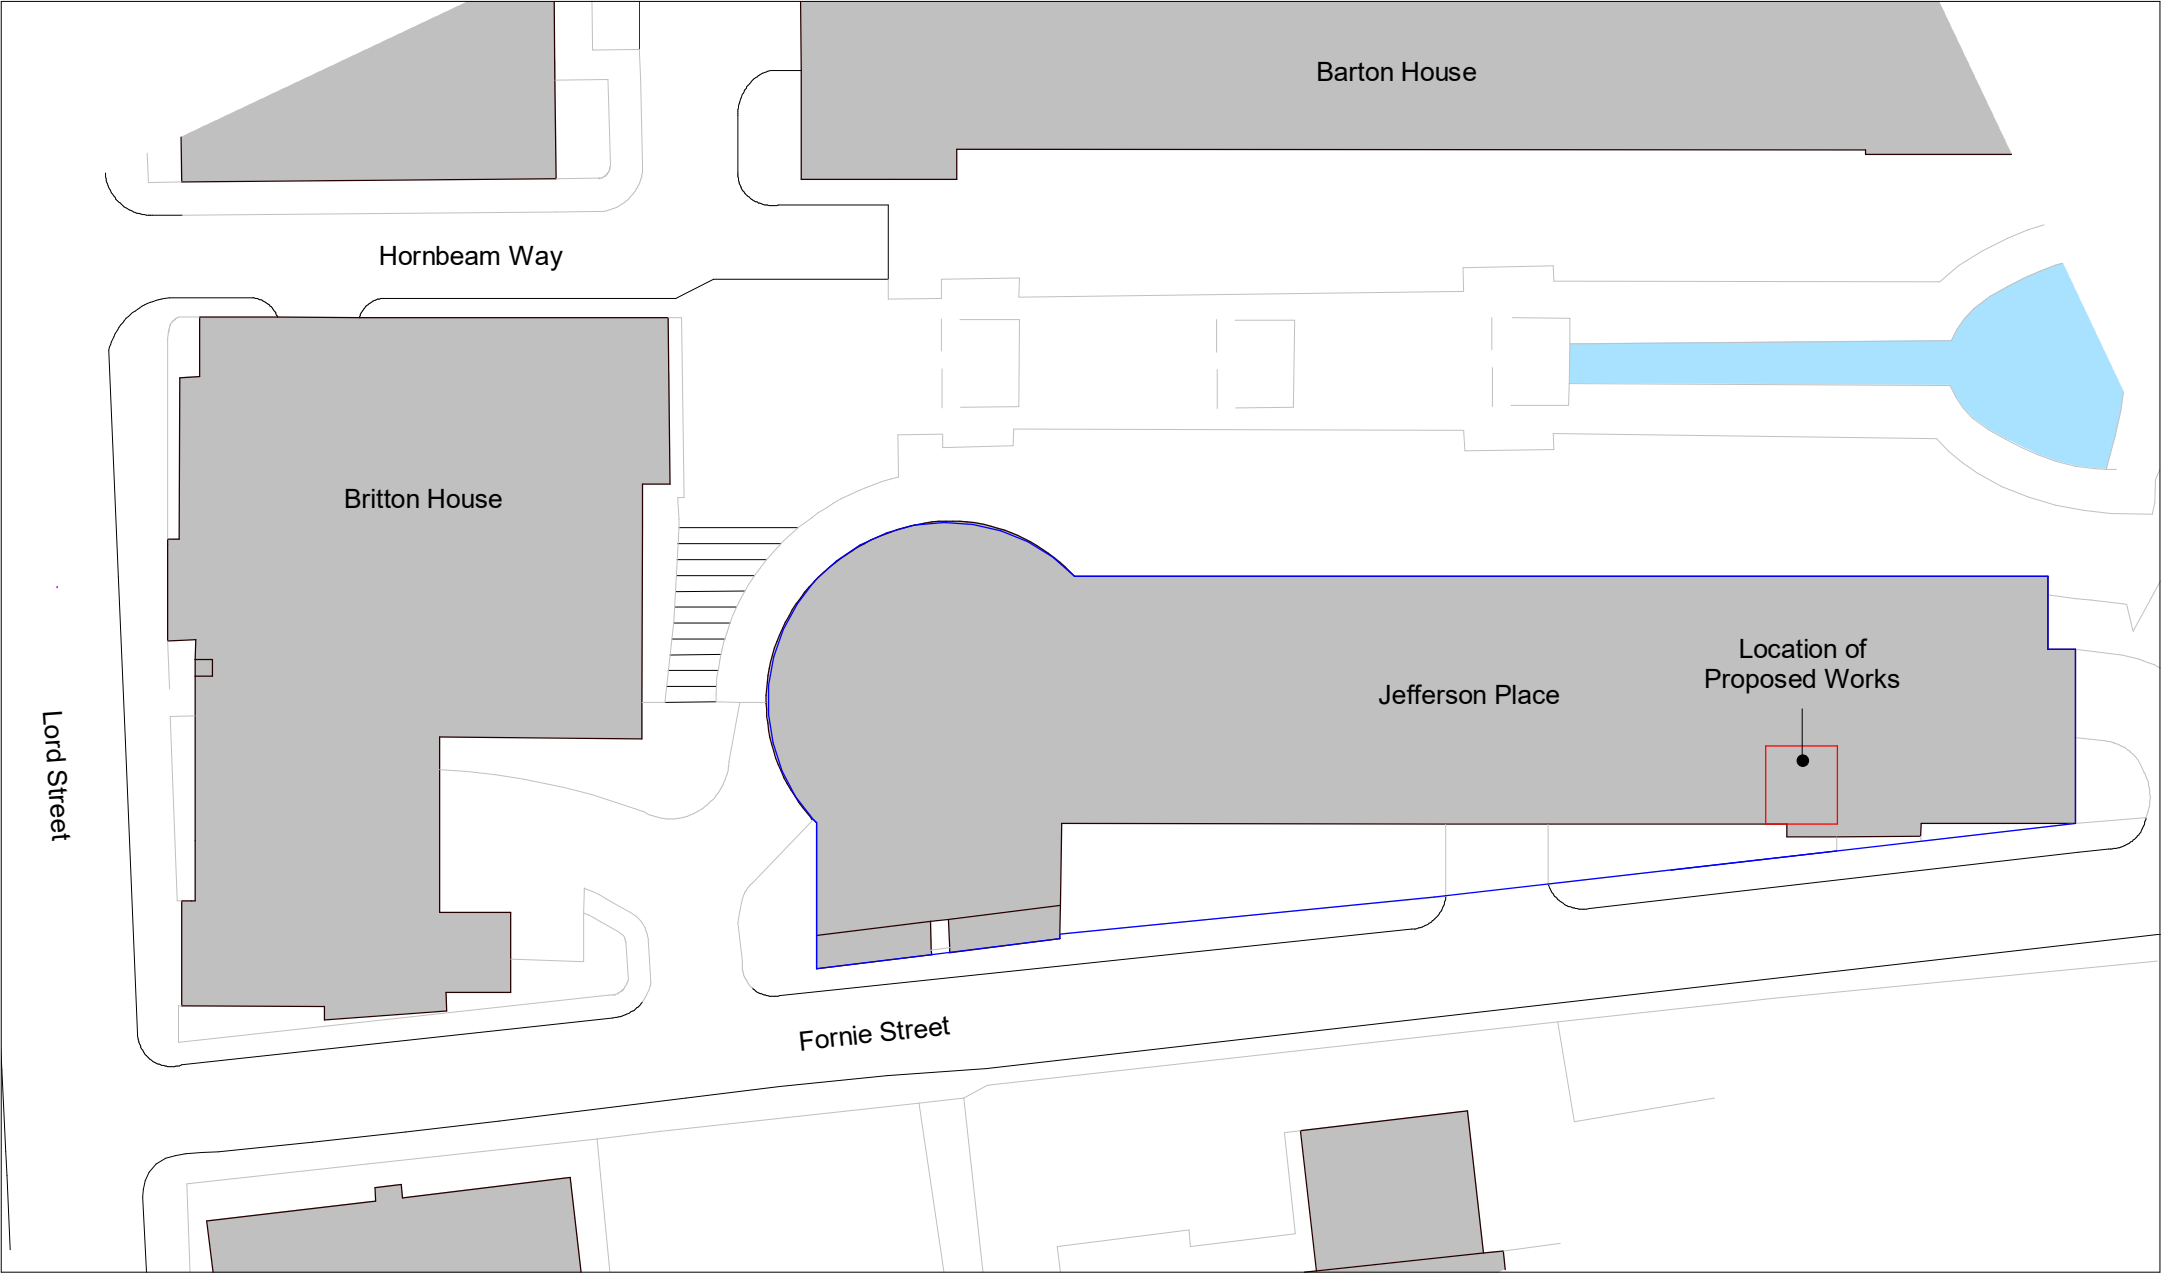

1. Site - Block Plan
1 : 500

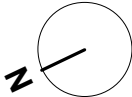




Notes - General Notes
General Notes

Any discrepancies within the documentation to be brought to the attention of, and clarified, by the Contract Administrator.


Drawings based on survey information. All dimensions and levels are to be confirmed on site prior to procuring any materials, fabrication/manufacturer's production information or commencement of works on site.

Full survey required prior to procuring any materials, fabrication/manufacturer's production information or commencement of works on site.

Drawing to be read in conjunction with the full Architectural package including drawings, schedules, specification ,etc., along with all corresponding Structural, Services, Acoustic and all other documentation.

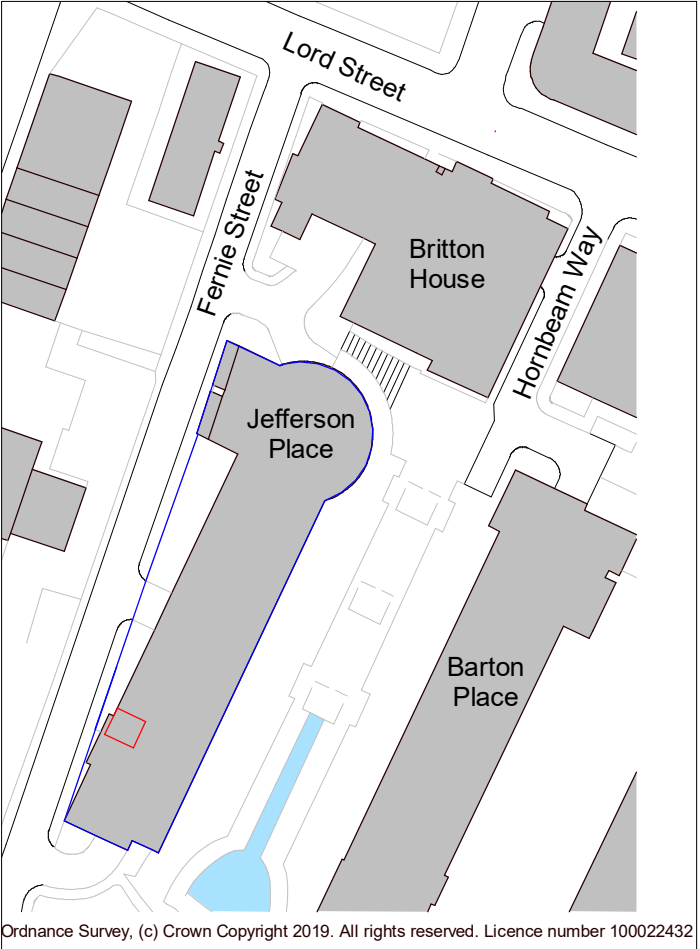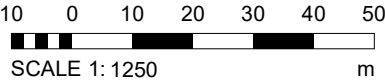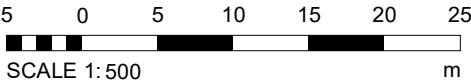

2. Site - Location Plan
1 : 1250

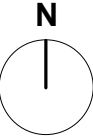

Notes - Boundaries

A Application site boundary determined using OS Data.

Legend - Boundaries

- Site Boundary
- Site Ownership

REV		DESCRIPTION		BY	DATE
PROJECT		SCALE @ A3		DATE	
Jefferson Place		As indicated		17 Dec 2019	
CLIENT		STATUS		DRAWN BY	
Broompark Management		PLANNING		AT	
TITLE		PROJECT NO.		DRAWING NO.	
Site - Location and Block Plan		DA19141.		001.	
DEBTAL ARCHITECTURE www.debtal.co.uk		NOTES			
		© COPYRIGHT - ALL RIGHTS RESERVED. THIS DRAWING MUST NOT BE REPRODUCED WITHOUT PRIOR WRITTEN CONSENT. DRAWING TO BE USED FOR THE STATUS INDICATED ONLY. ALL DIMENSIONS AND SETTINGS OUT SHALL BE CHECKED AND CONFIRMED ON SITE. ANY DISCREPANCIES TO BE REPORTED TO THE DESIGNER PRIOR TO THE COMMENCEMENT OF ANY WORK. ALL WORK AND MATERIALS TO BE IN ACCORDANCE WITH CURRENT STATUTORY LEGISLATION, RELEVANT CODES OF PRACTICE AND BRITISH STANDARDS. ALL DIMENSIONS ON THIS DRAWING ARE IN MILLIMETRES (UNLESS OTHERWISE STATED).			