
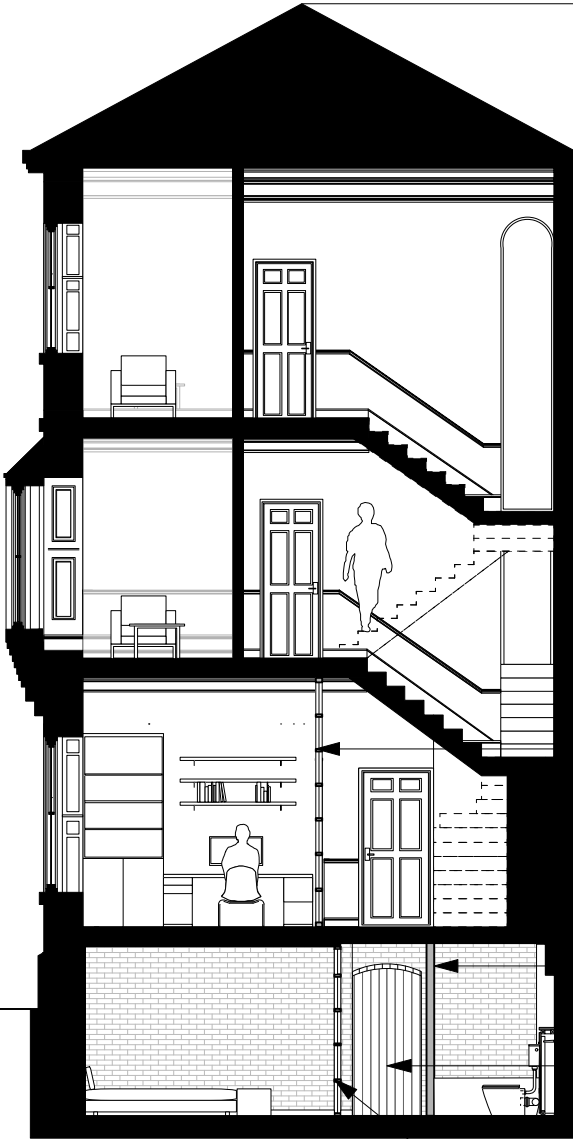


SECTION KEY

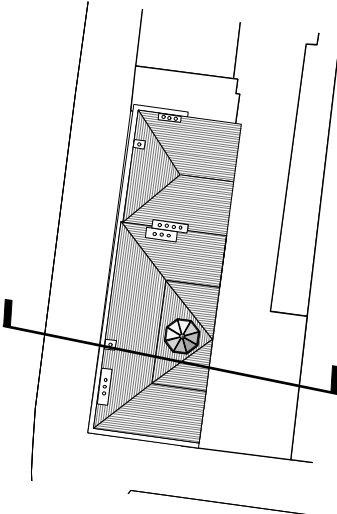

NEW ALUMINIUM
GLAZED SCREEN

NEW TIMBER CLADD
WALL

NEW VERTICALLY PLANKED DOOR
IN ORIGINAL OPENING

NEW ALUMINIUM
GLAZED SCREEN

0 1 2 3 4 5 M

PROPOSED SECTION E-E
1:100 @ A3

28 St John Street

— DENOTES NEW WALLS

PLANNING

© Copyright Ollier Smurthwaite Architects

REVISION	DATE	DESCRIPTION
----------	------	-------------

CLIENT: LEASING OPTIONS LTD

PROJECT: PROPOSED RESIDENTIAL DEVELOPMENT

ADDRESS: 28 ST JOHN STREET

DRAWING TITLE: PROPOSED SECTION E-E

SCALE: 1:100 @A3

DATE: OCTOBER 2022

DRAWING NO: A665_P_405

OLLIER SMURTHWAITE ARCHITECTS

40 King Street, Manchester, M2 6BA

T 0161 883 0838
F 0161 883 0839
E mail@olliersmurthwaite.com