
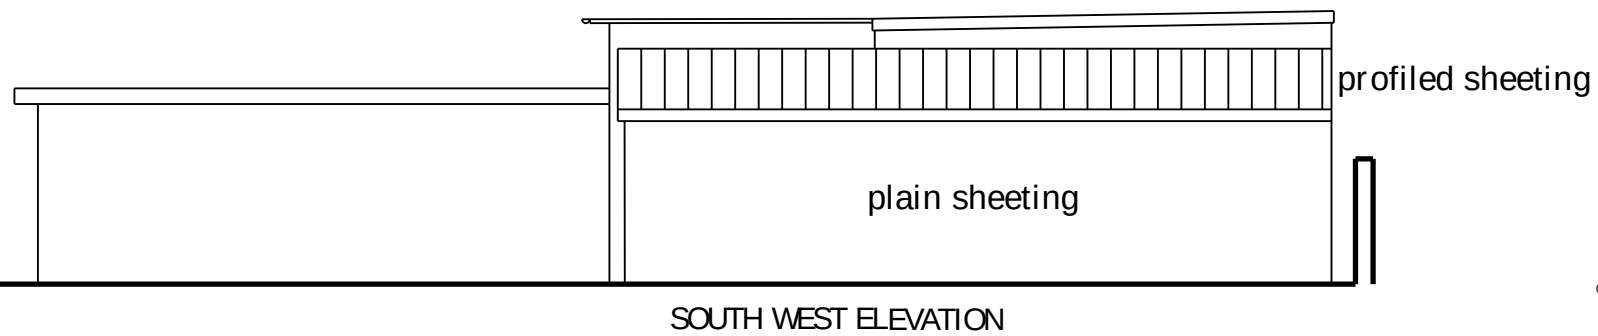
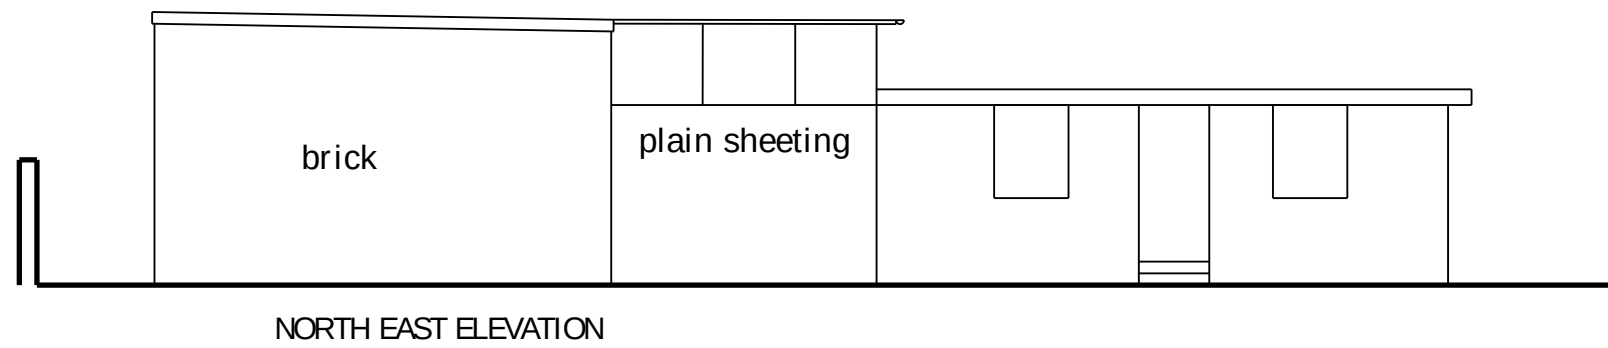
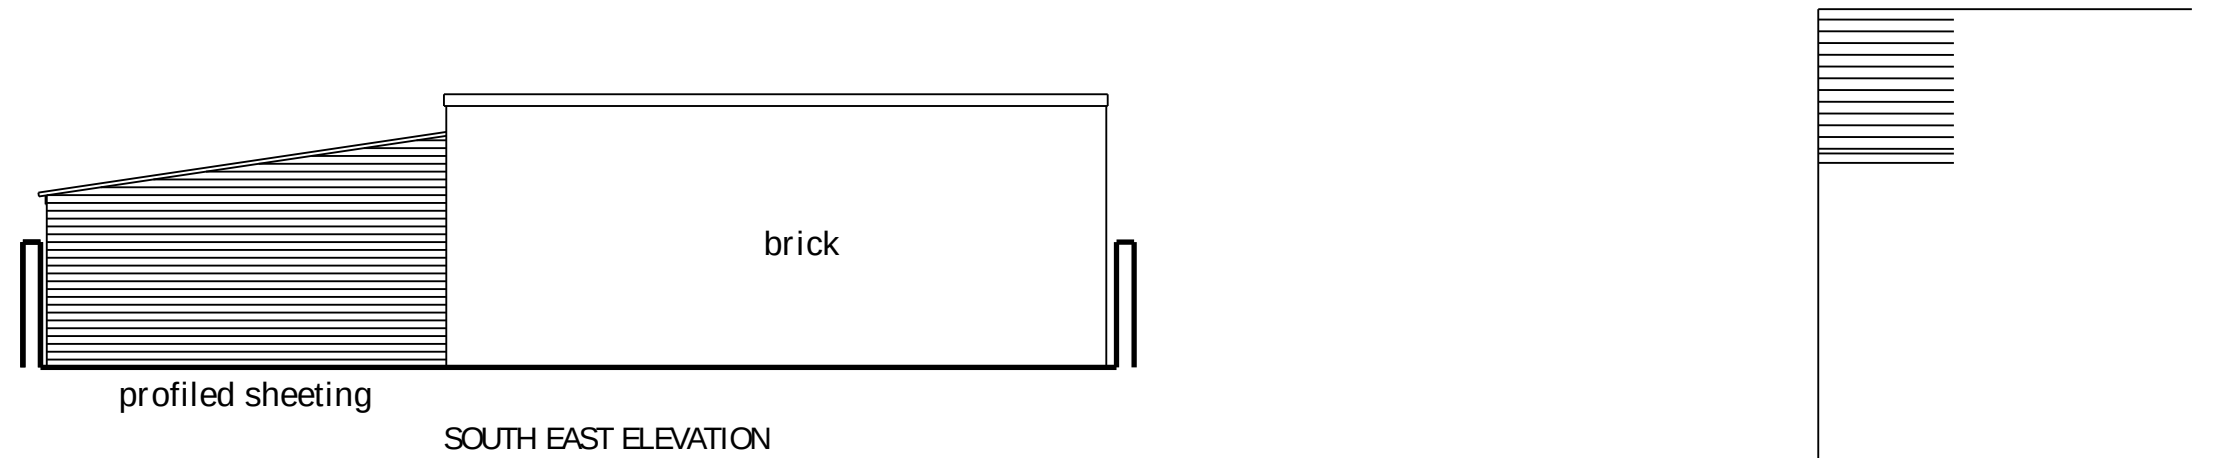


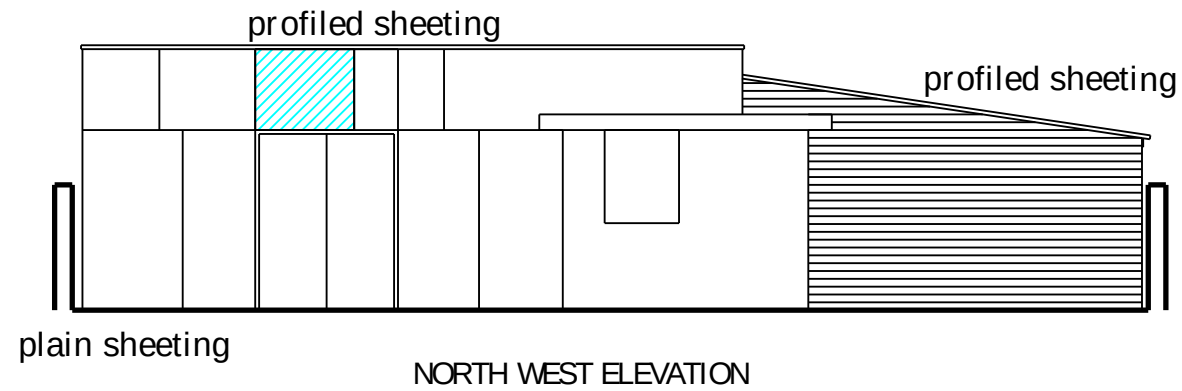

existing 433 Wilmslow Road

LEE ARCHITECTS LTD

Leepark House
449 Chester Road
Manchester M16 9HA
T 0161 873 7788
M 07710 539748
E info@leearchitects.co.uk
copyright reserved

CLIENT
SAM Properties

PROJECT
433 Wilmslow Road
Wthington
Manchester M20 4AF

DRAWING
Existing Elevations

DRAWING NUMBER L663 04

DATE 30-09-19 SCALE 1:100@A3

