


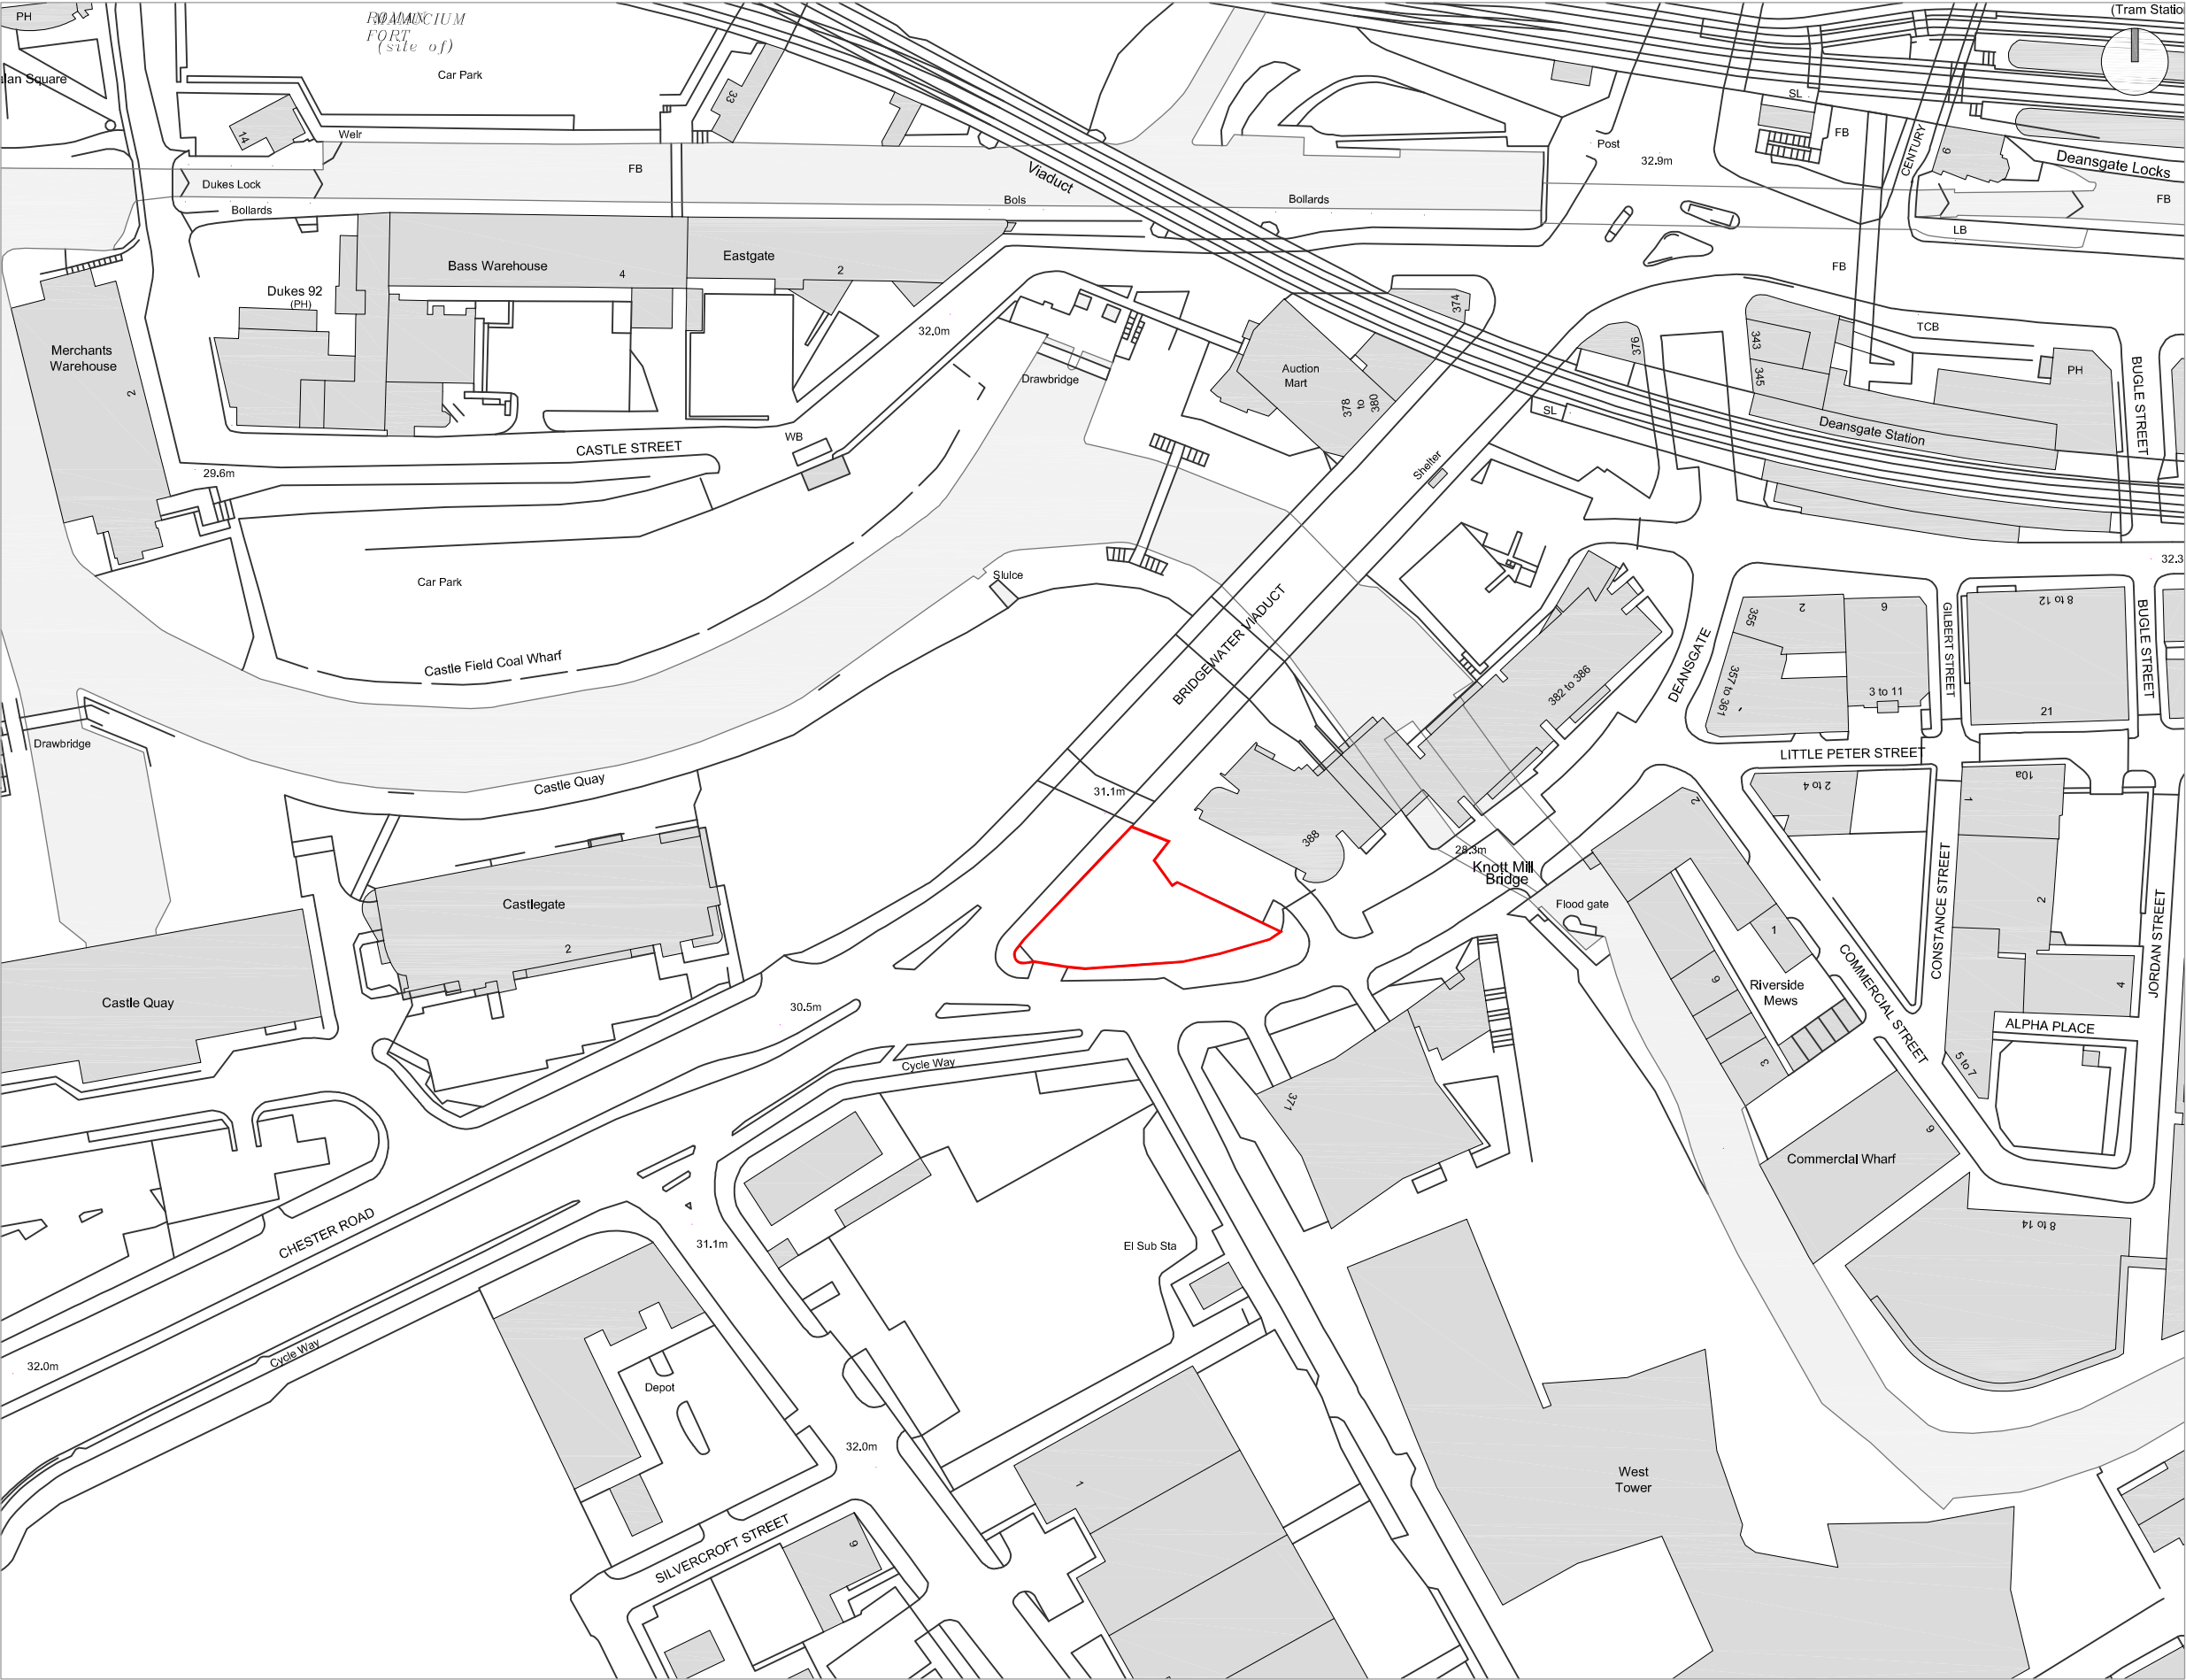

The copyright of this drawing is vested with Corstorphine + Wright Ltd and must not be copied or reproduced without the consent of the company.

Figured dimensions only to be taken from this drawing. DO NOT SCALE.
All contractors must visit the site and be responsible for checking all setting out dimensions and notifying the architect of any discrepancies prior to any manufacture or construction work.

NOTES:

KEY:

Site Boundary
Site Area: 665 sqm

P-00	Planning Issue.	17.12.20	CMc	ML
Rev	Description	Date	Dr By	App By

Project Stage

EXISTING

REV	DATE	NOTES	CHK
-----	------	-------	-----

Client

FUSION STUDENTS

Project

DEANSGATE SOUTH
MANCHESTER

Drawing Title

EXISTING
SITE LOCATION PLAN

Drawn	Checked	Paper Size	Scale	Date
CMc	ML	A3	1:1250	AUG 2020

Project No.	Drawing No.	Revision
20269	0200	P-00

**CORSTORPHINE
+WRIGHT
ARCHITECTS**

Warwick
London
Birmingham
Manchester
Newcastle

Brook Hall Brook Street Warwick CV34 4BL
Tel. 01926 658444 www.corstorphine-wright.com