



GENERAL NOTES

- DO NOT SCALE FROM THIS DRAWING.
- POSITIONS OF ALL FITTINGS ARE INDICATIVE ONLY.
- THIS DRAWING IS TO BE READ IN CONJUNCTION WITH THE RELEVANT SPECIFICATIONS.
- CAFE / KITCHEN AREA TO HAVE FIRE ALARM TO BS 5839-1
- APARTMENT TO HAVE INTERLINKED FIRE ALARM TO BS 5839-6.
- FINAL STRATEGY / LAYOUT TO BE AGREED WITH BUILDING CONTROL & FIRE ENGINEER.


- SMOKE / HEAT DETECTOR (SB DENOTES SOUNDER BASE)
- MANUAL CALL POINT
- FIRE ALARM INTERFACE
- FIRE ALARM PANEL
- SMOKE DETECTOR SOUNDER BASE & BEACON
- INTERLINKED RESIDENTIAL SMOKE / HEAT DETECTOR
- CCTV CAMERA

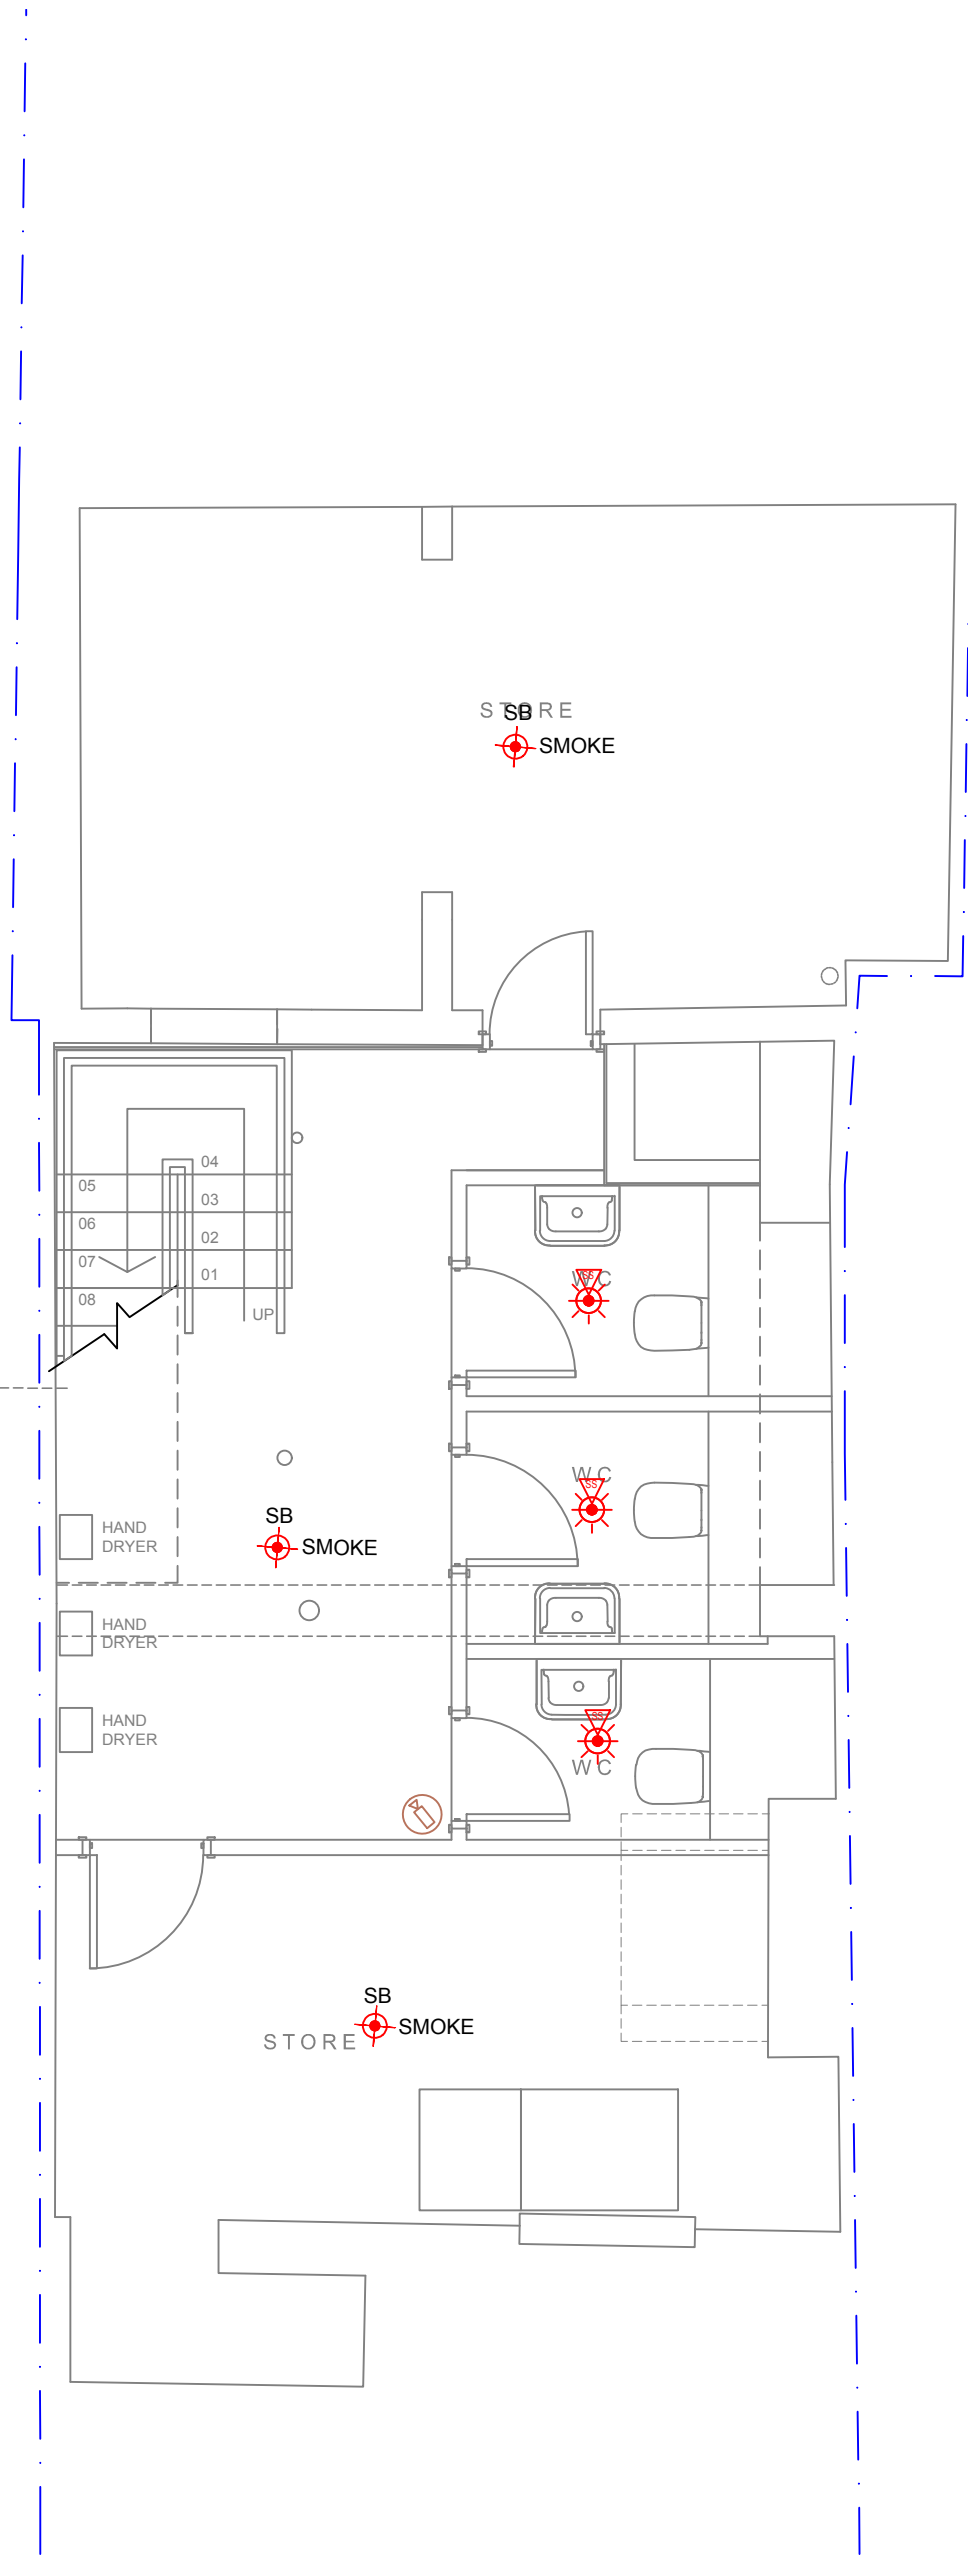


BASEMENT

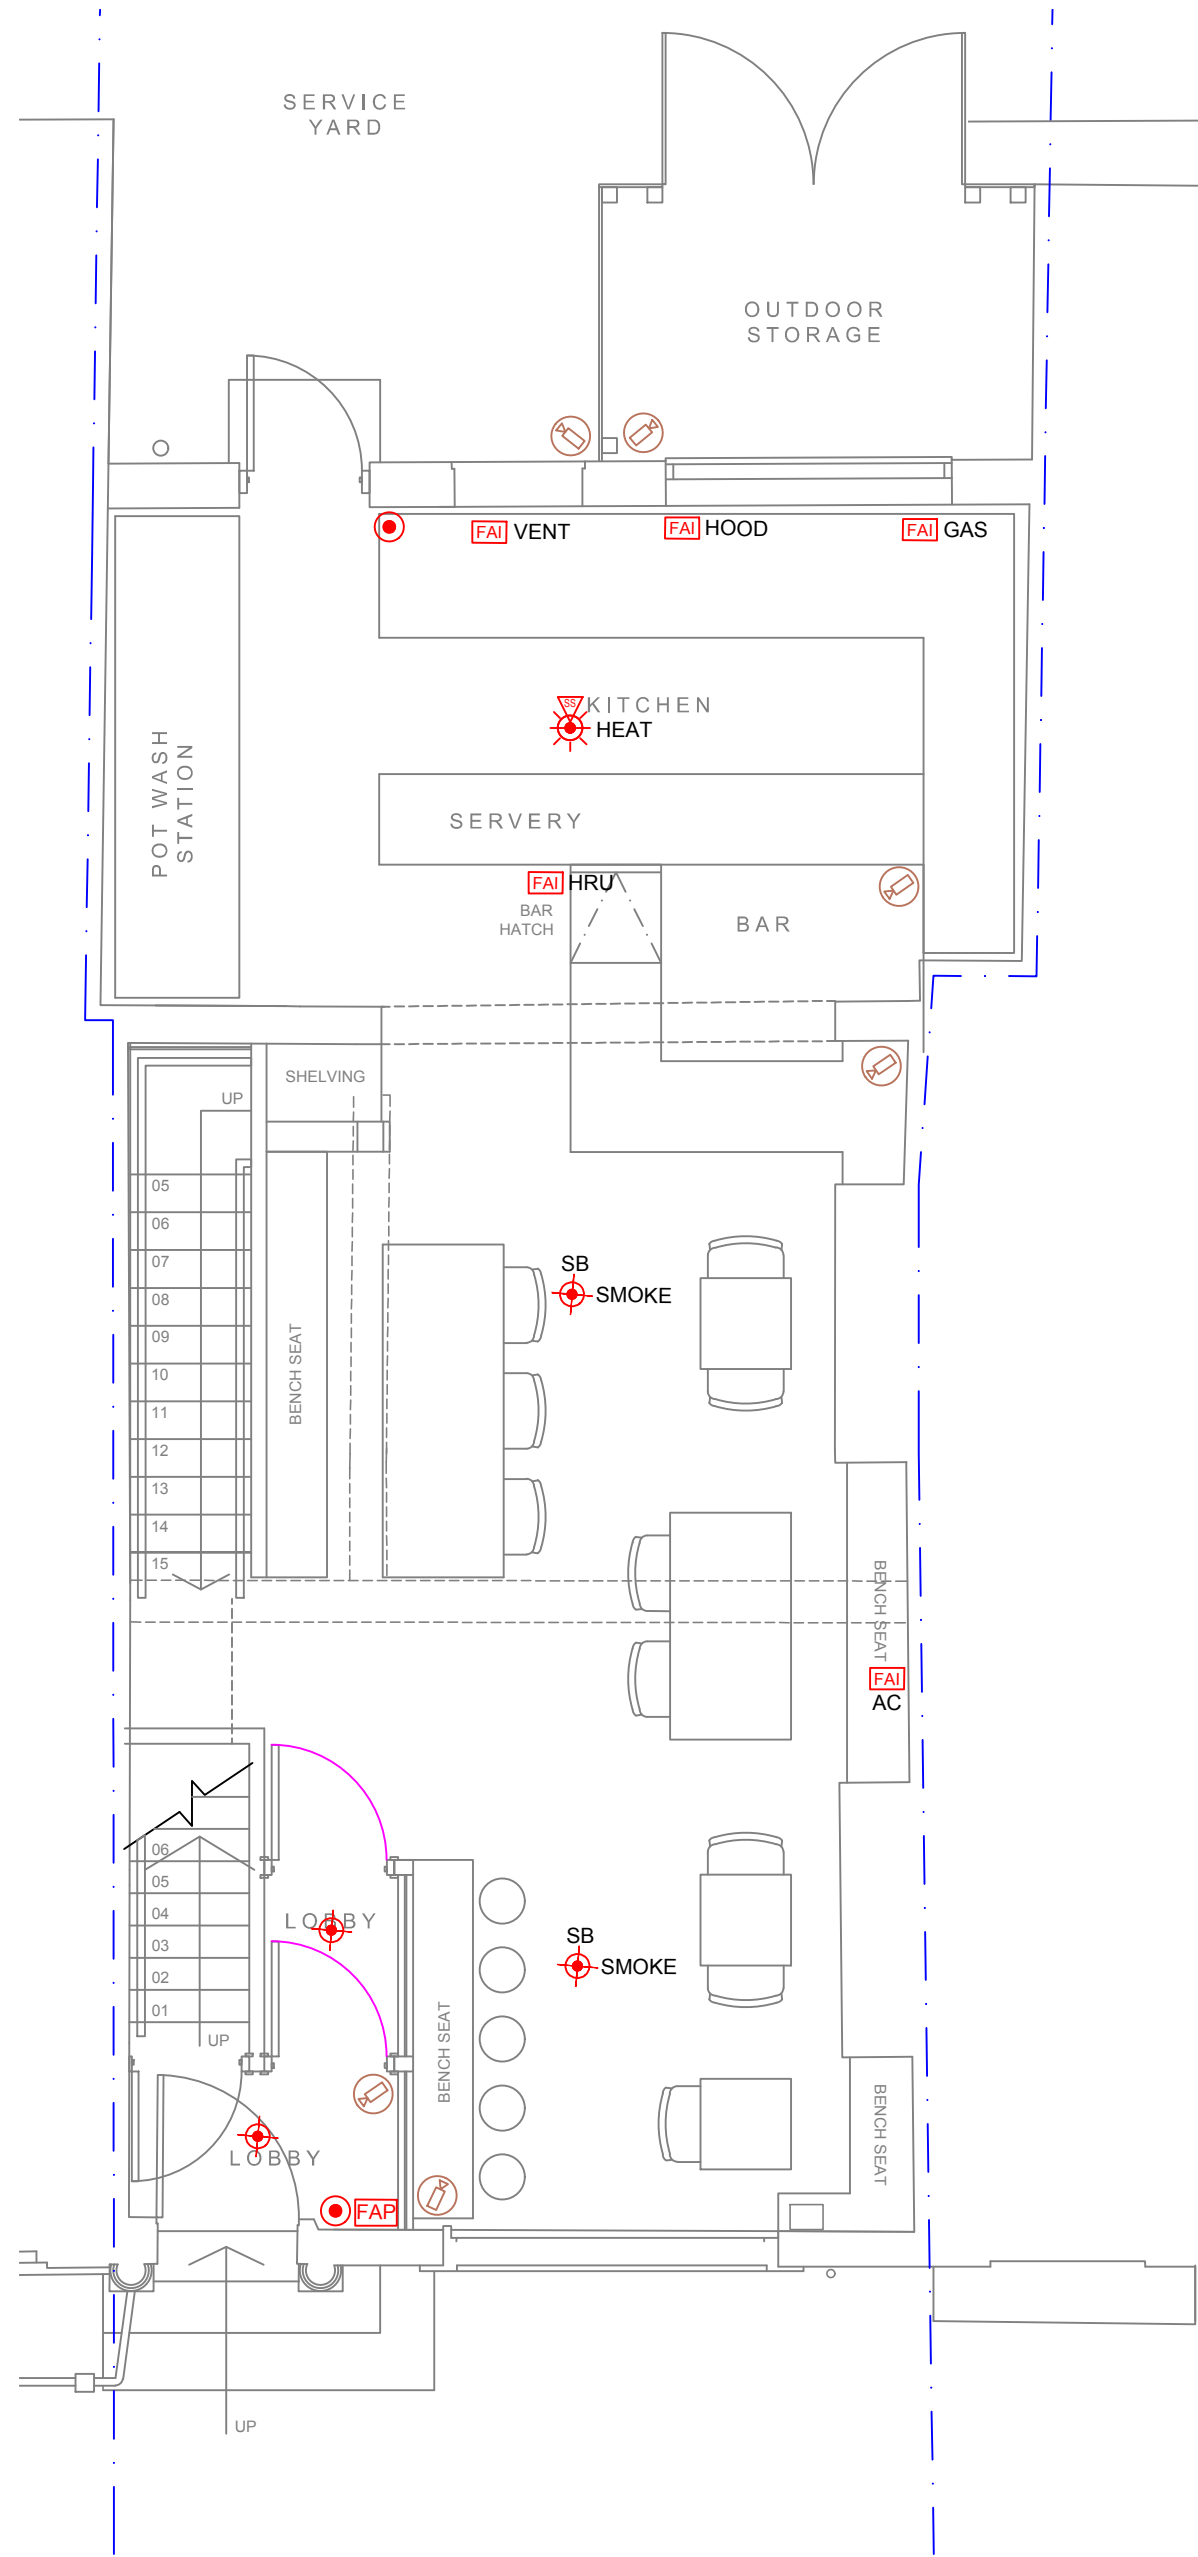

GROUND FLOOR

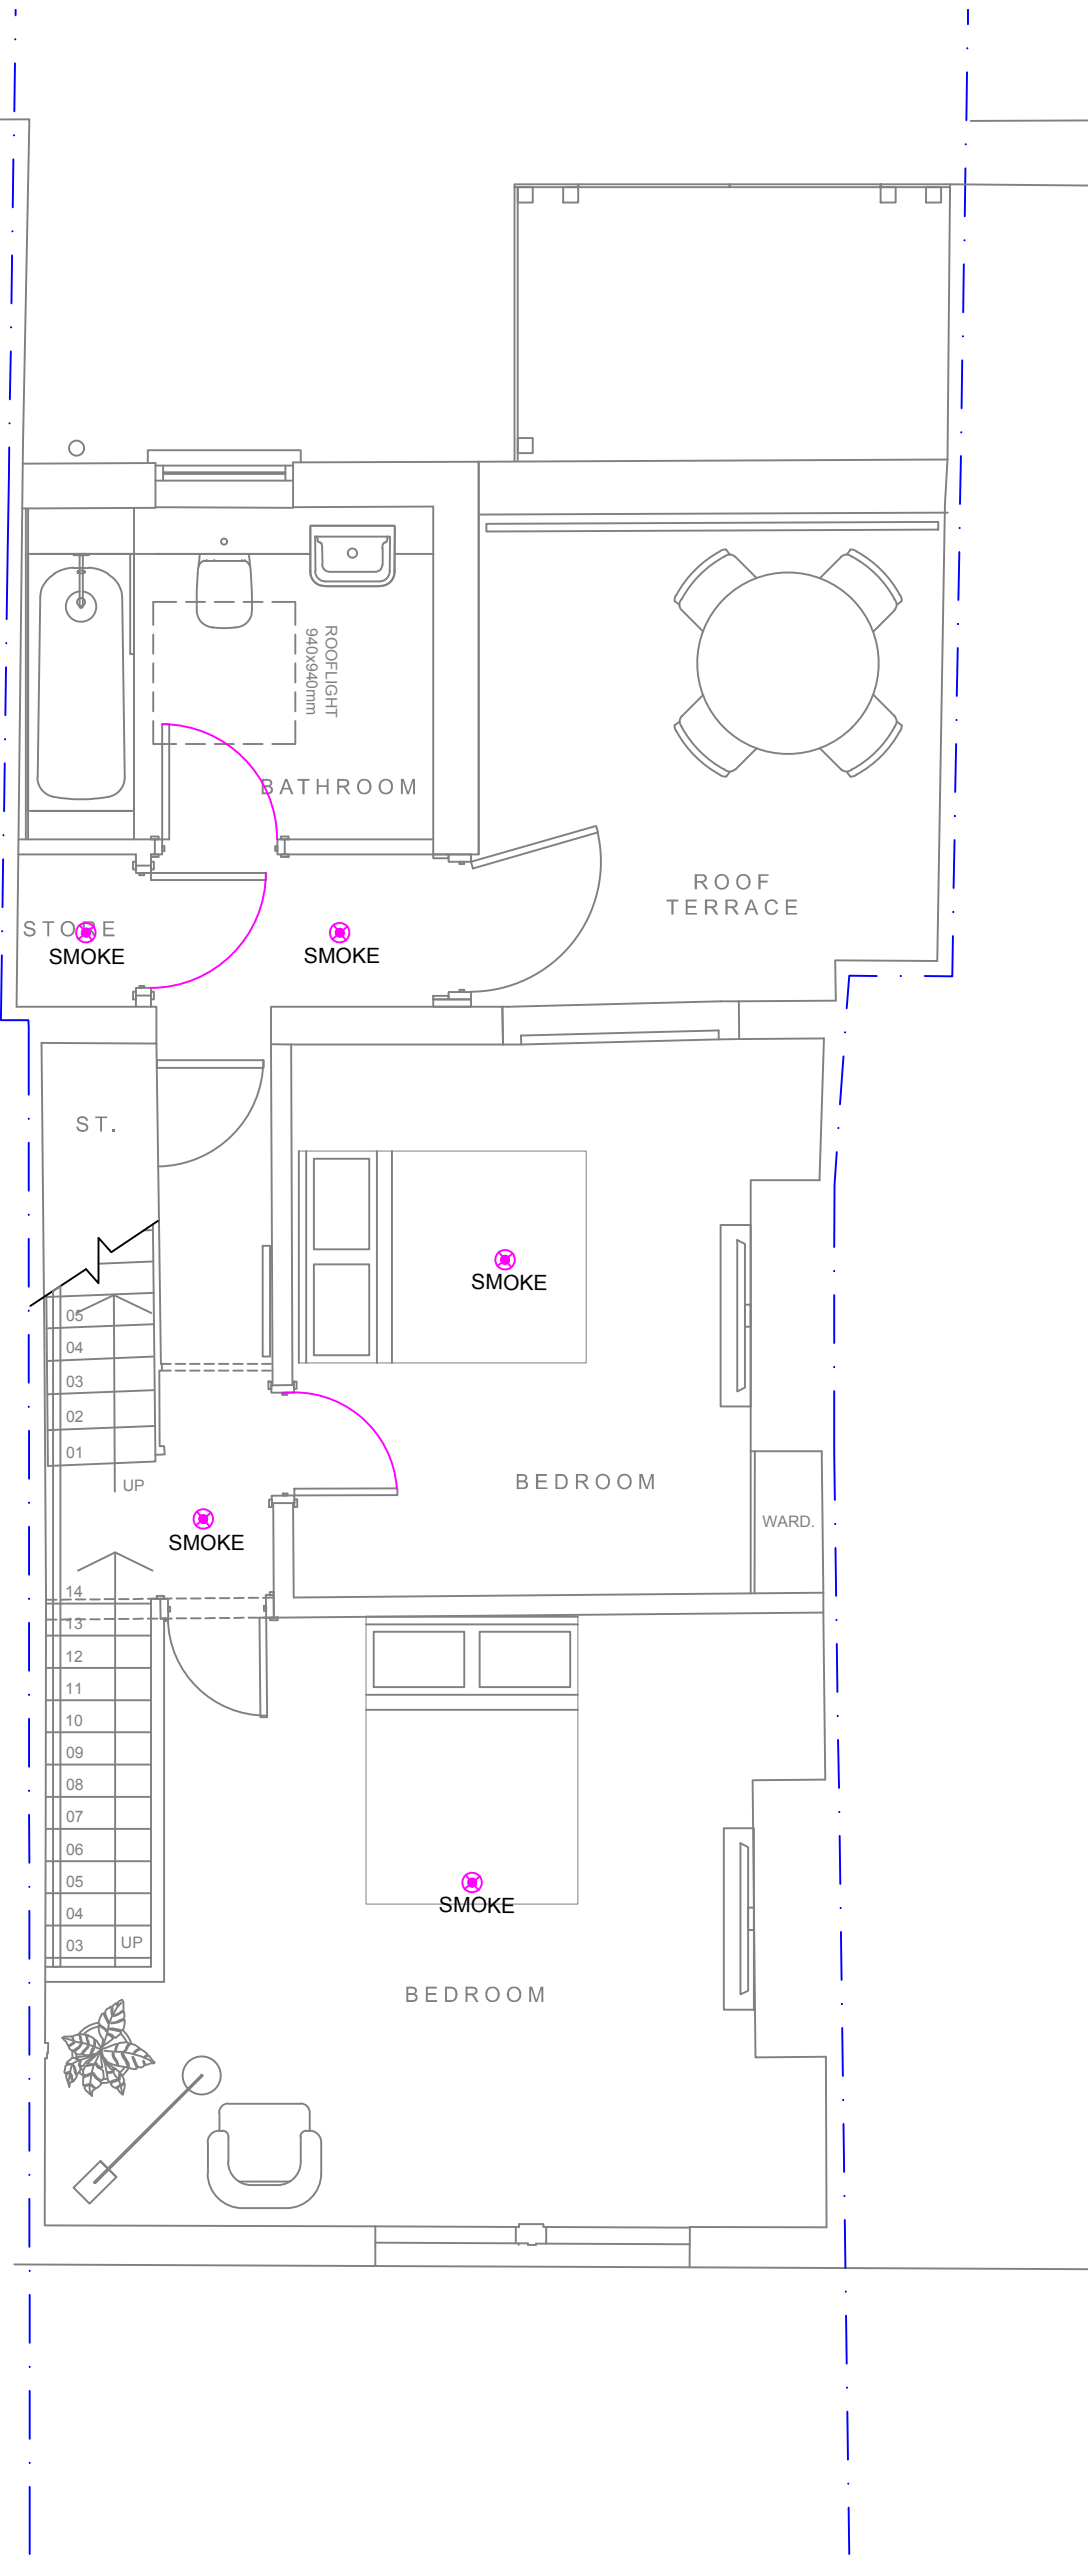

FIRST FLOOR

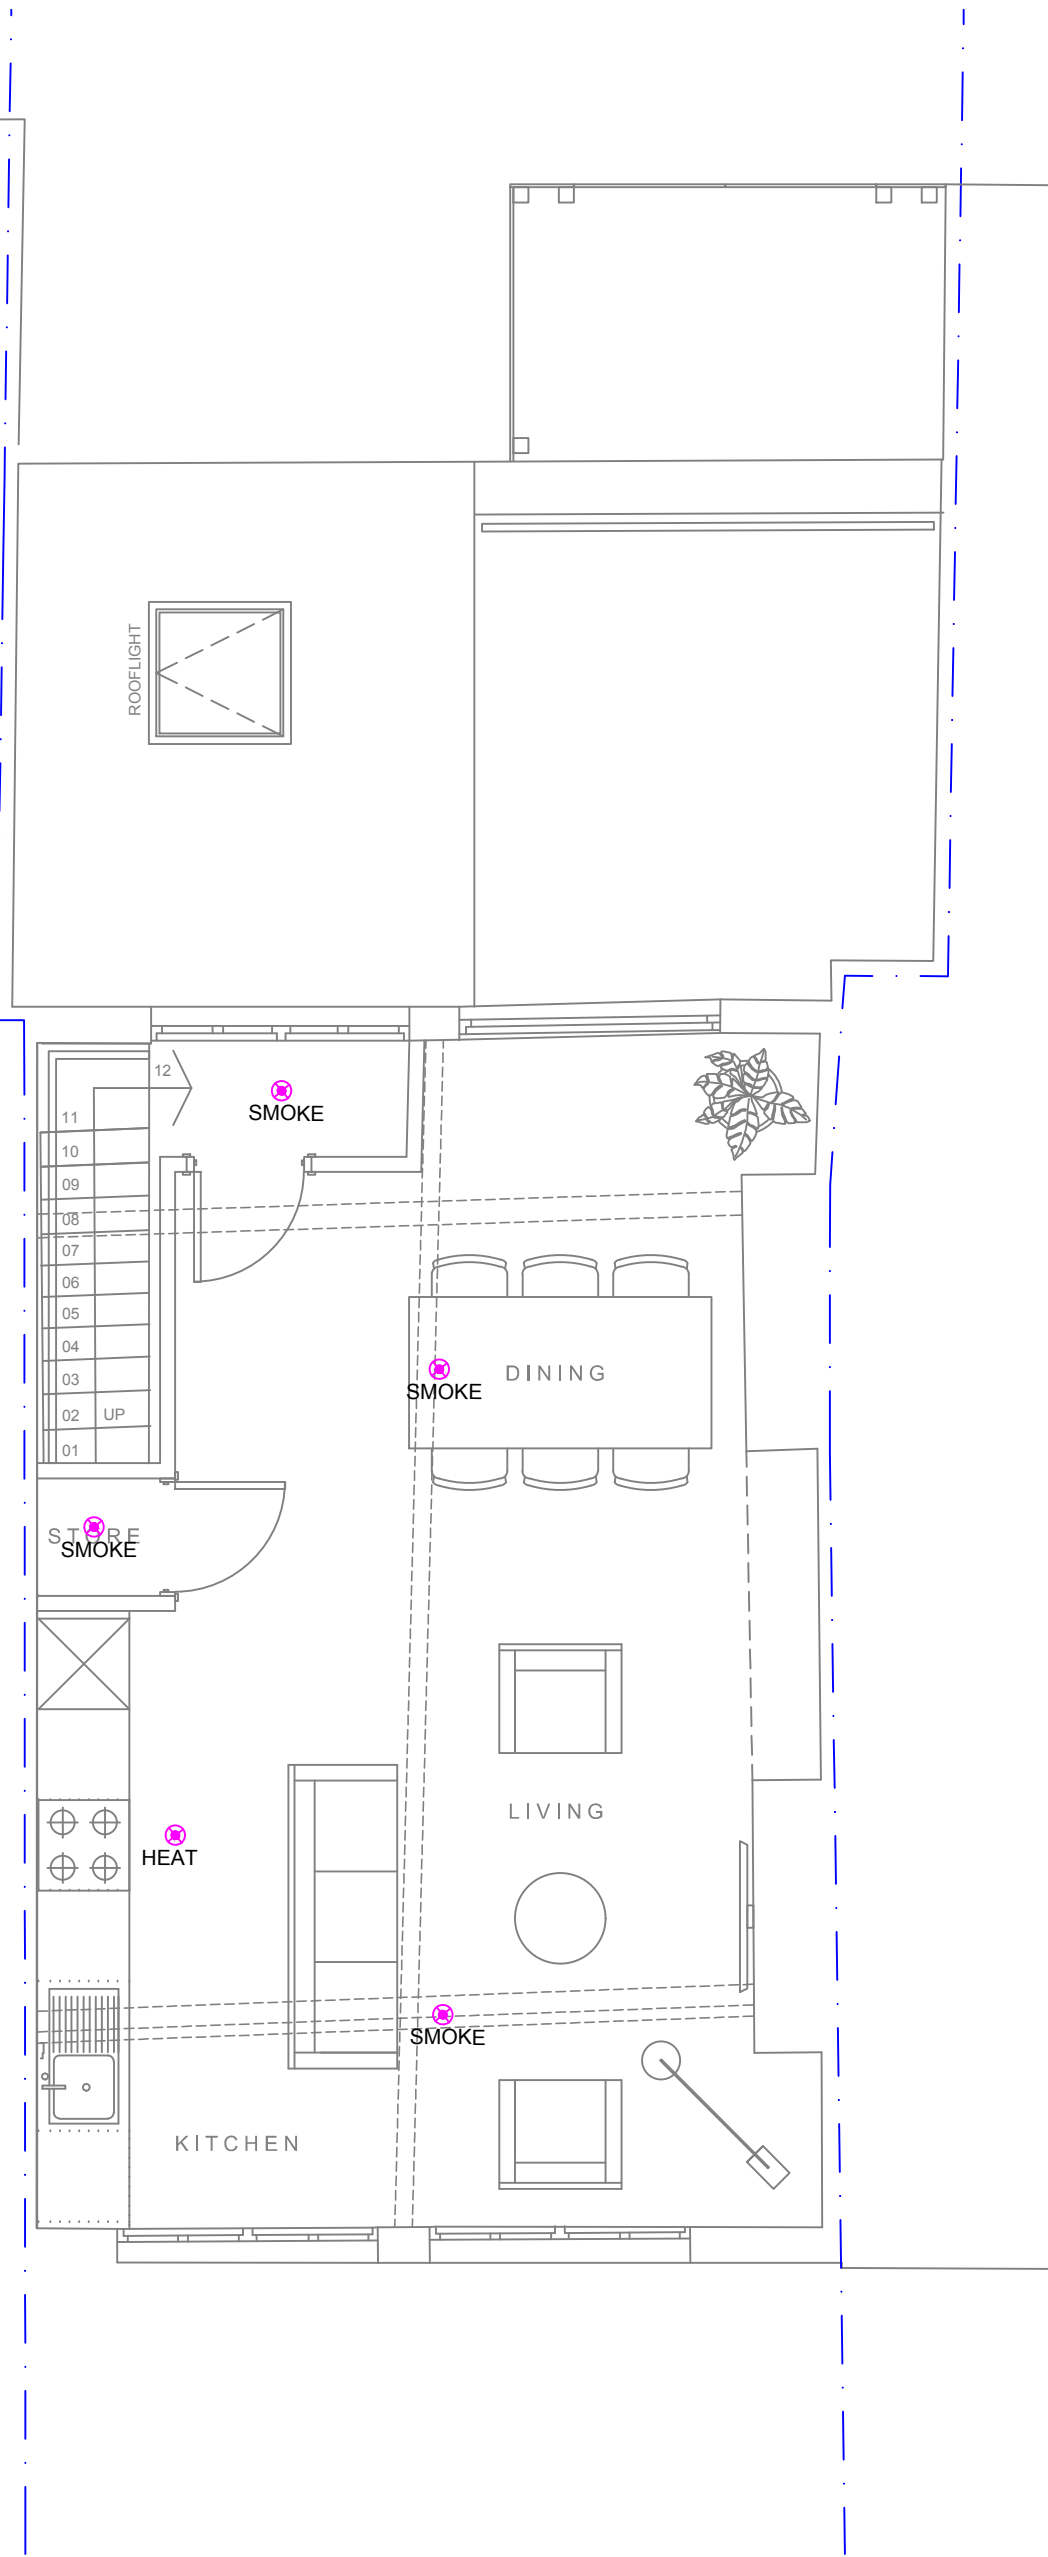

SECOND FLOOR

REV	CHK	DATE	DESCRIPTION
02	ST	06.03.23	STAGE 3 - COMMENTS INCORPORATED
01	ST	17.02.23	STAGE 3 - PRELIMINARY



AURA Technical Services Ltd.
97 Alderley Road
Wilmslow
SK9 1PT

www.auratechnicalservices.co.uk

Drawn: ST	Chkd: ST	App: RC	A1
Date: MAR'23	Scale: 1:50		
Project: 33 THOMAS STREET			
Drawing Title: ELECTRICAL SERVICES FIRE ALARM & SECURITY ALL FLOORS			
Drawing No: BAC001-AUR-ZZ-ZZ-DR-6801			Rev: P02