




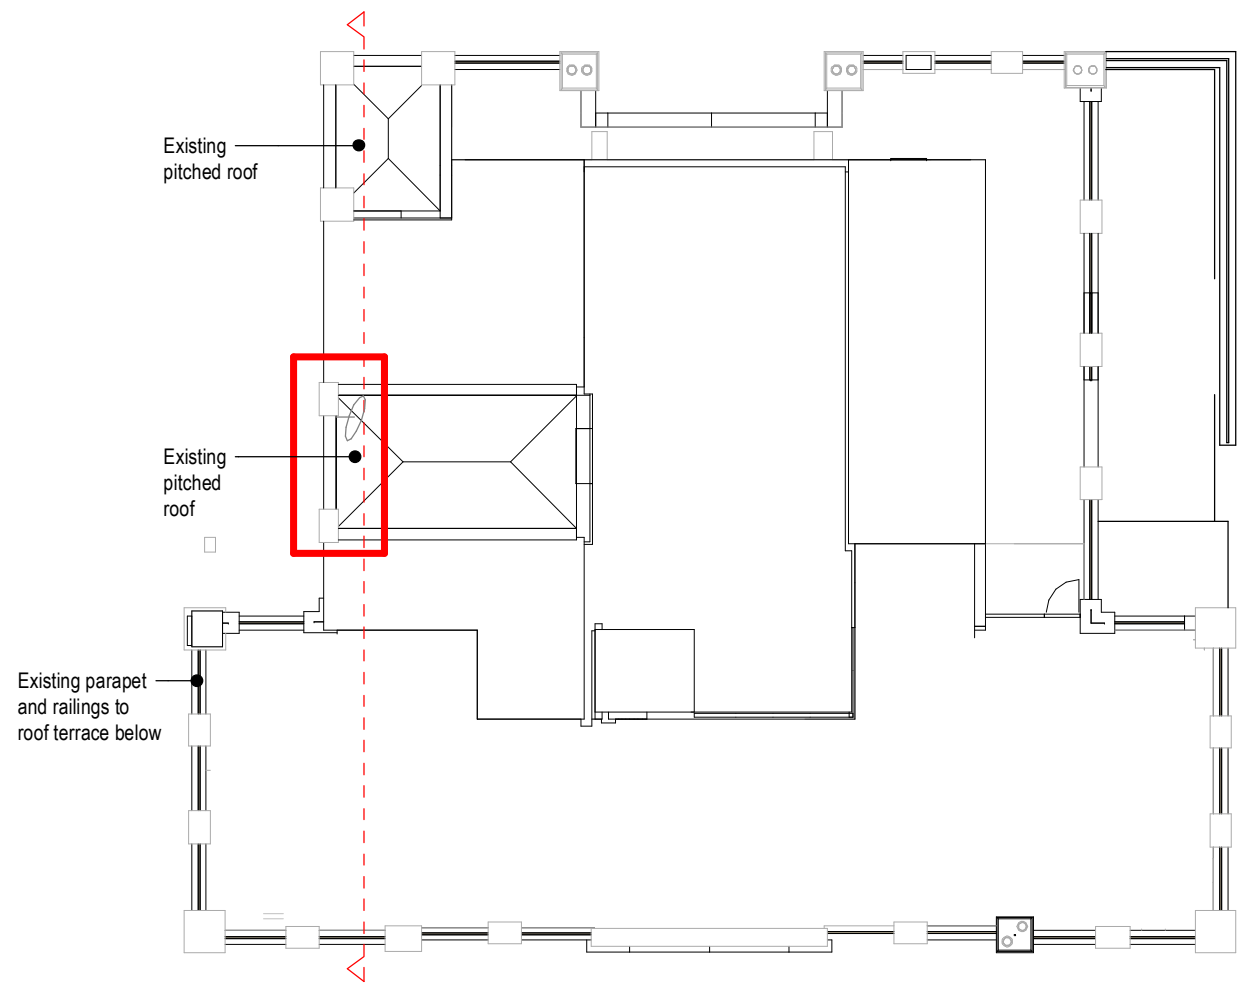

1 Proposed Roof Plan
41-0116 1:200

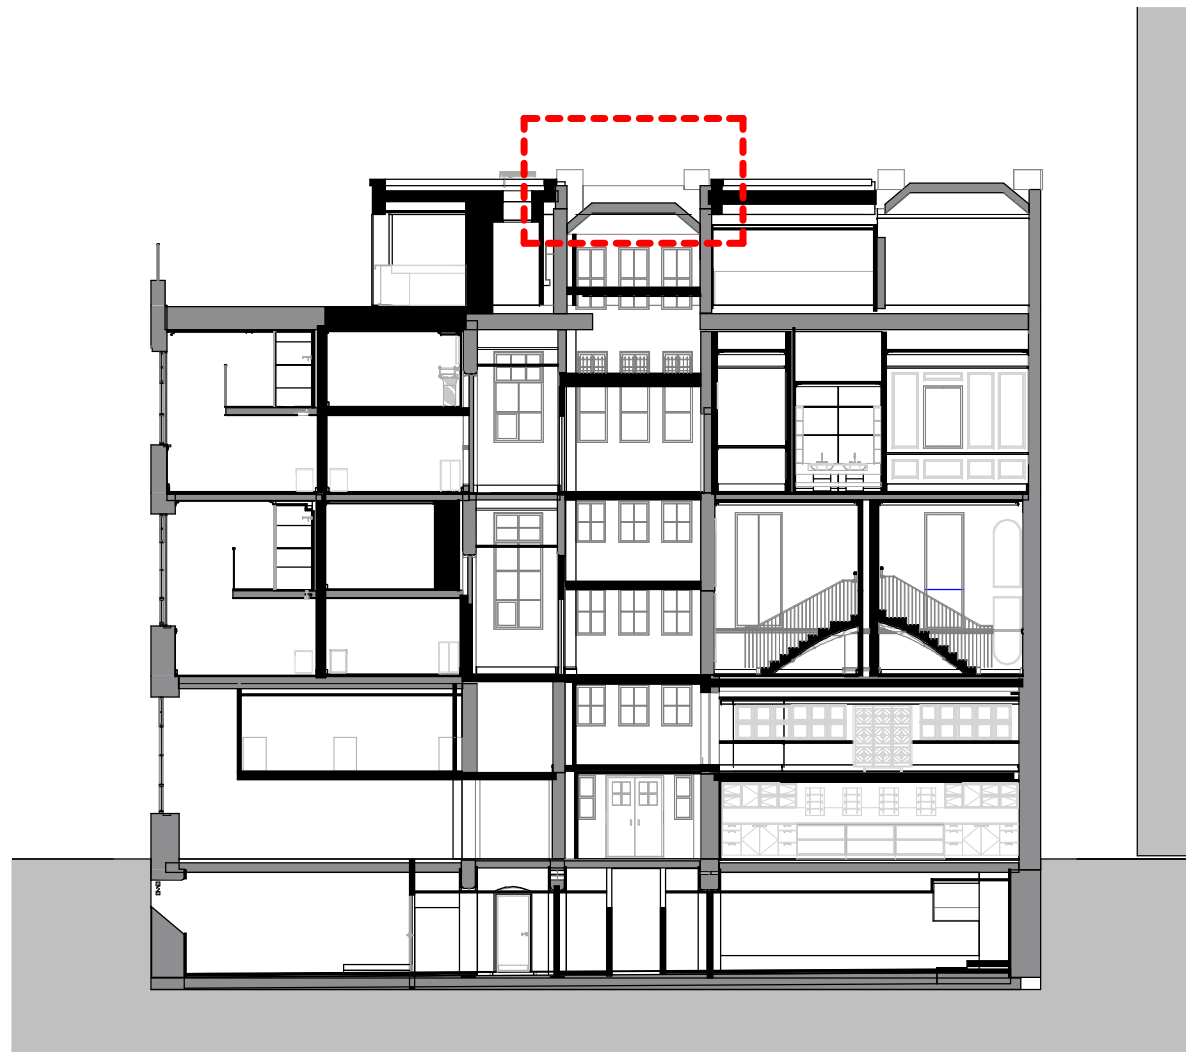

2 Proposed Sectional Elevation
1:200

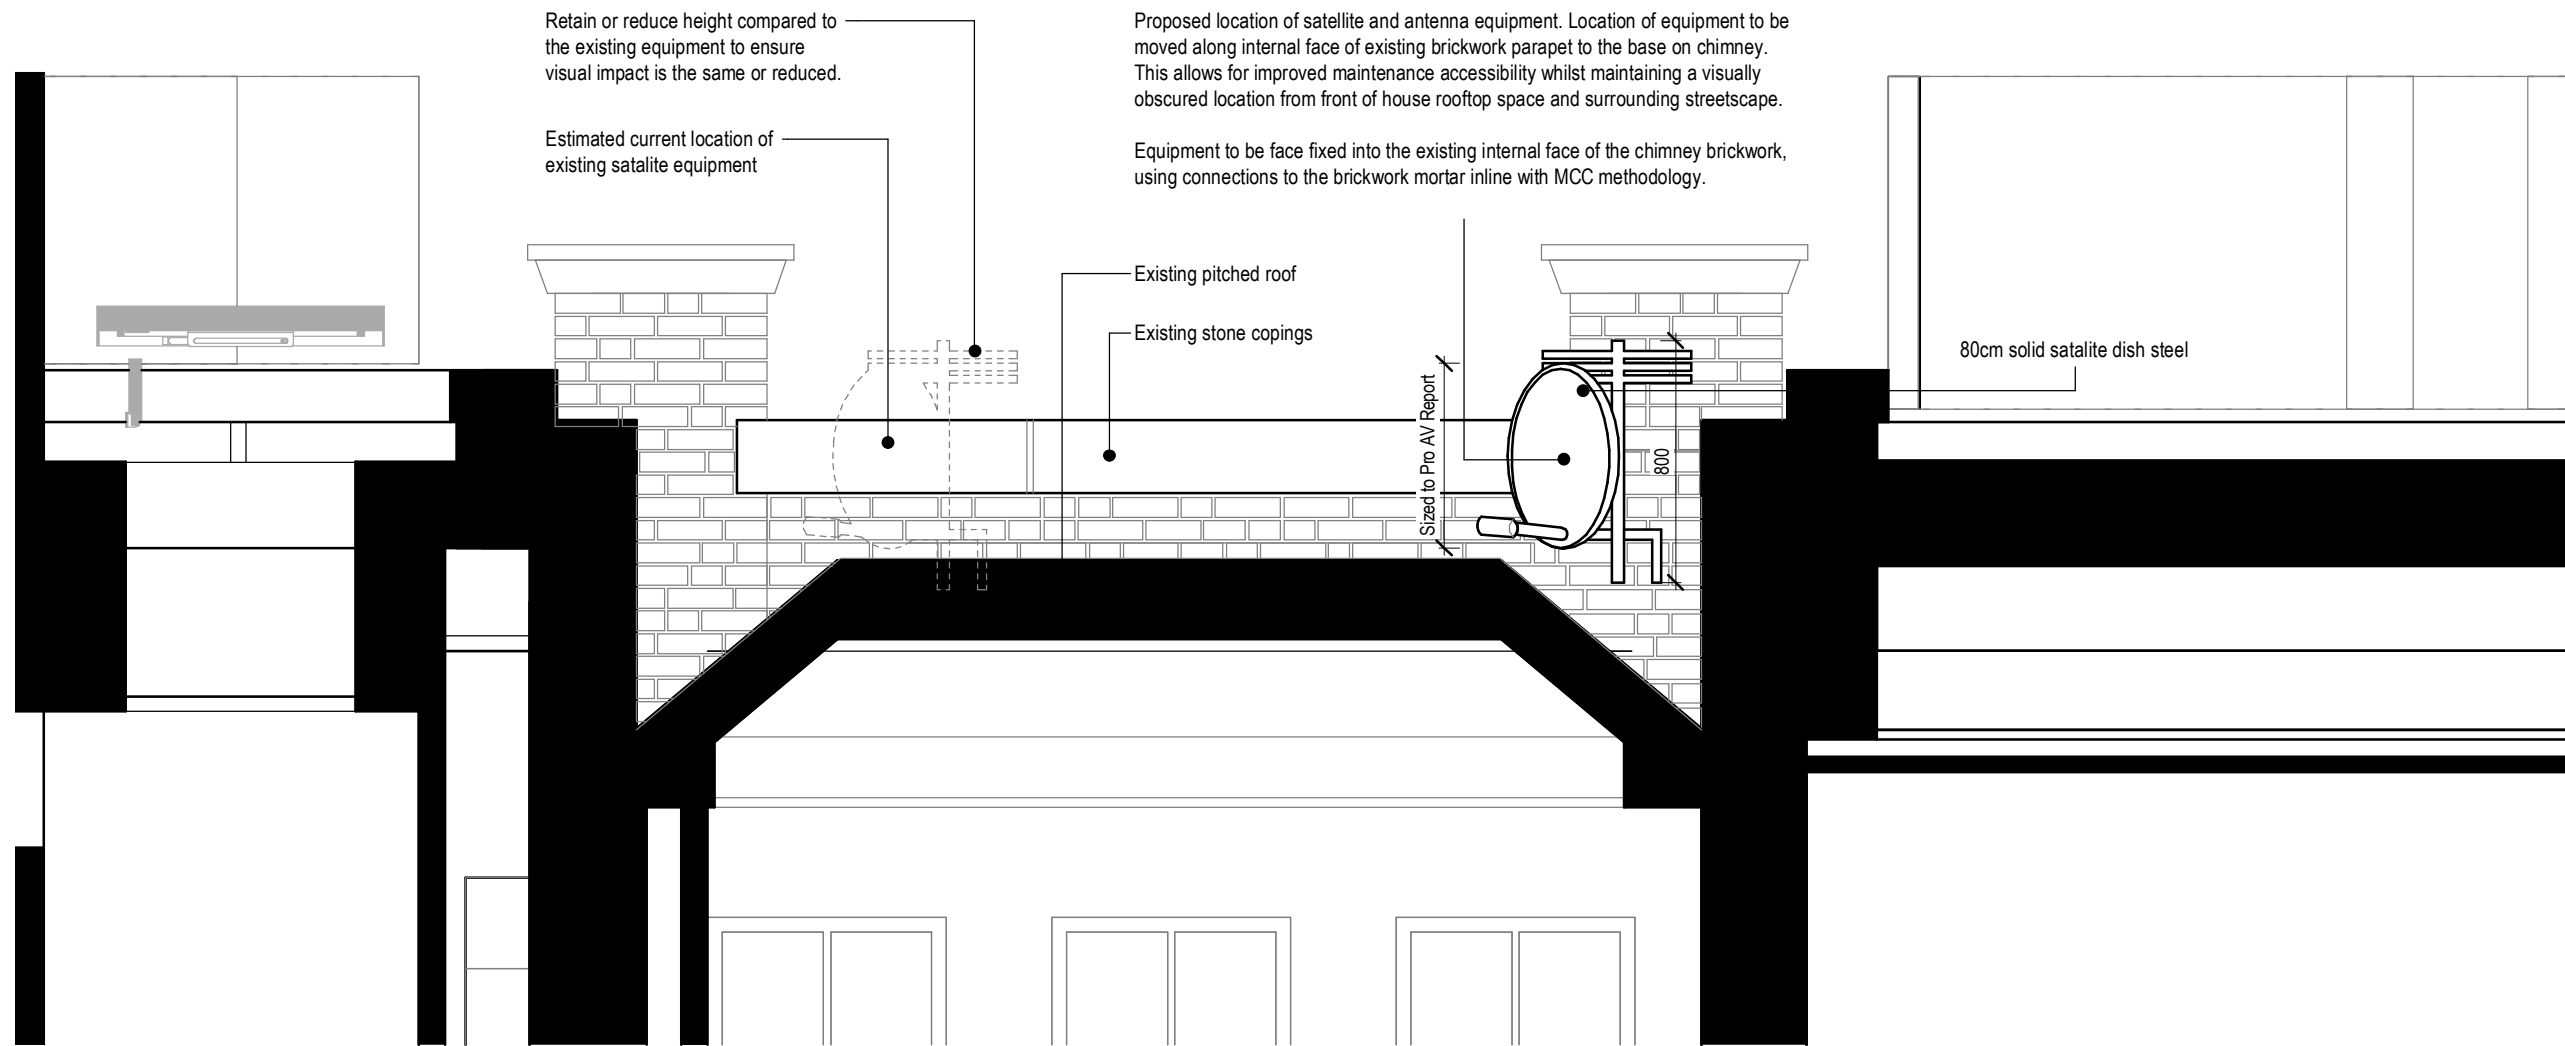


3 Proposed Sectional Elevation 1_25
10-0307 1:25

Keyplan

Scale bar

North

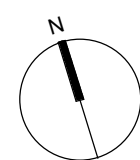

Notes:
1. Do not scale
2. Contractor to Check all dimensions and report omissions and errors to the Architect
3. EPR Architects accepts no liability for use of this drawing by parties other than the party for whom it was prepared or for purposes other than those for which it was prepared
4. This drawing is issued in design format as an uncontrolled version to enable the recipient to prepare their own documents/drawings/models for which they are solely responsible. This drawing is based on project information current at the time of issue. EPR Architects Limited accepts no liability for any alterations or additions to or discrepancies arising out of any change to such project information that occurs to the information after it is issued by EPR Architects Limited.
5. This drawing does not contain shared coordinates and is not issued for coordination purposes.

Notes

Bill of potential materials - Extract from ProAV report.

TRIAX TDS 80cm Pole Mount Dish	FibreIRS FC/PC Barrel Connector
TRIAX Wideband LNB	FibreIRS 100m FC/PC Armour PatchCord x2
WOLSEY QR12 Wideband	TRIAX dSCR Quad/Quattro Optical Con.
6ft Alloy 2in Mast	TRIAX CKR 5x8 Mains Power Multiswitch
12" chimney Bracket	TRIAX TMS PSU 3A BS
6" wall bracket	TRIAX TOS-Cab32 Fibre Cabinet
1way Masthead amp 25db gain	
TRIAX Tem/Sat Optical Transmitter TOCT	
FibreIRS Patchcord FC to SC/APC 1m	
FibreIRS FC/PC Barrel Connector	

Works outside the red line boundary in line with approved application REF: 126750/FO/2020

EPR Architects

30 Millbank, London SW1P 4DU
+44(0)20 79327600
www.epr.co.uk

Great John Street Hotel - Manchester, M3 4FD

- Roof-Proposed - Cross section

Scale @A2	Status	Suitability	Revision
As indicated	Planning	S2	- A
Project Code	Originator	Zone	Level
11116	EPR	- 00	- 03
	DR	- A	- 02-0351