


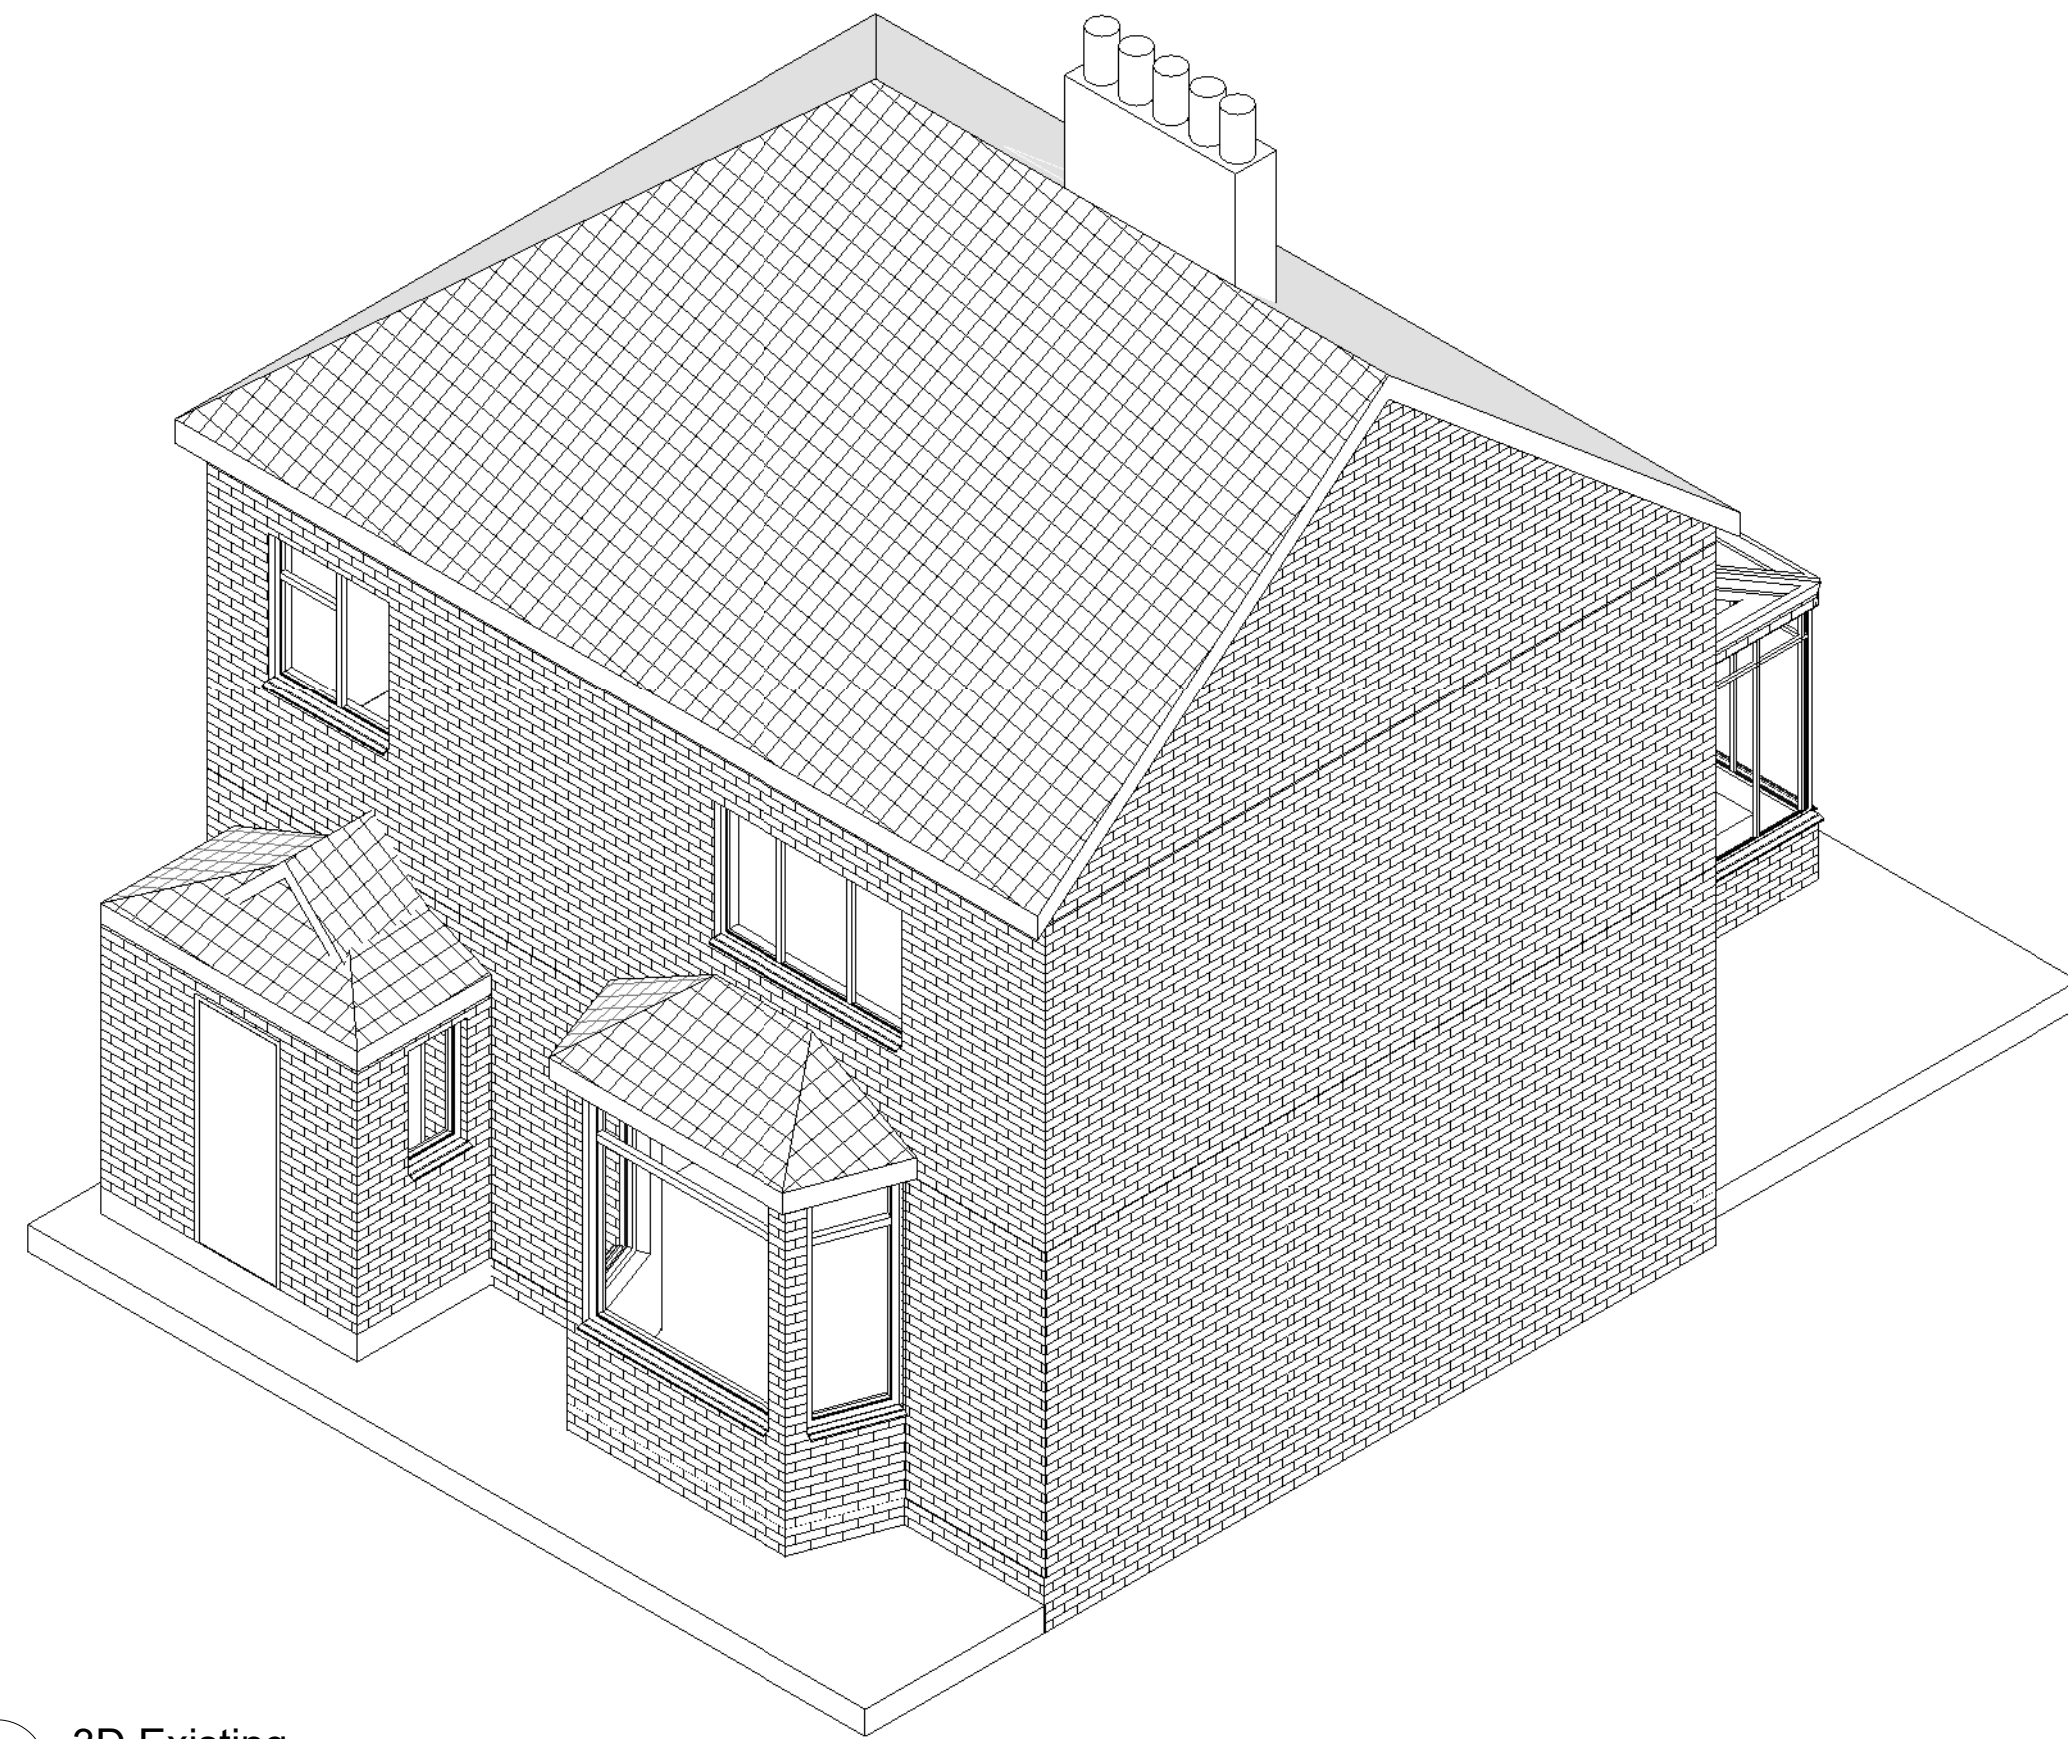


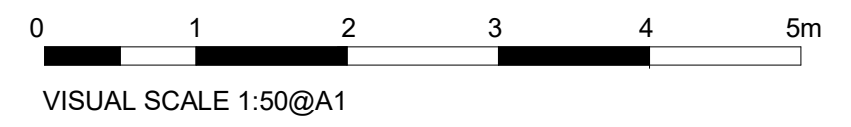


1 3D Existing

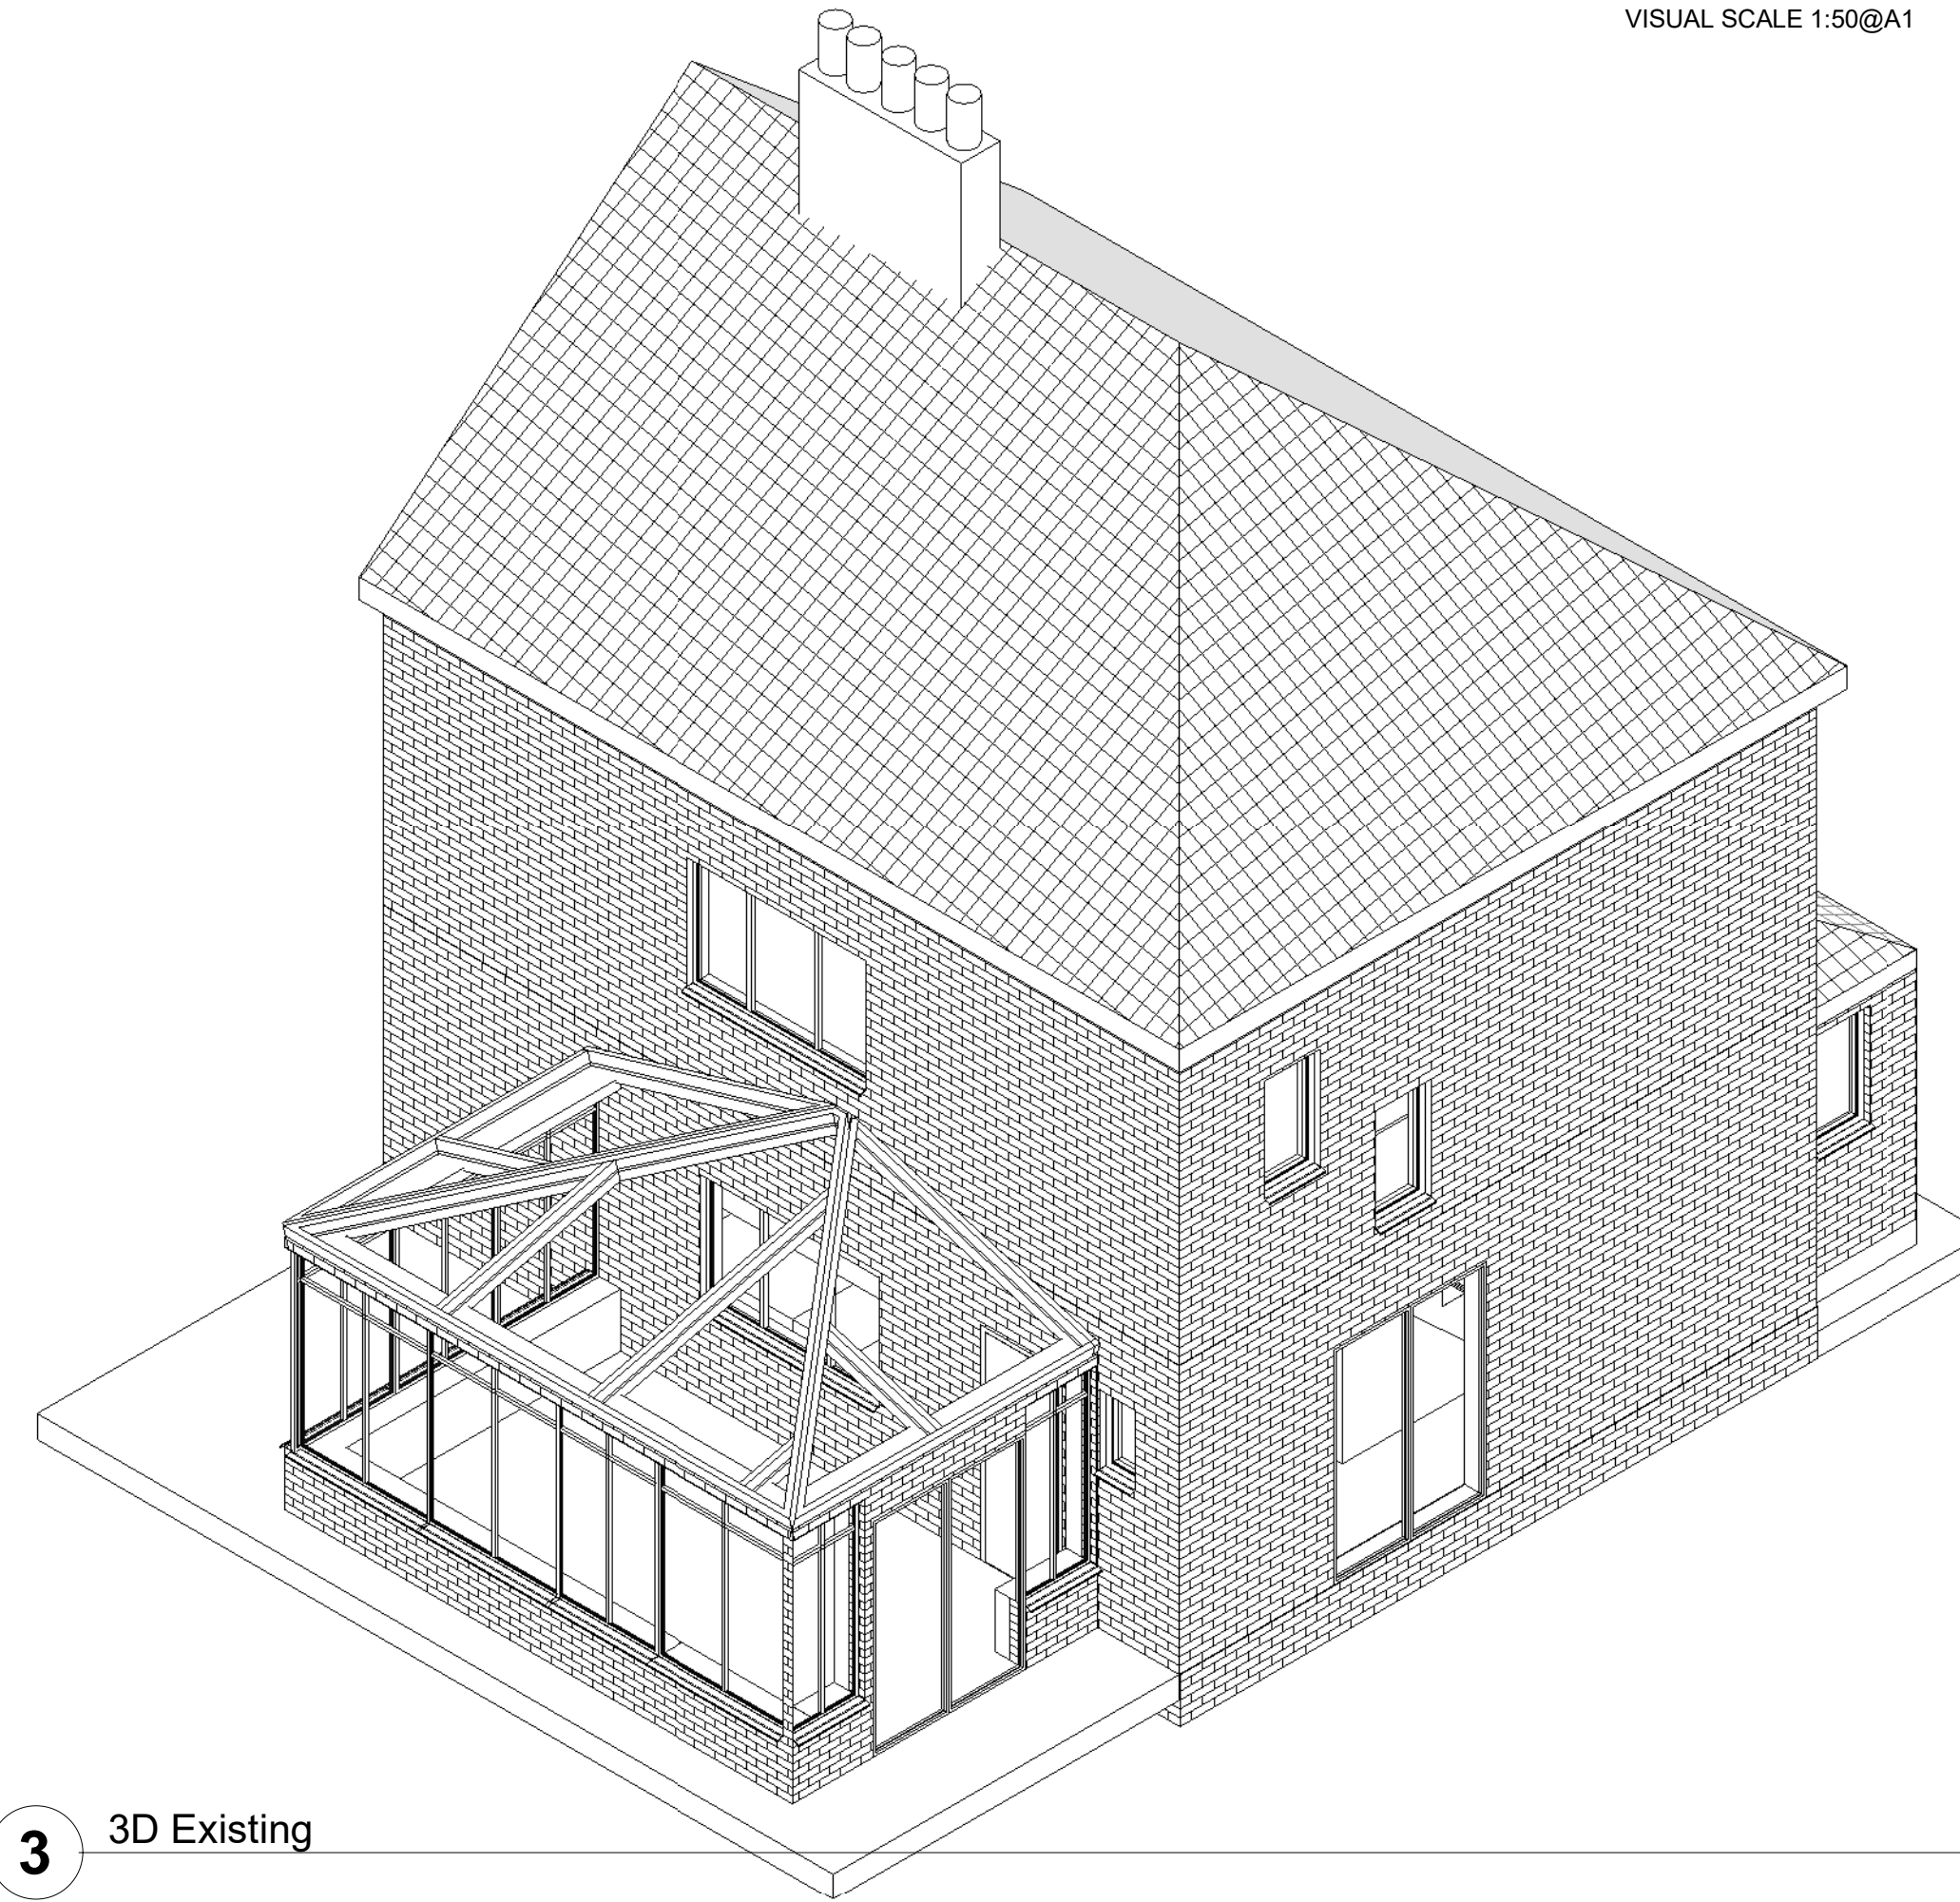

3 3D Existing

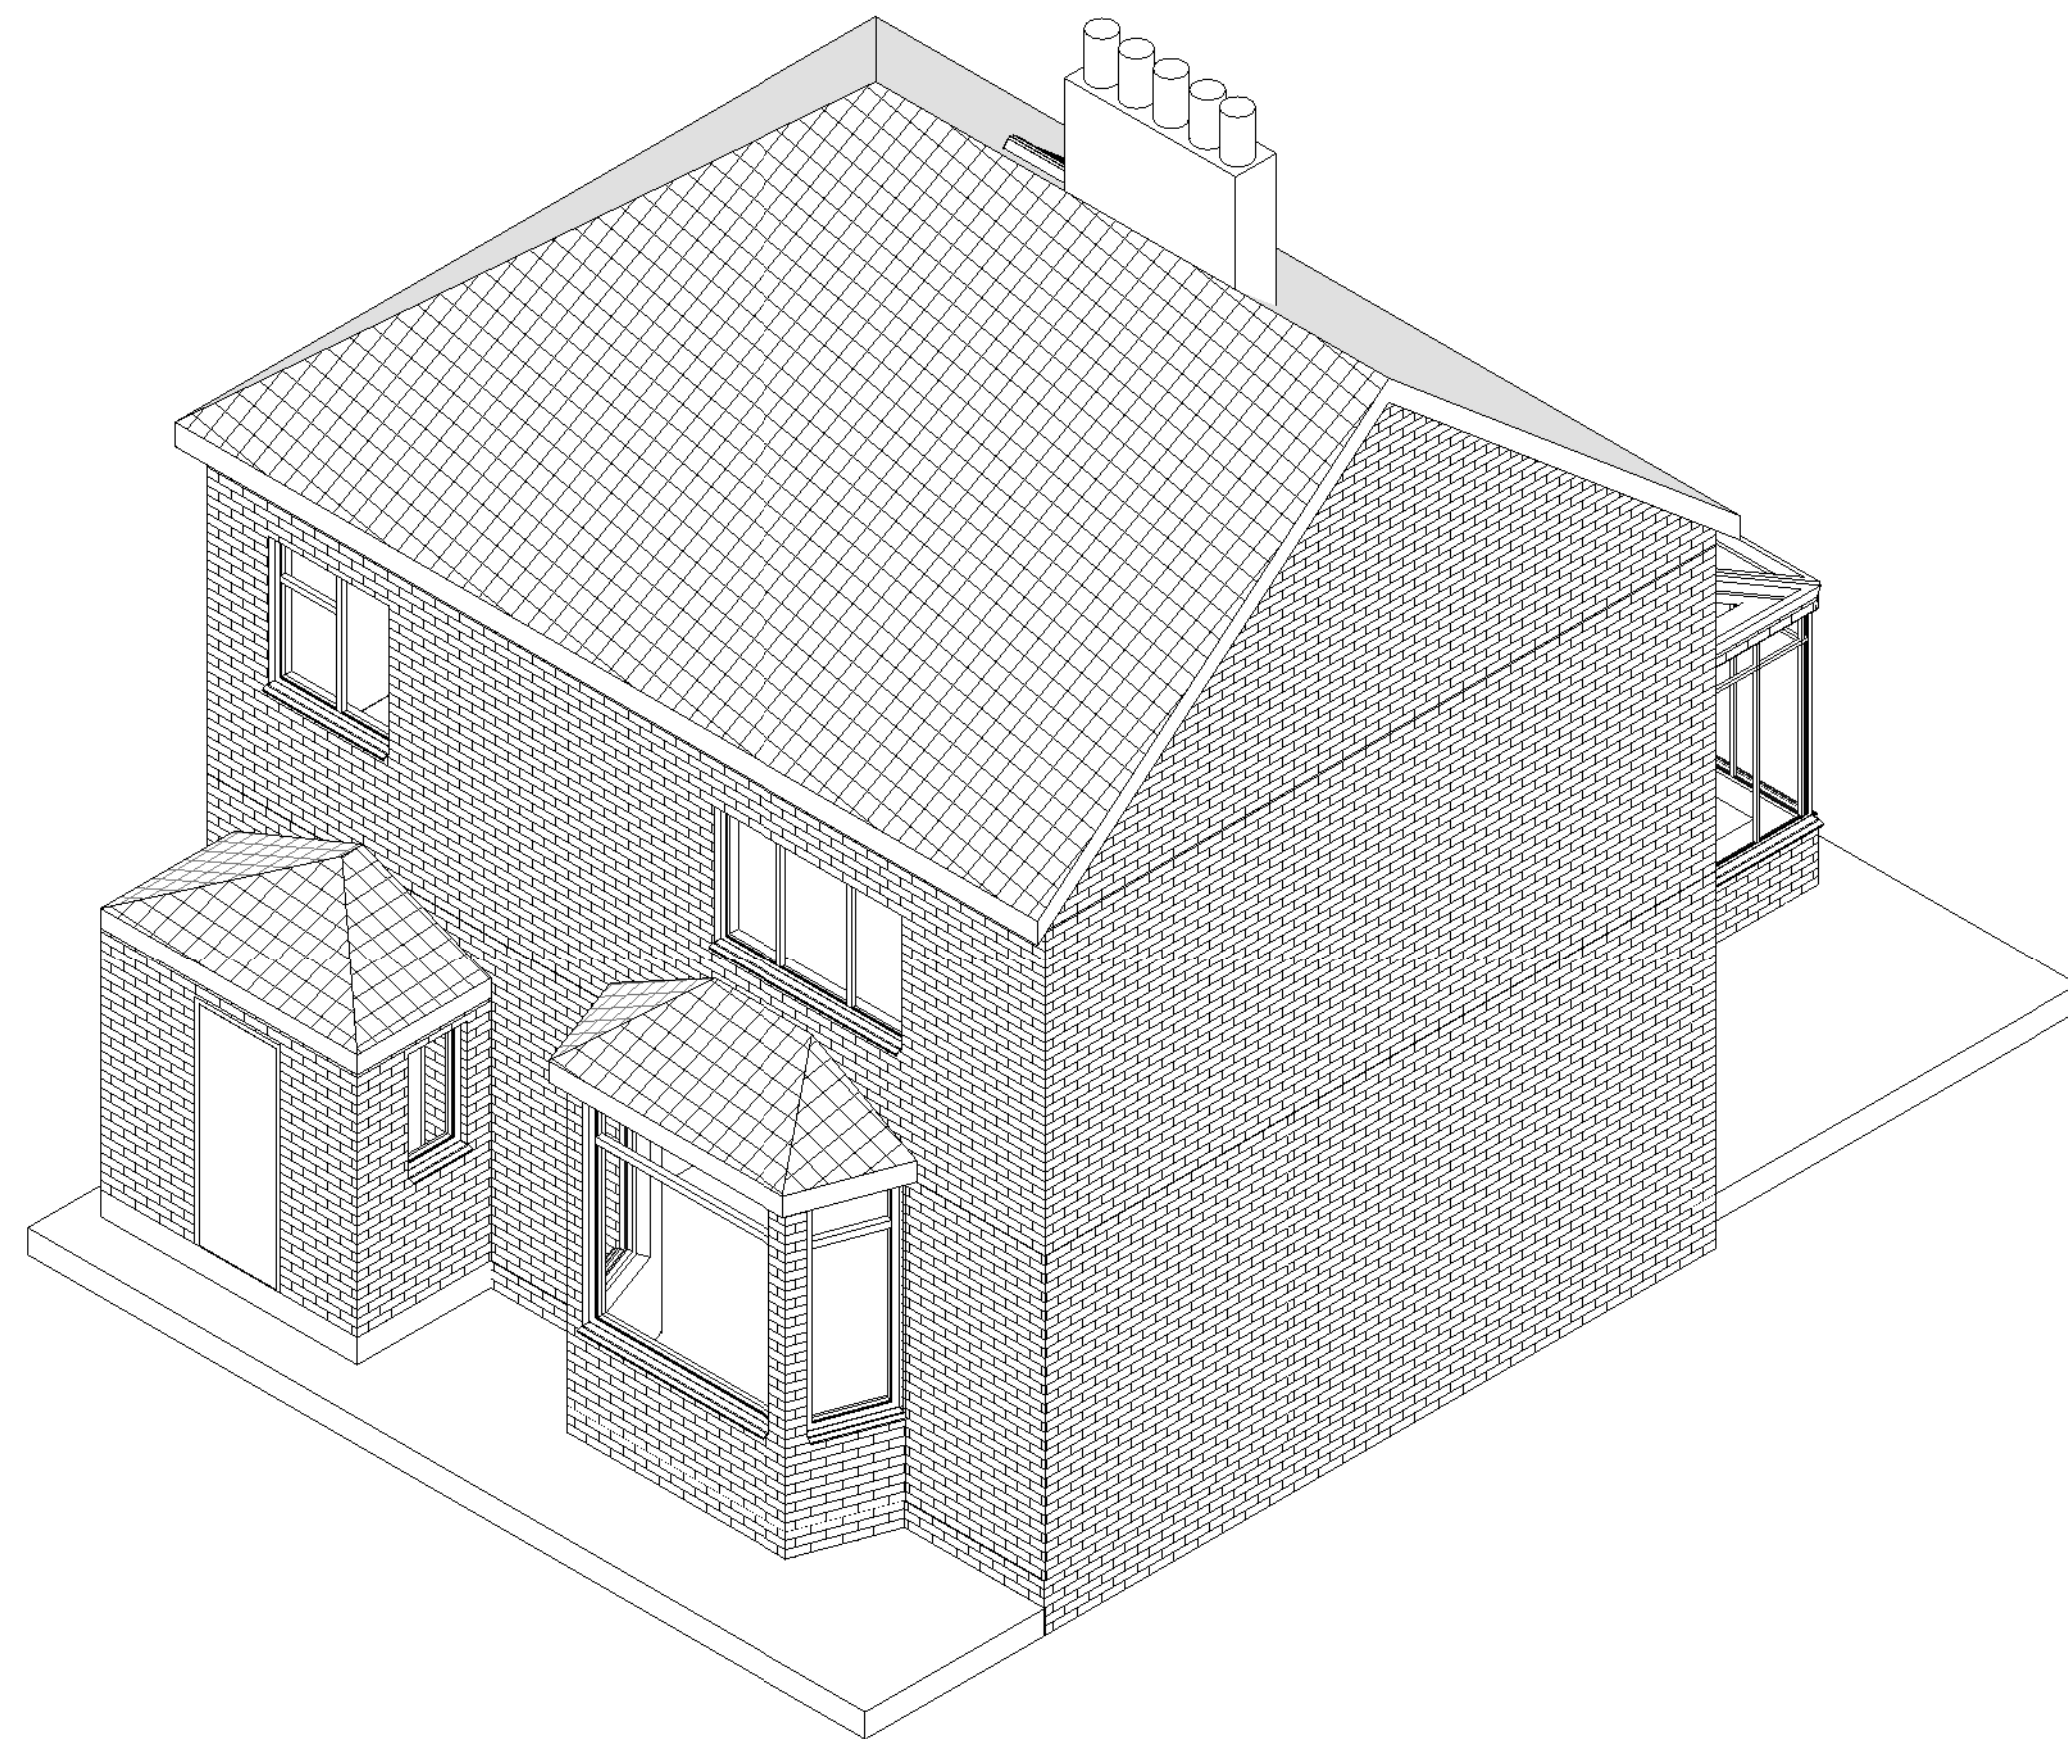

2 3D Proposed

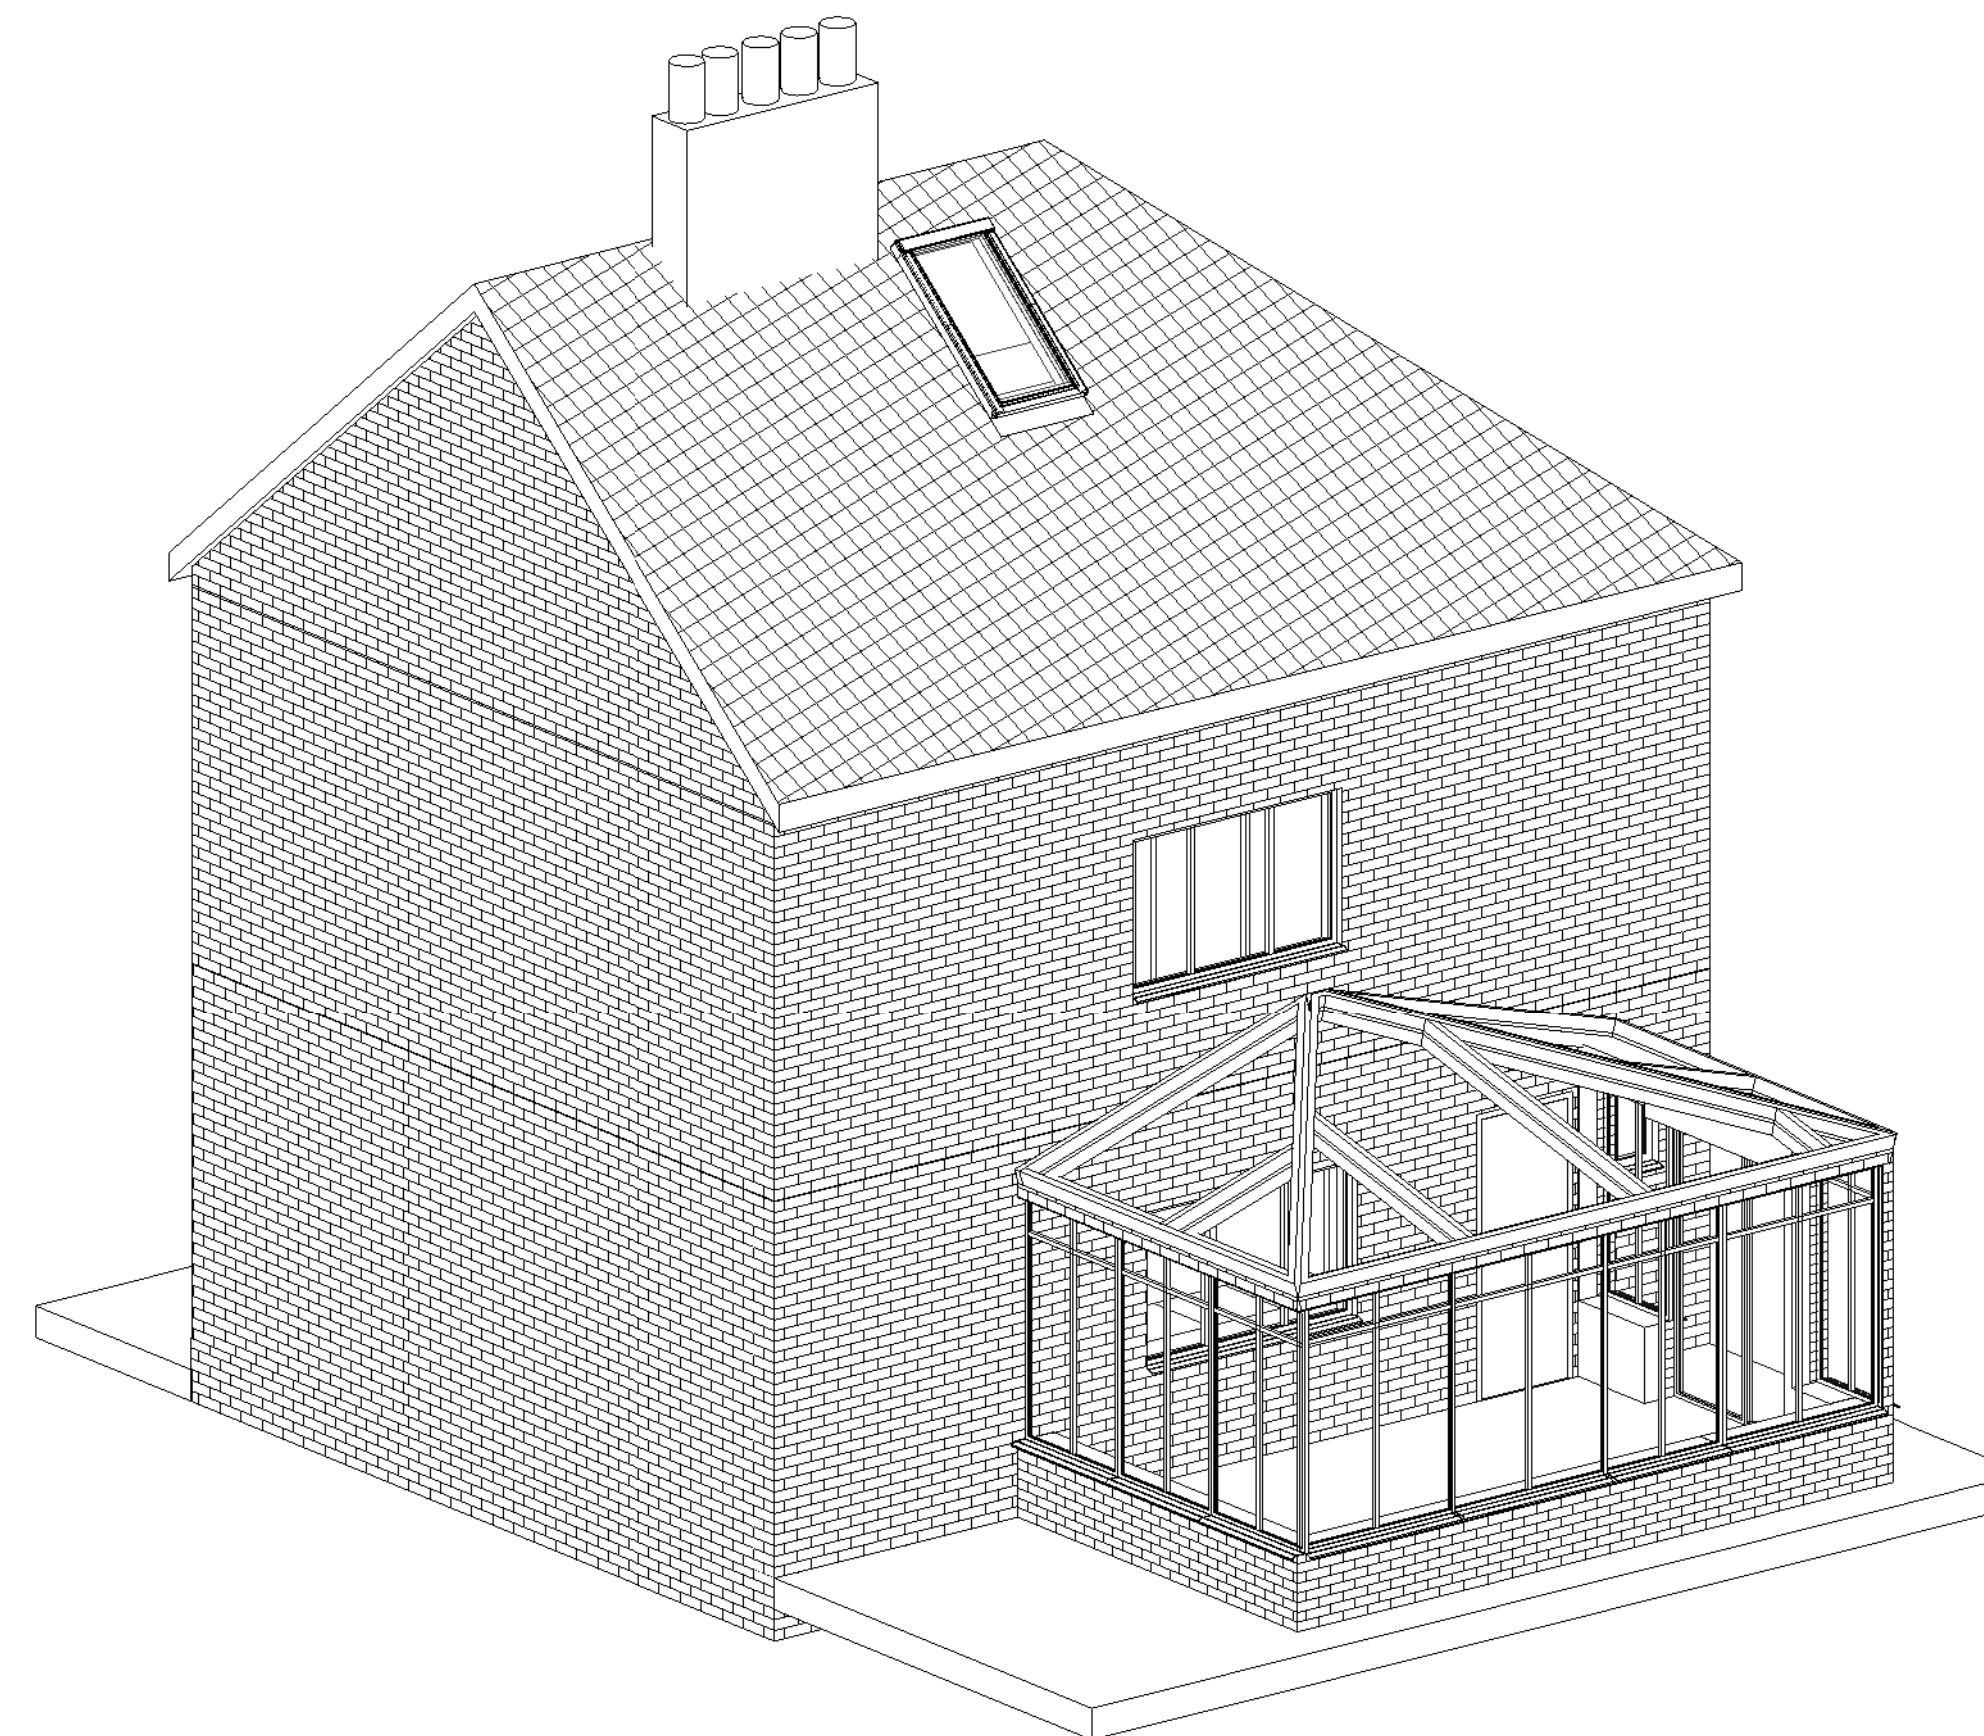

4 3D Proposed

[illegible]

01	28.03.2023	1	MK	Issue for Planning
Rev.	Date	Seq.	BY	Description



22 Micklefield Way, Borehamwood, WD6 4LG
office@mkcreative.me.uk

Client:

Wafik Attia

Project:

17 Pulford Avenue, M21 7PF

Drawing area:

Drawing Title:
3D VIEW

Approved By: Approver	Date: 28.03.2023
--------------------------	------------------

Checked By: Checker	Scale:
-----------------------------	--------

Drawn By : Author	Size: A1
----------------------	----------

Status: **FOR PLANNING**

Drawing No.	Rev.
17 Pulford - 004	01