



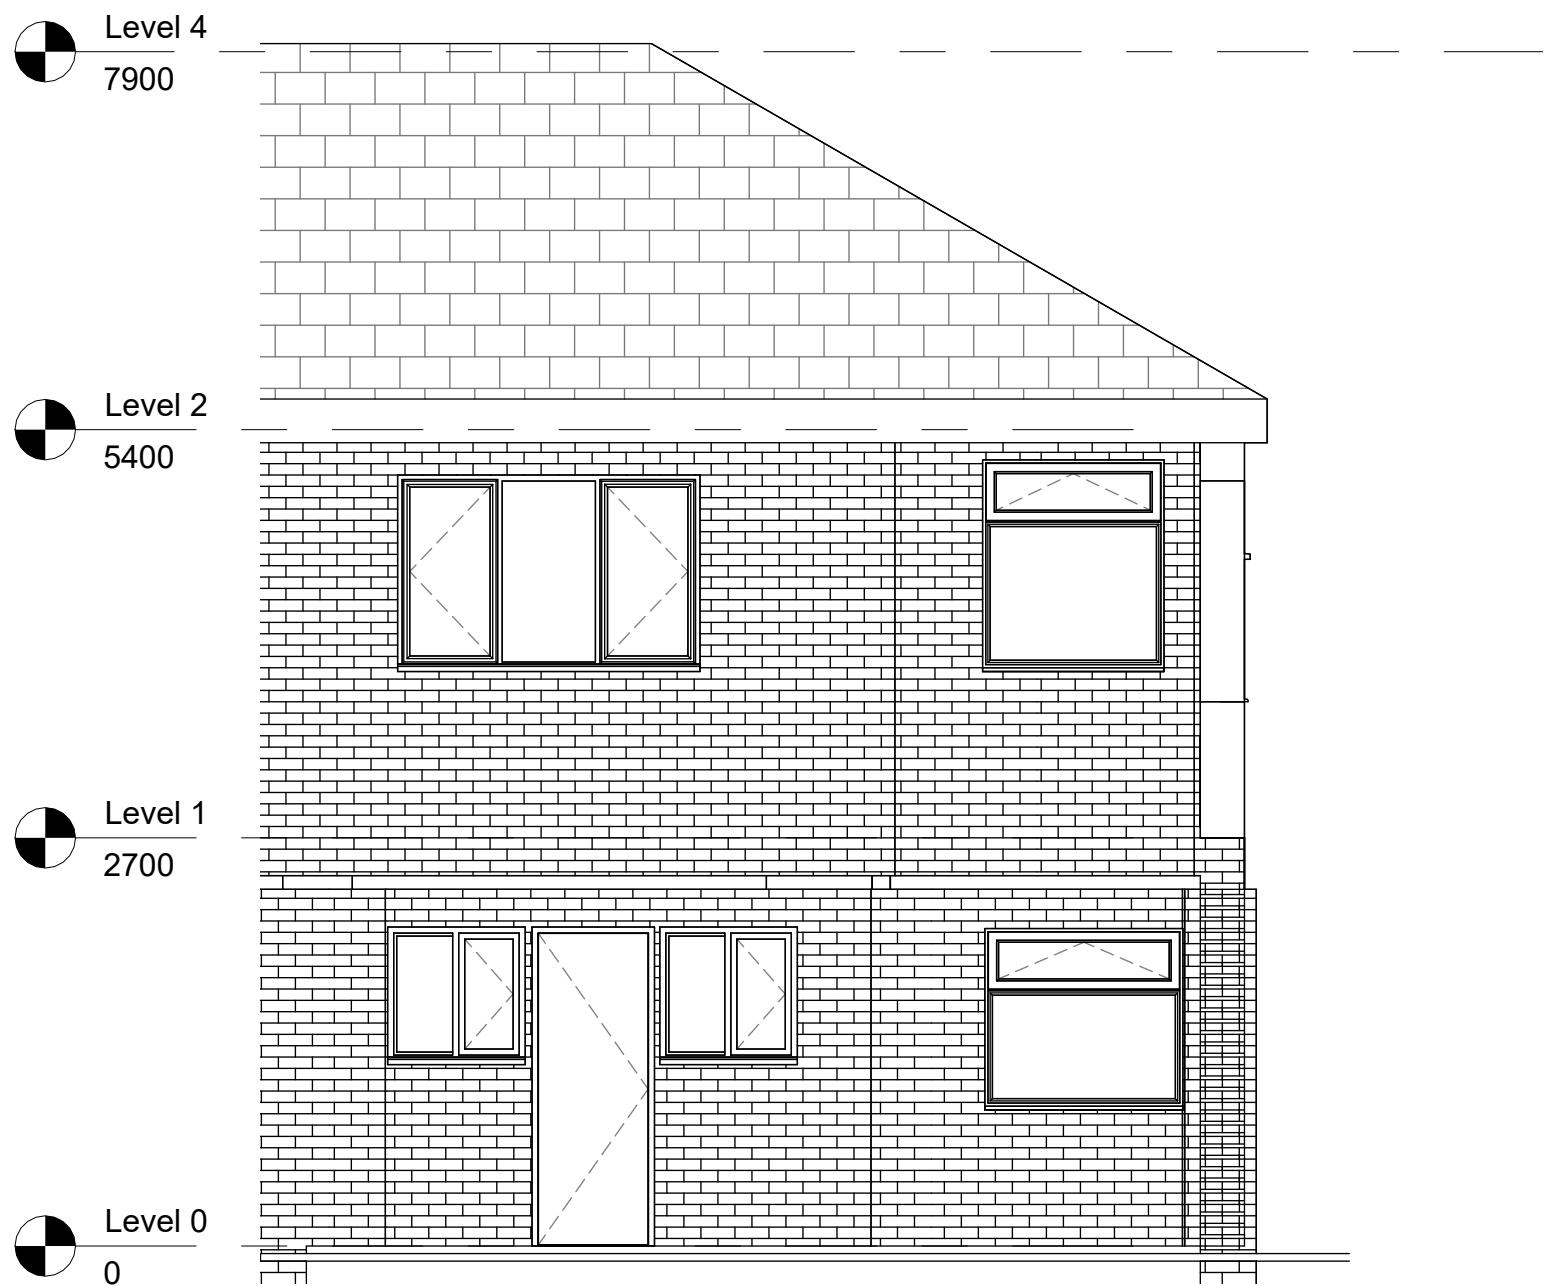


3 South EXISTING
1 : 50

1

North EXISTING
1 : 50

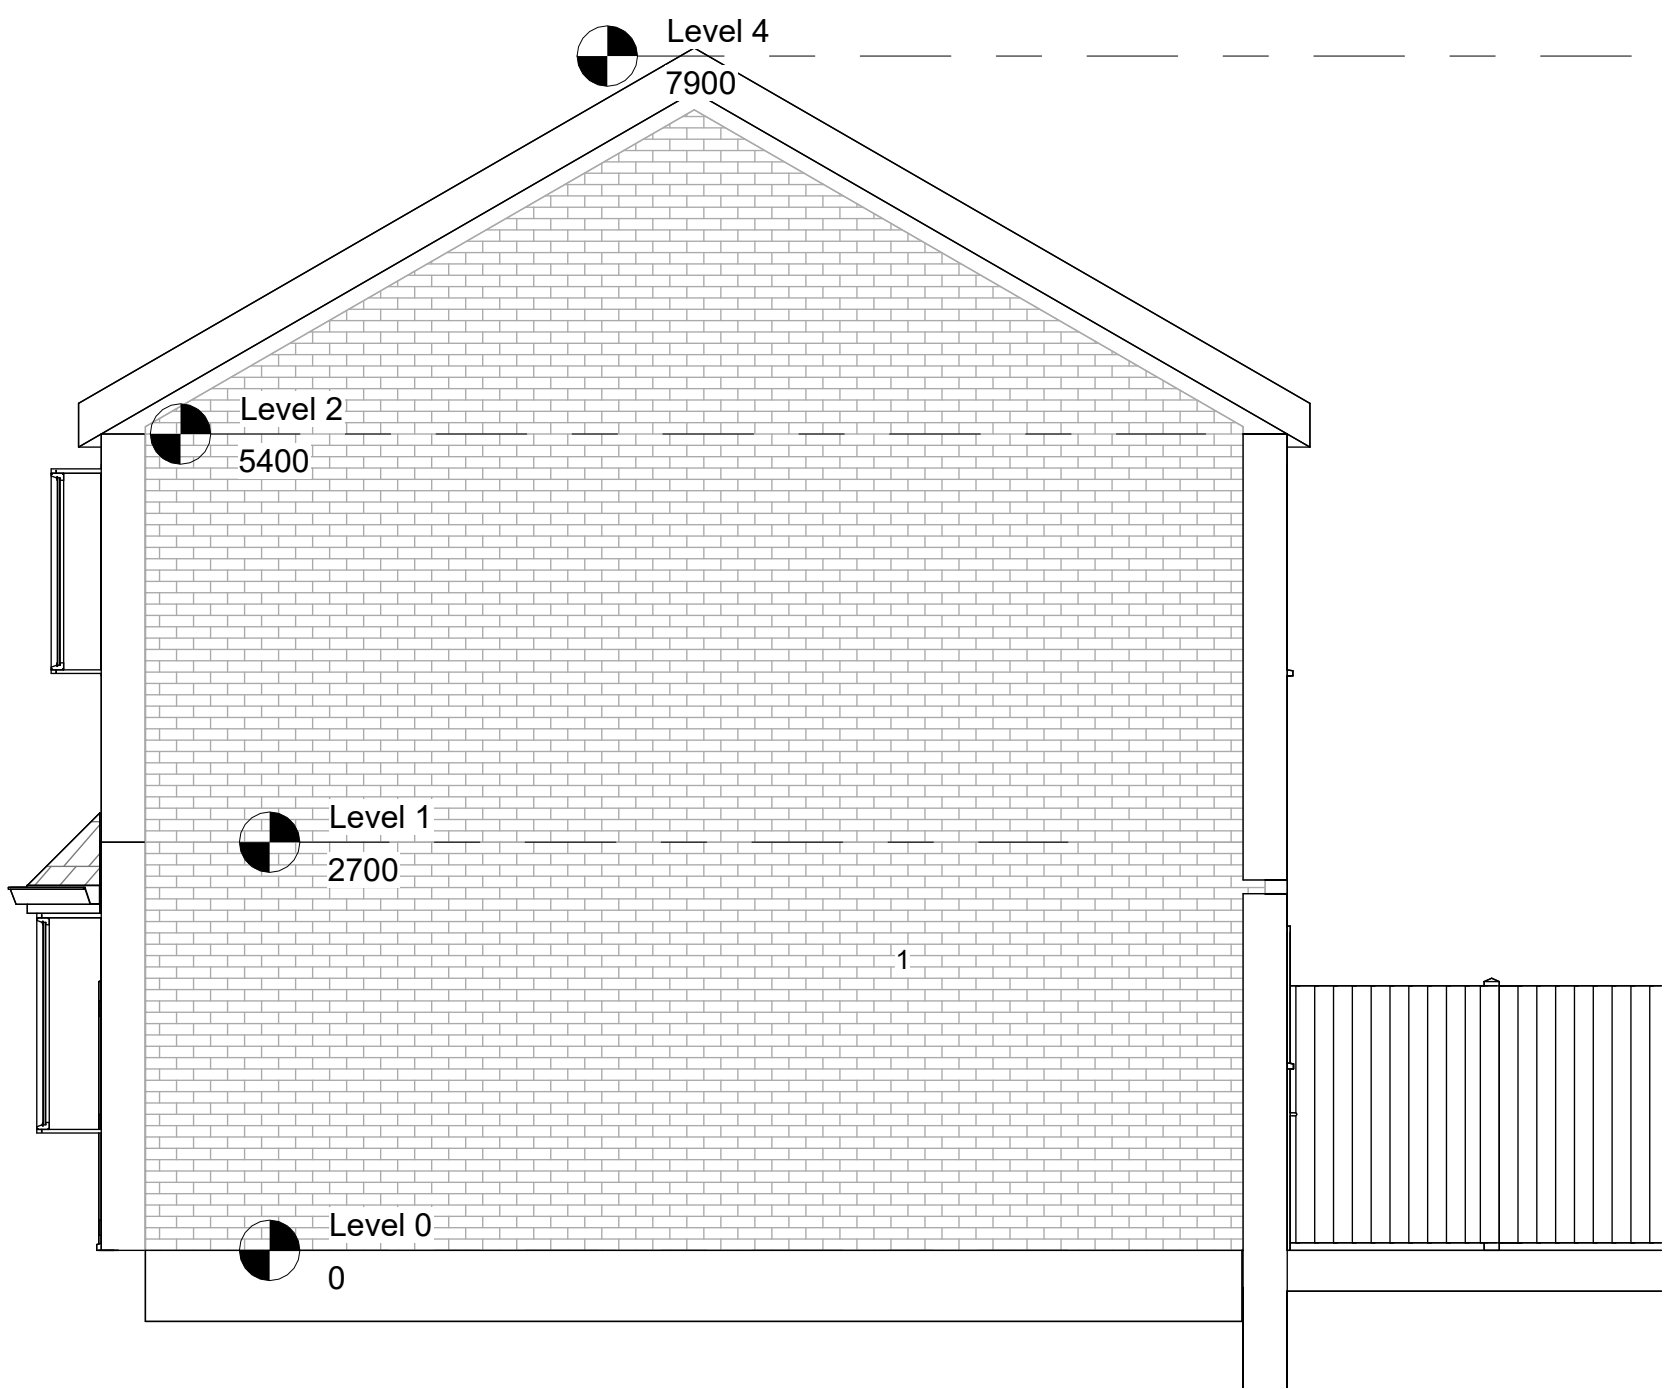

4 West EXISTING
1 : 50

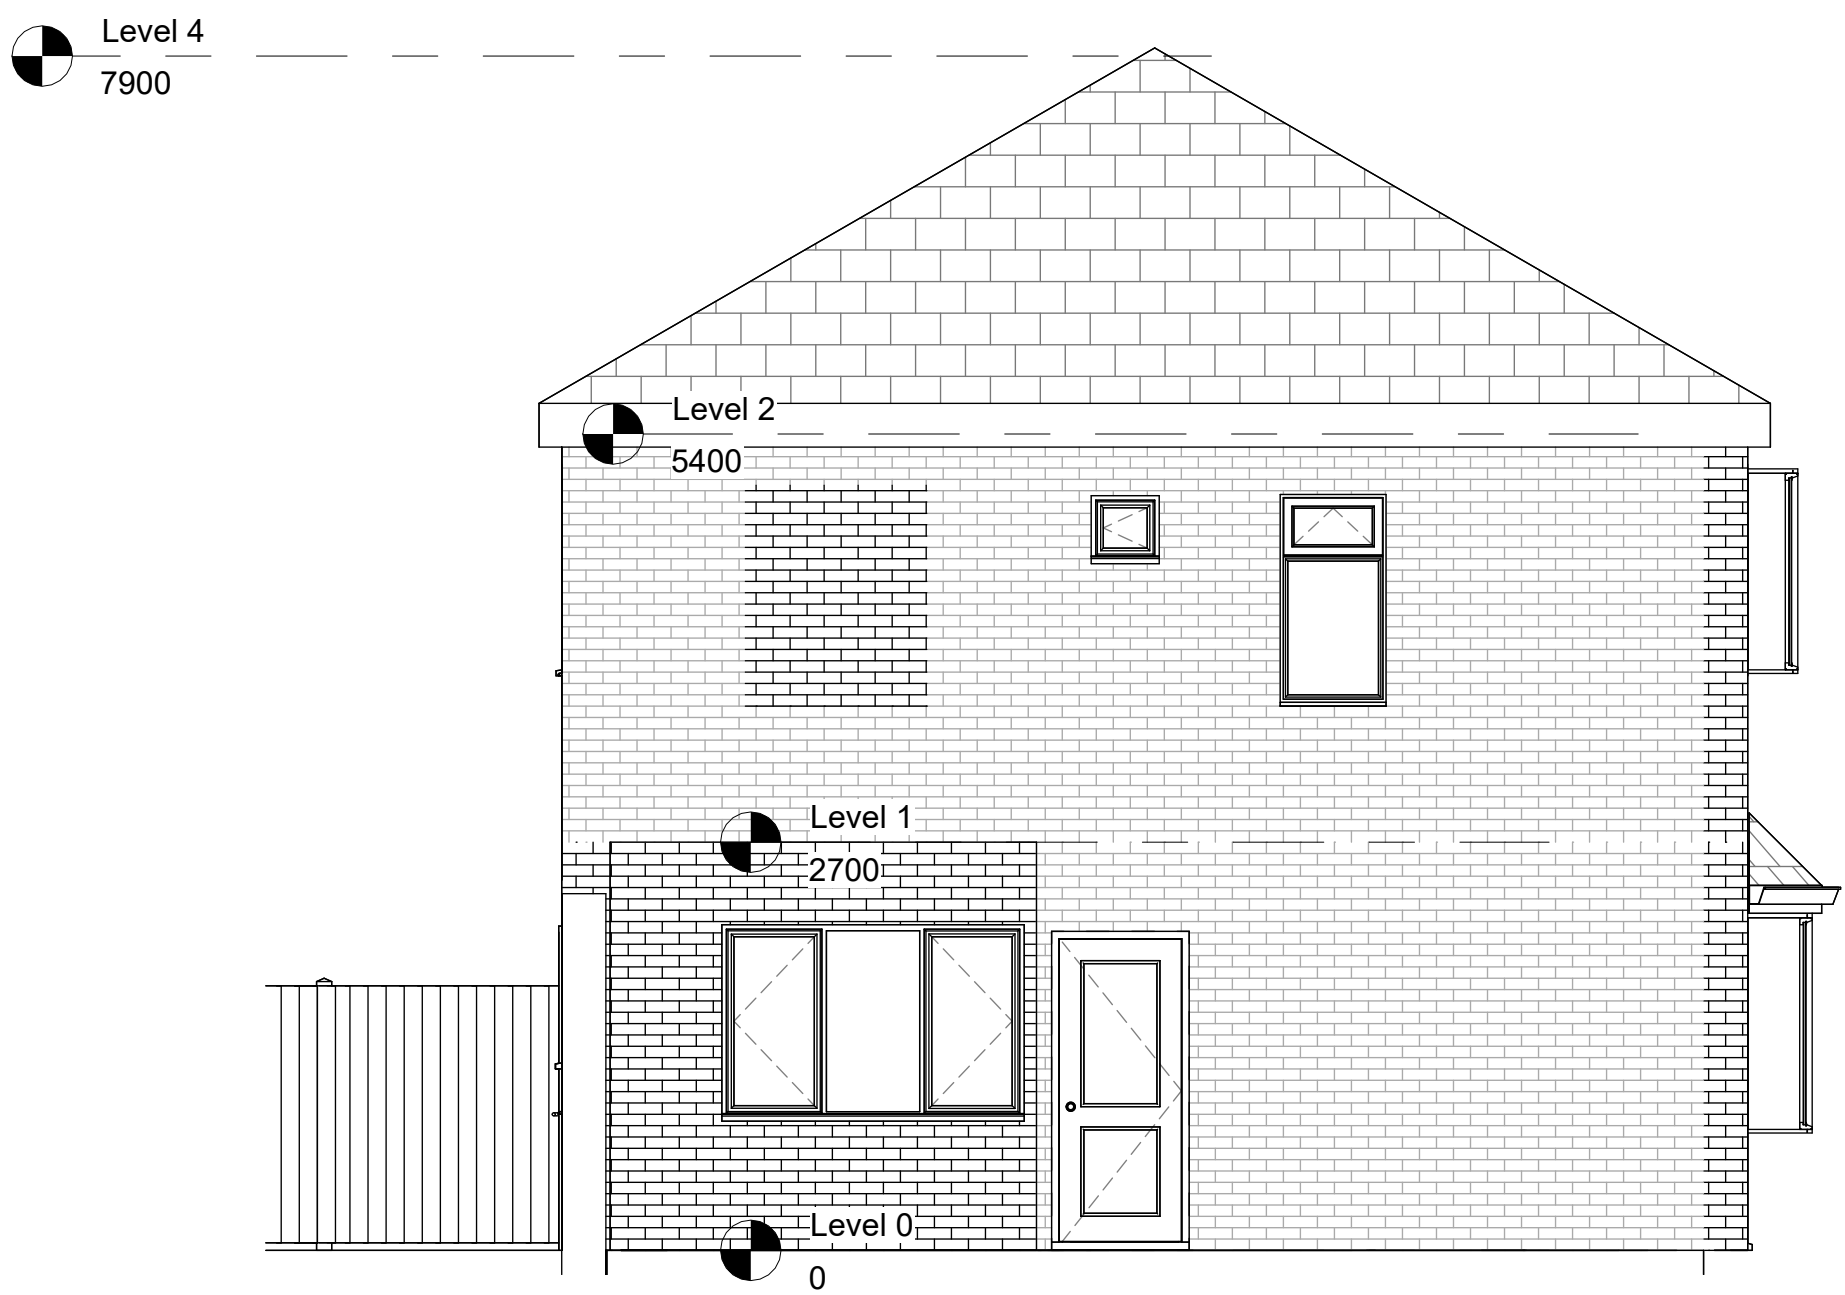

2

East EXISTING
1 : 50

Rev	Description	Date	Dr by	App by
original by		date created		
DK		07/02/23		NK



Enquiries@nkarchitectural.co.uk
☎ : 0161 818 7185
www.nkarchitectural.co.uk

19 HEXAGON CLOSE MANCHESTER, M19 1NH

client name			
OWNER			
project			
SIDE SINGLE STOREY AND REAR DOUBLE STOREY EXTENSION - 525 BURNAGE LANE KINGSWAY, MANCHESTER, M19 1NH			
drawing			
EXISTING ELEVATIONS			
computer file		plot date	
BURNAGE LANE 1.nh			
project number		scale	
2019.0036.261		1 : 50 @A1	
drawing number		rev	
A101		issue status	
		PLANNING	

This drawing is to be read in conjunction with all related drawings. All dimensions must be checked and verified on site before commencing any work or producing shop drawings. The originator should be notified immediately of any discrepancy. This drawing is copyright and remains the property of NK Architectural.