
Tom
Attewell
Architects

Bank Chambers, 15 Market Place, Stockport, SK1 1EW

07739 908324 www.tomattewellarchitects.co.uk

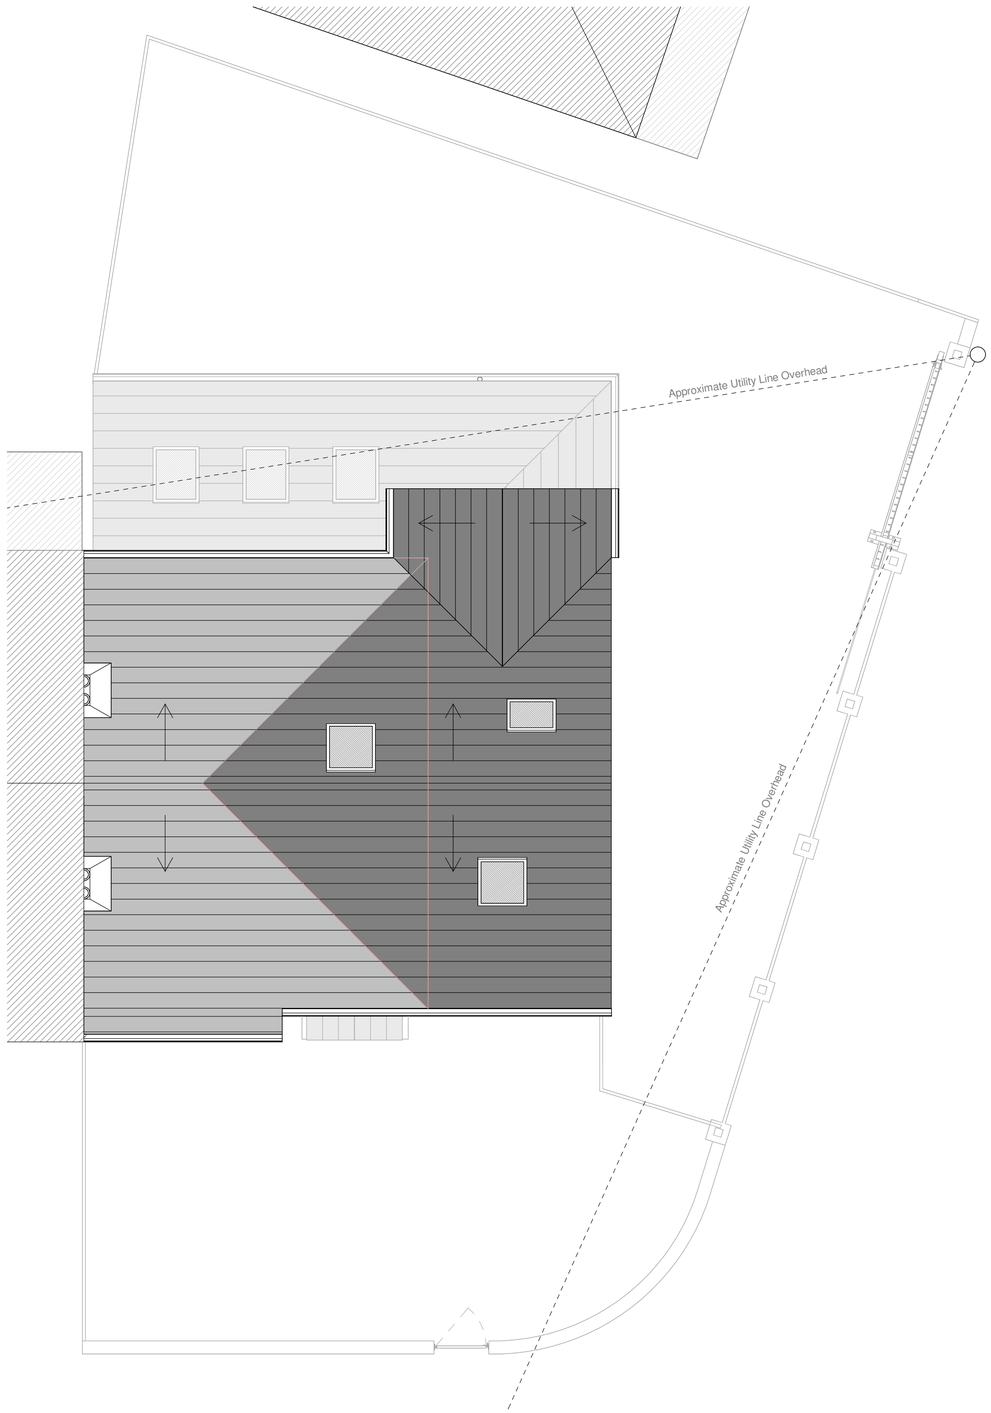

2 Roof Level

0 1 2 3 4m

1:50

General Notes:

- Do not scale from drawings.
- Errors to be reported immediately to the architect.
- To be read in conjunction with all relevant architect, services and structural engineer, and other consultant information.
- All existing site, tree and building information has been compiled from different sources.
- All dimensions to be checked on site.
- All information copyright of Tom Attewell Architects.

Rev	Description	Date

Status:

Planning

Client:

House No.60 Owners

Site:

60 Tanfield Road, East Didsbury, M20 5GF

Scale at A1:	Scale at A3:	Date:
As indicated	1 : 100	17.07.23
Project No: 2316	Drawing No: 3-201	Revision:

Existing

Proposed

Demolish

Site Boundary

N

Proposed Plans