


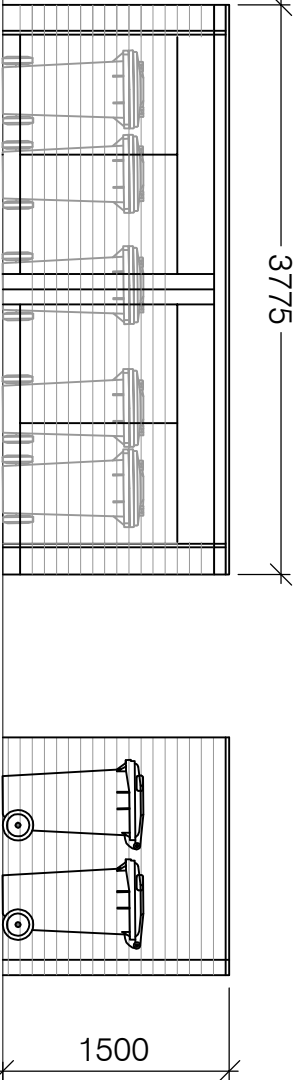


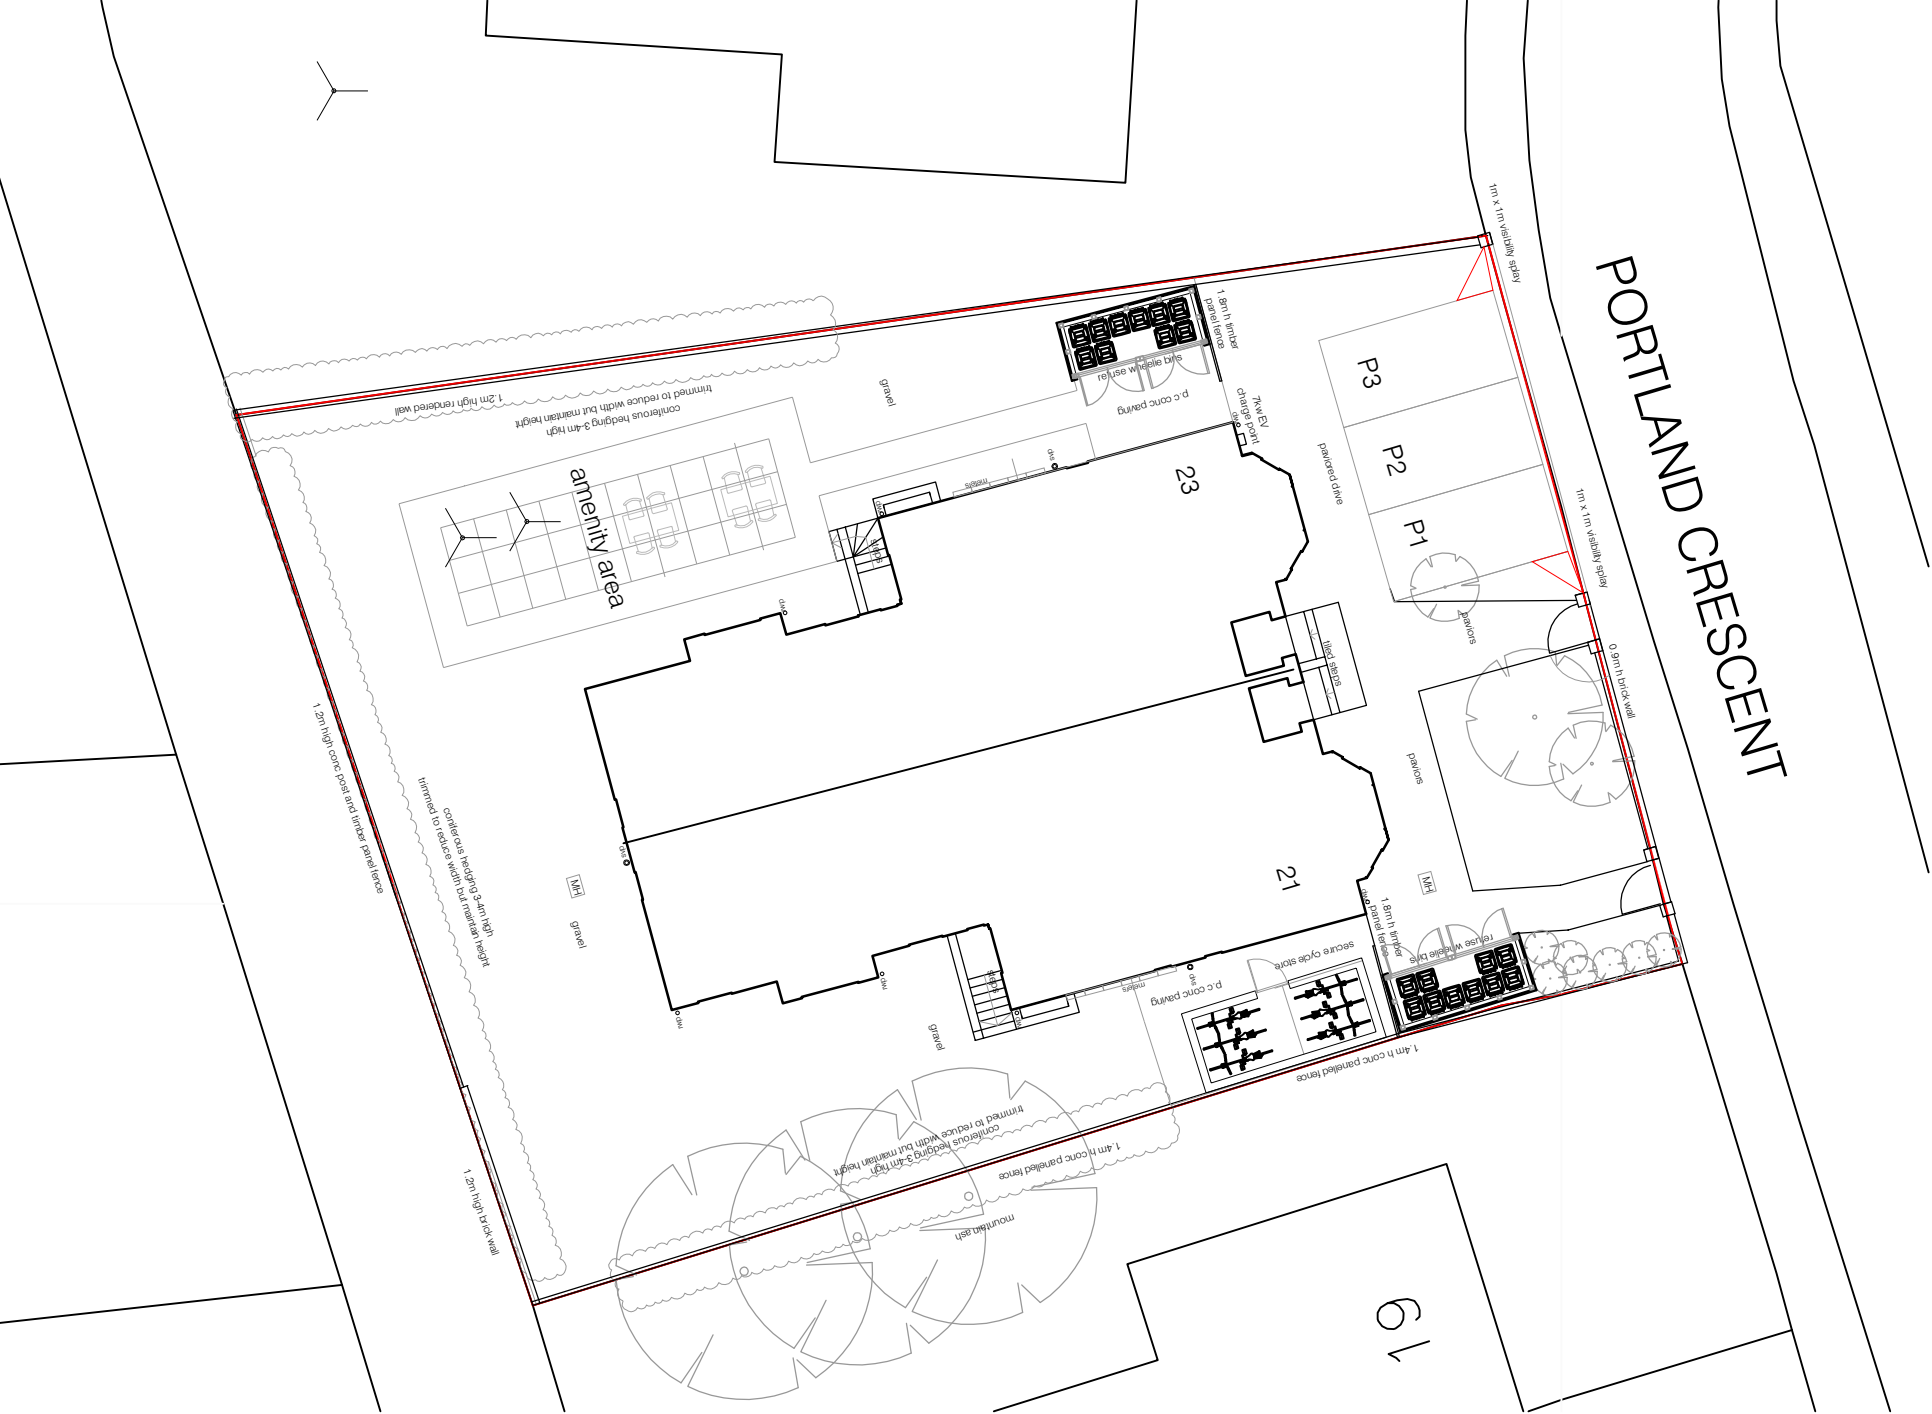


side elevation

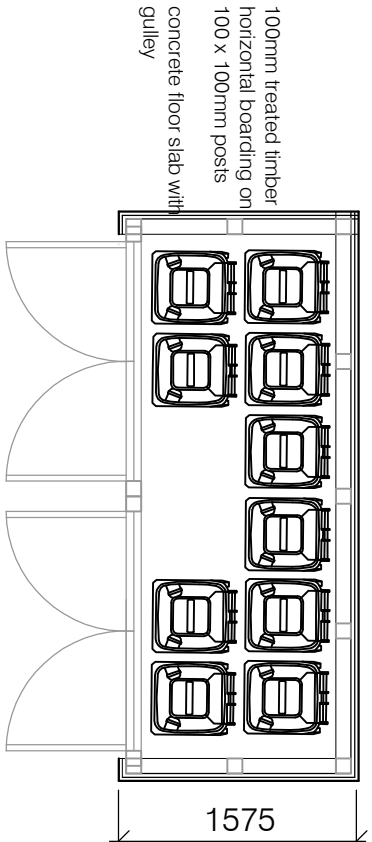

refuse storage floor plan

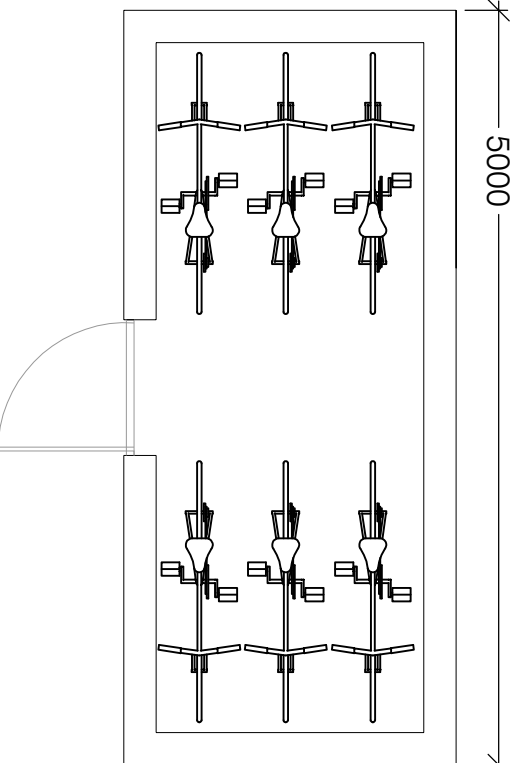

cycle storage floor plan

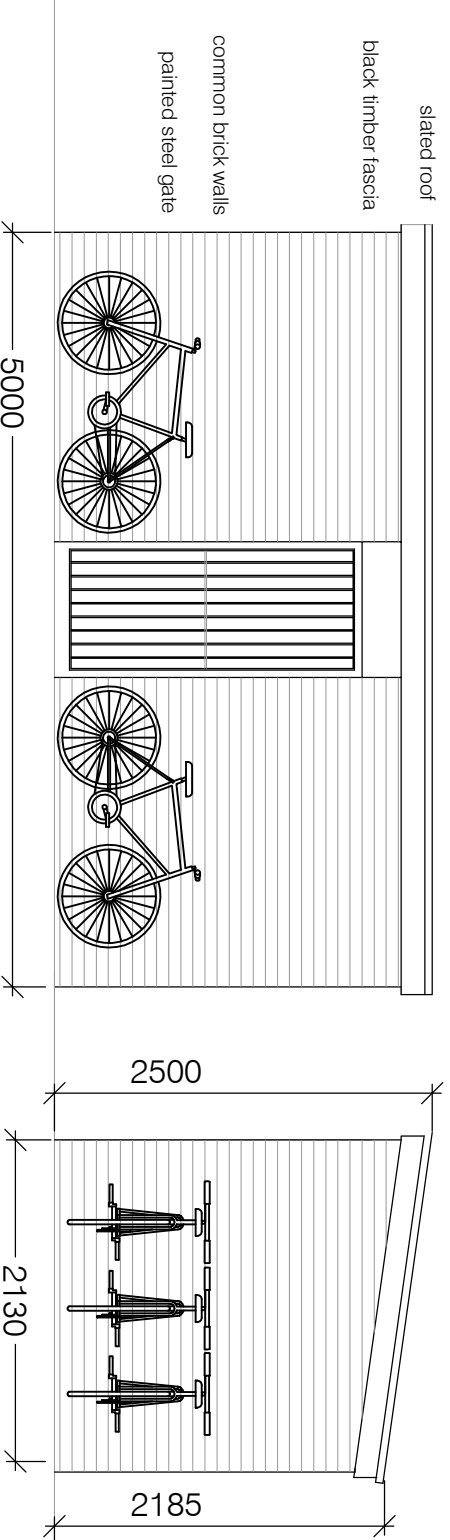

front elevation

side elevation