



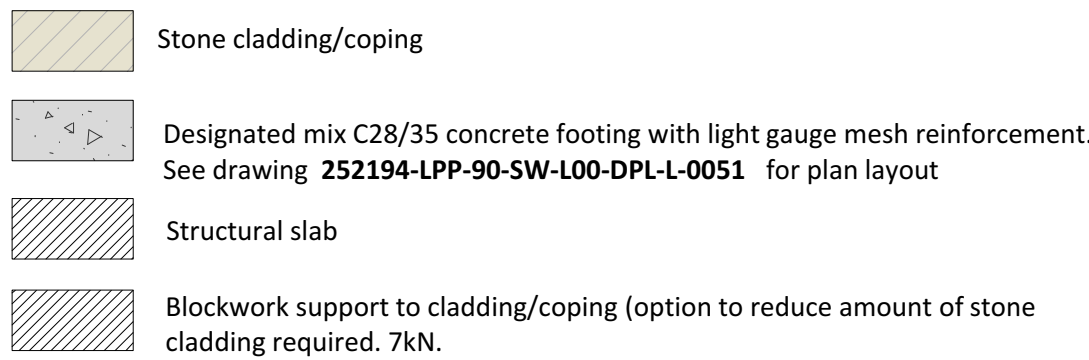

Concrete plinth for wall built on lower slab to be laid level with top of waterproofing/deckdrain on adjacent higher slab (nominally +10 mm) OR laid at same 38.85 level with use of shims below end units



Blockwork plinth for wall built on lower slab to be laid level with top of waterproofing/deckdrain on adjacent higher slab (nominally +10 mm) OR laid at same 38.85 level with use of shims below cladding panels.

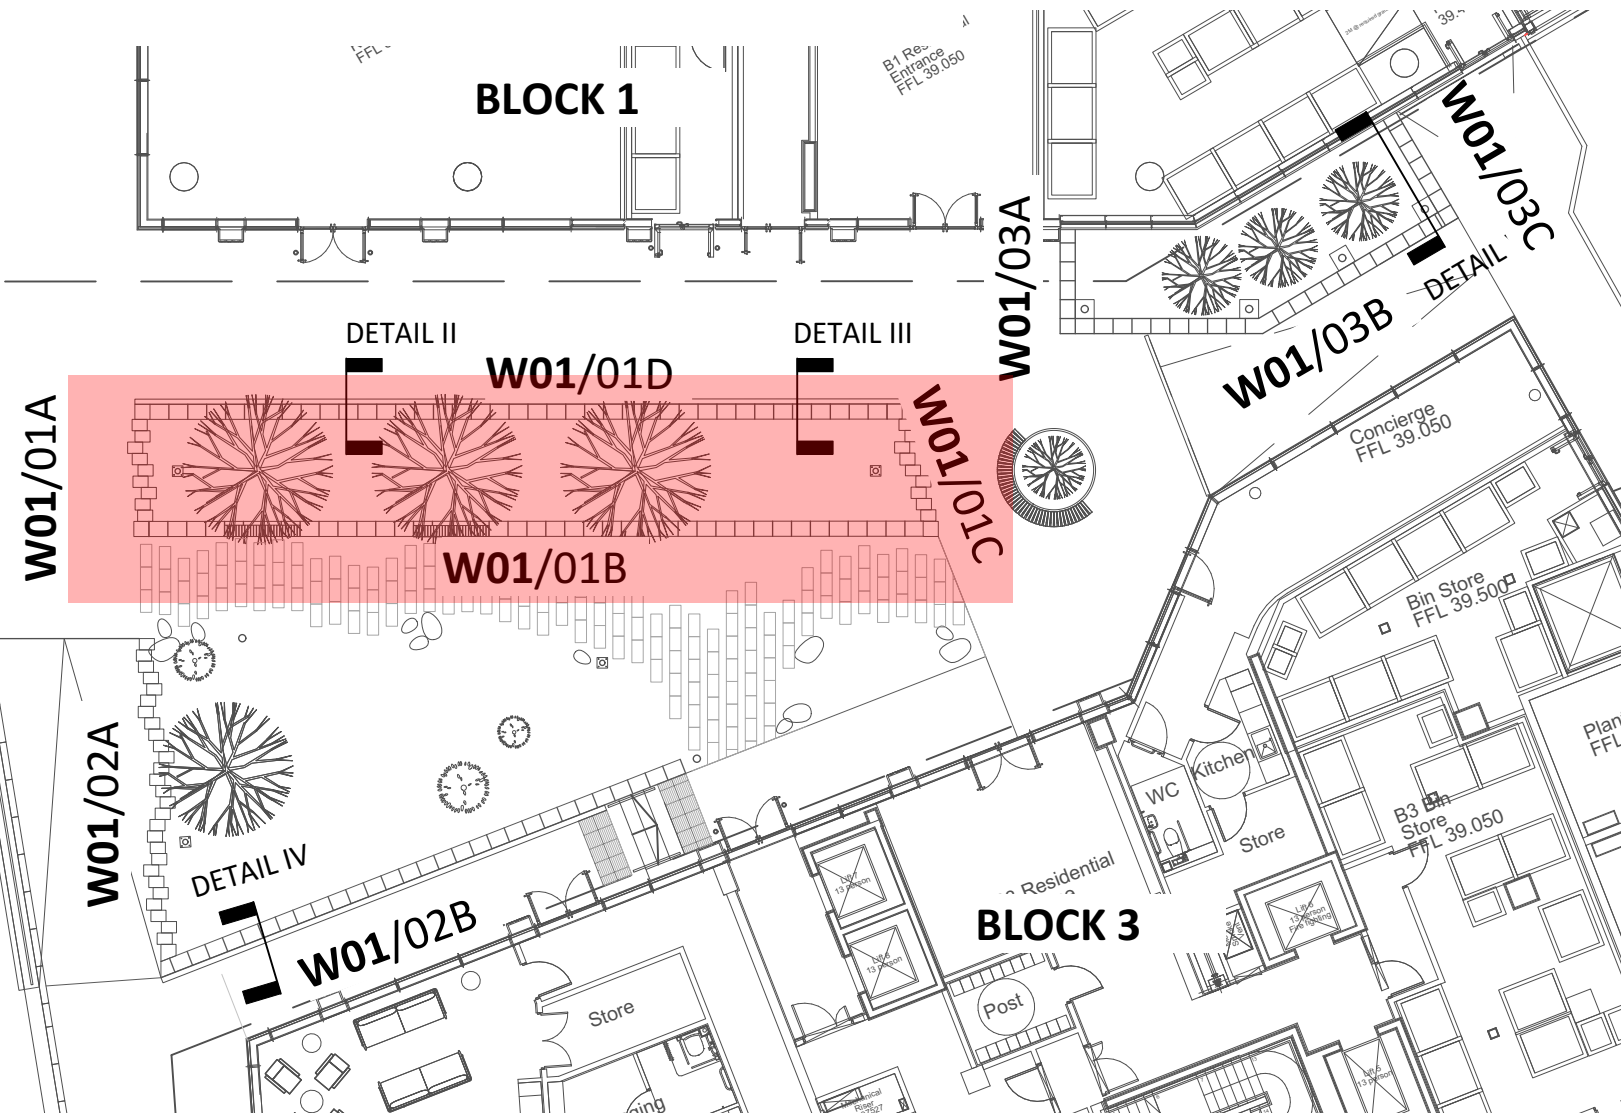

Stone Schedule for information

W01/01

SOLID STAGGERED UNITS:
Solid stone units with 25mm radius to top edges. Recess to match shadow gap as adjacent cladding/coping units.
Rubbed finish.
18 no. 300 x 500 x 630 high (Type A)
4 no. 400 x 400 x 630 high (Type B)
Units to be fabricated either as one piece or in two pieces (coping separate)

COPING:
 125 x 400 x 500 mm with 25 mm radius edge and anti-skate detail as drawing **252194-LPP-95-SW-L00-L-0401**.
 Predrilled for stainless steel dowels into wall construction below. 5mm mortar gap allowed for.
 36 no. 500mm long units with skate recess as drawing 252194-LPP-95-SW-L00-DET-L-0401, 25mm radius to front and back, (TYPE C)
 35 no. 500 long units without recess with 25 mm radius to front and back (TYPE D1)
 8 no. 500mm long x 90mm wide units to rear of bench top. 25mm radius only to rear. (TYPE D2)

CLADDING:
40mm thick yorkstone cladding as **F21/120** with fixings by Ancon as **F30/10** to blockwork construction.
500mm wide panels: 79 no. @500mm high (TYPE E)

Dimensions do not include for joints - to be advised by fabricator

C2	Rd	2021-04-14	Final Construction issue
C1	Rd	2020-02-24	First issue

© All information contained within this document remains copyright of Landscape Projects Ltd. and shall not be reproduced without prior consent.

(1) Do not scale from drawings - use written dimensions only. (2) All dimensions are in millimeters unless noted. (3) All dimensions shall be verified on site before proceeding with the work. (4) Landscape Projects shall be notified of any discrepancies. (5) Engineer to specify all sub-bases. Any below ground construction is indicative.

Project Title				Drawing Title			
Manchester New Square Manchester				Details: Wall 01/01 Setting Out			
Drawn Date		Drawn	Checked				
2020-02-25		RD	NCS				
Scale		Status		Revision			
1:20 @ A1		Final		C2			
Drawing No.							
252194	LPP	95	SW	L00	DET	L	0402

landscape projects

Landscape Architecture & Design
31 Blackfriars Road Salford Manchester M3 7AQ
PHONE: 0161 839 8336 FAX: 0161 839 7155
EMAIL: post@landscapeprojects.co.uk