


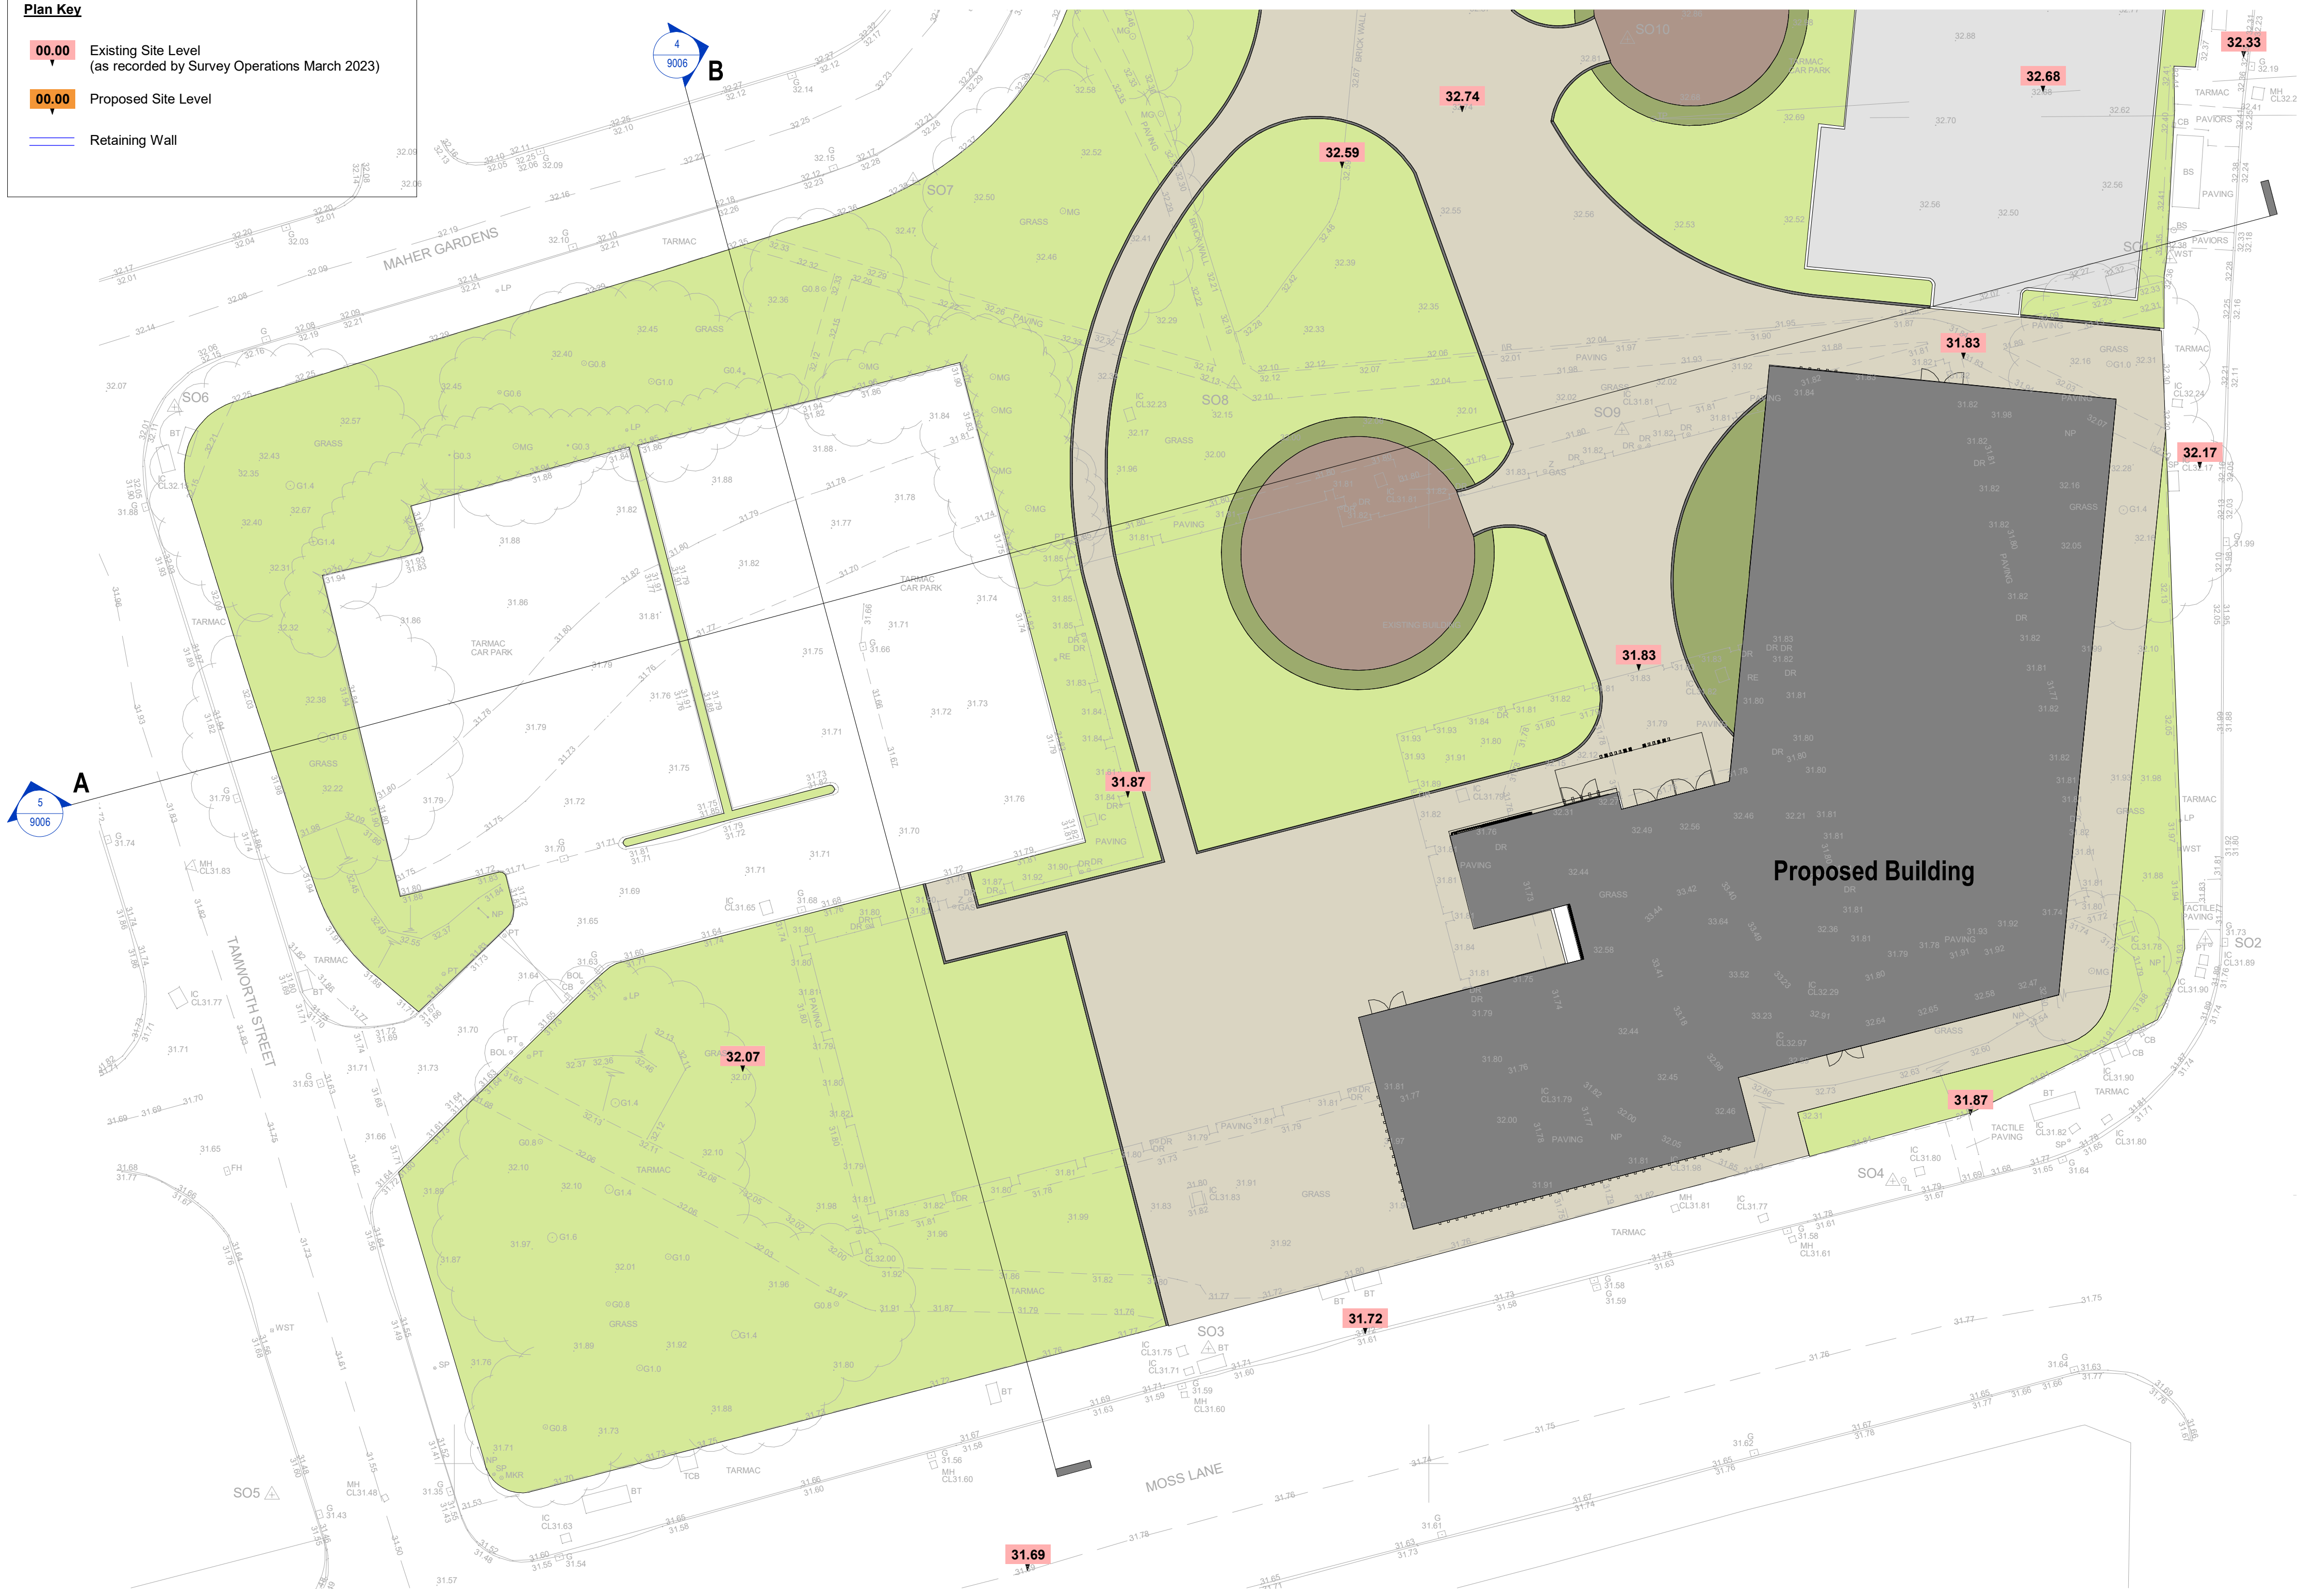


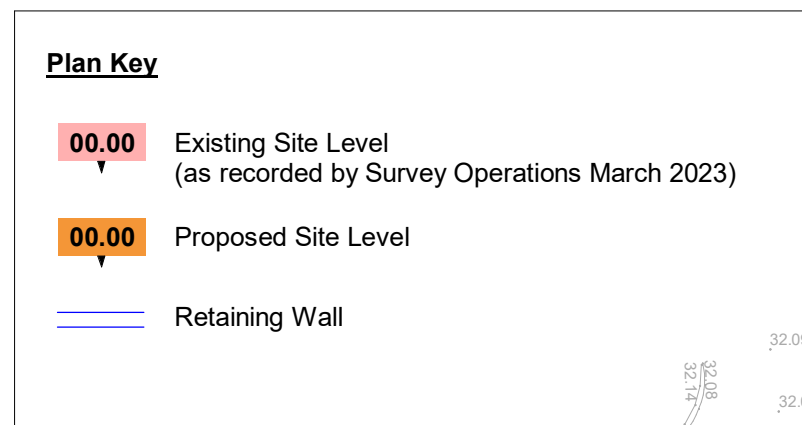

1 Site Levels (A-B)
1:200 Ref Sheet: 9006

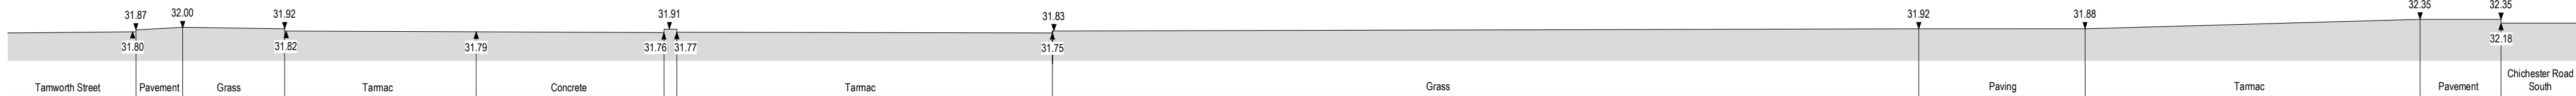

2 Site Section A
1:200

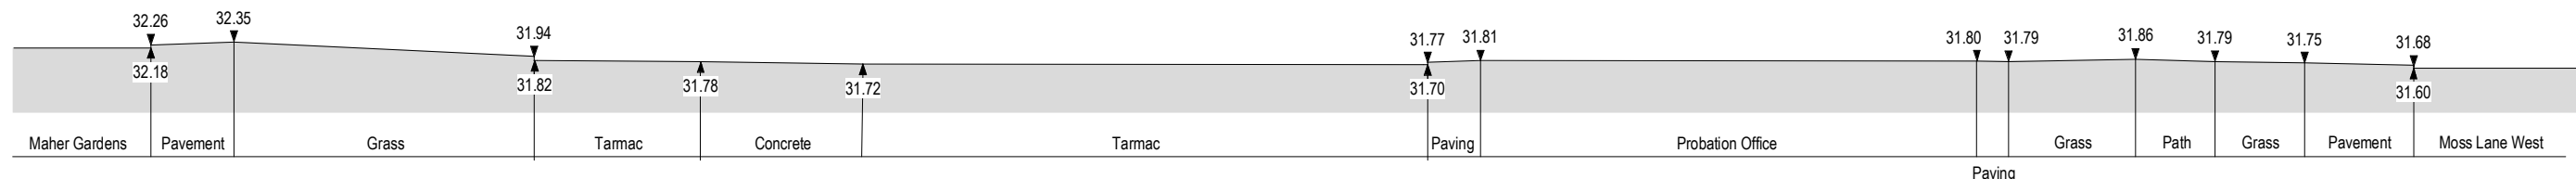

3 Site Section B
1:200

