



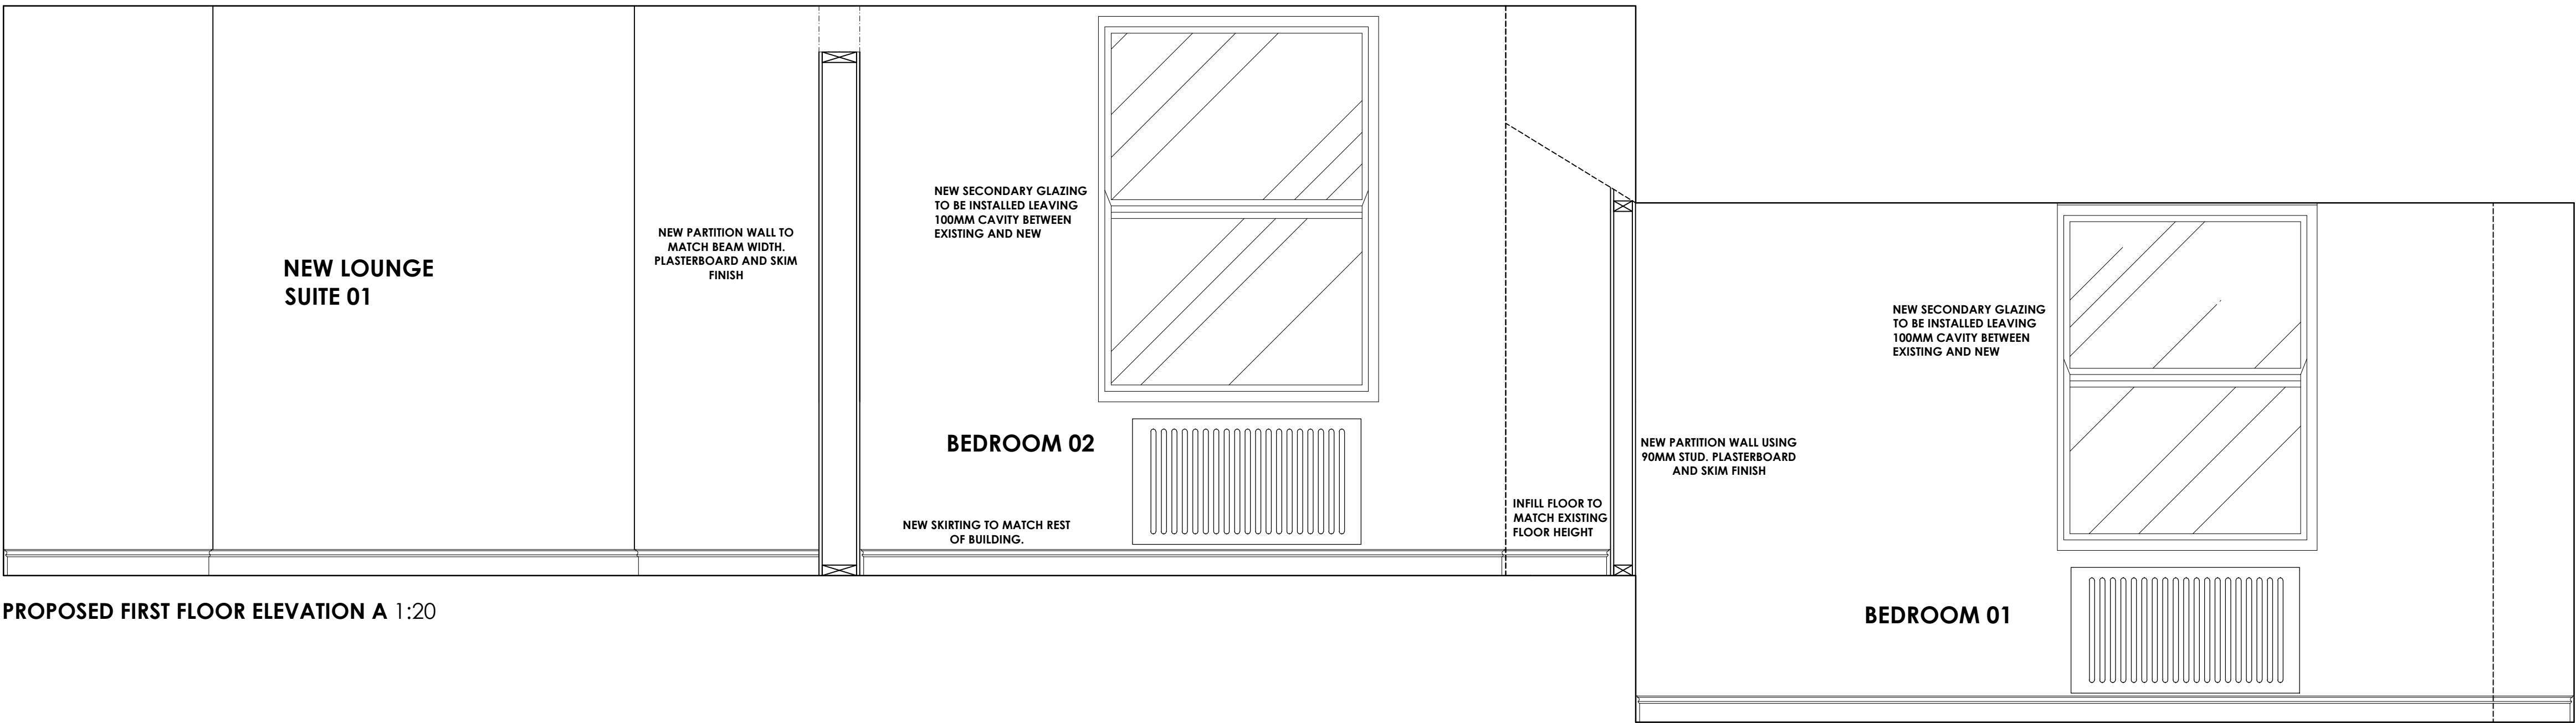


PROPOSED FIRST FLOOR ELEVATION A 1:20

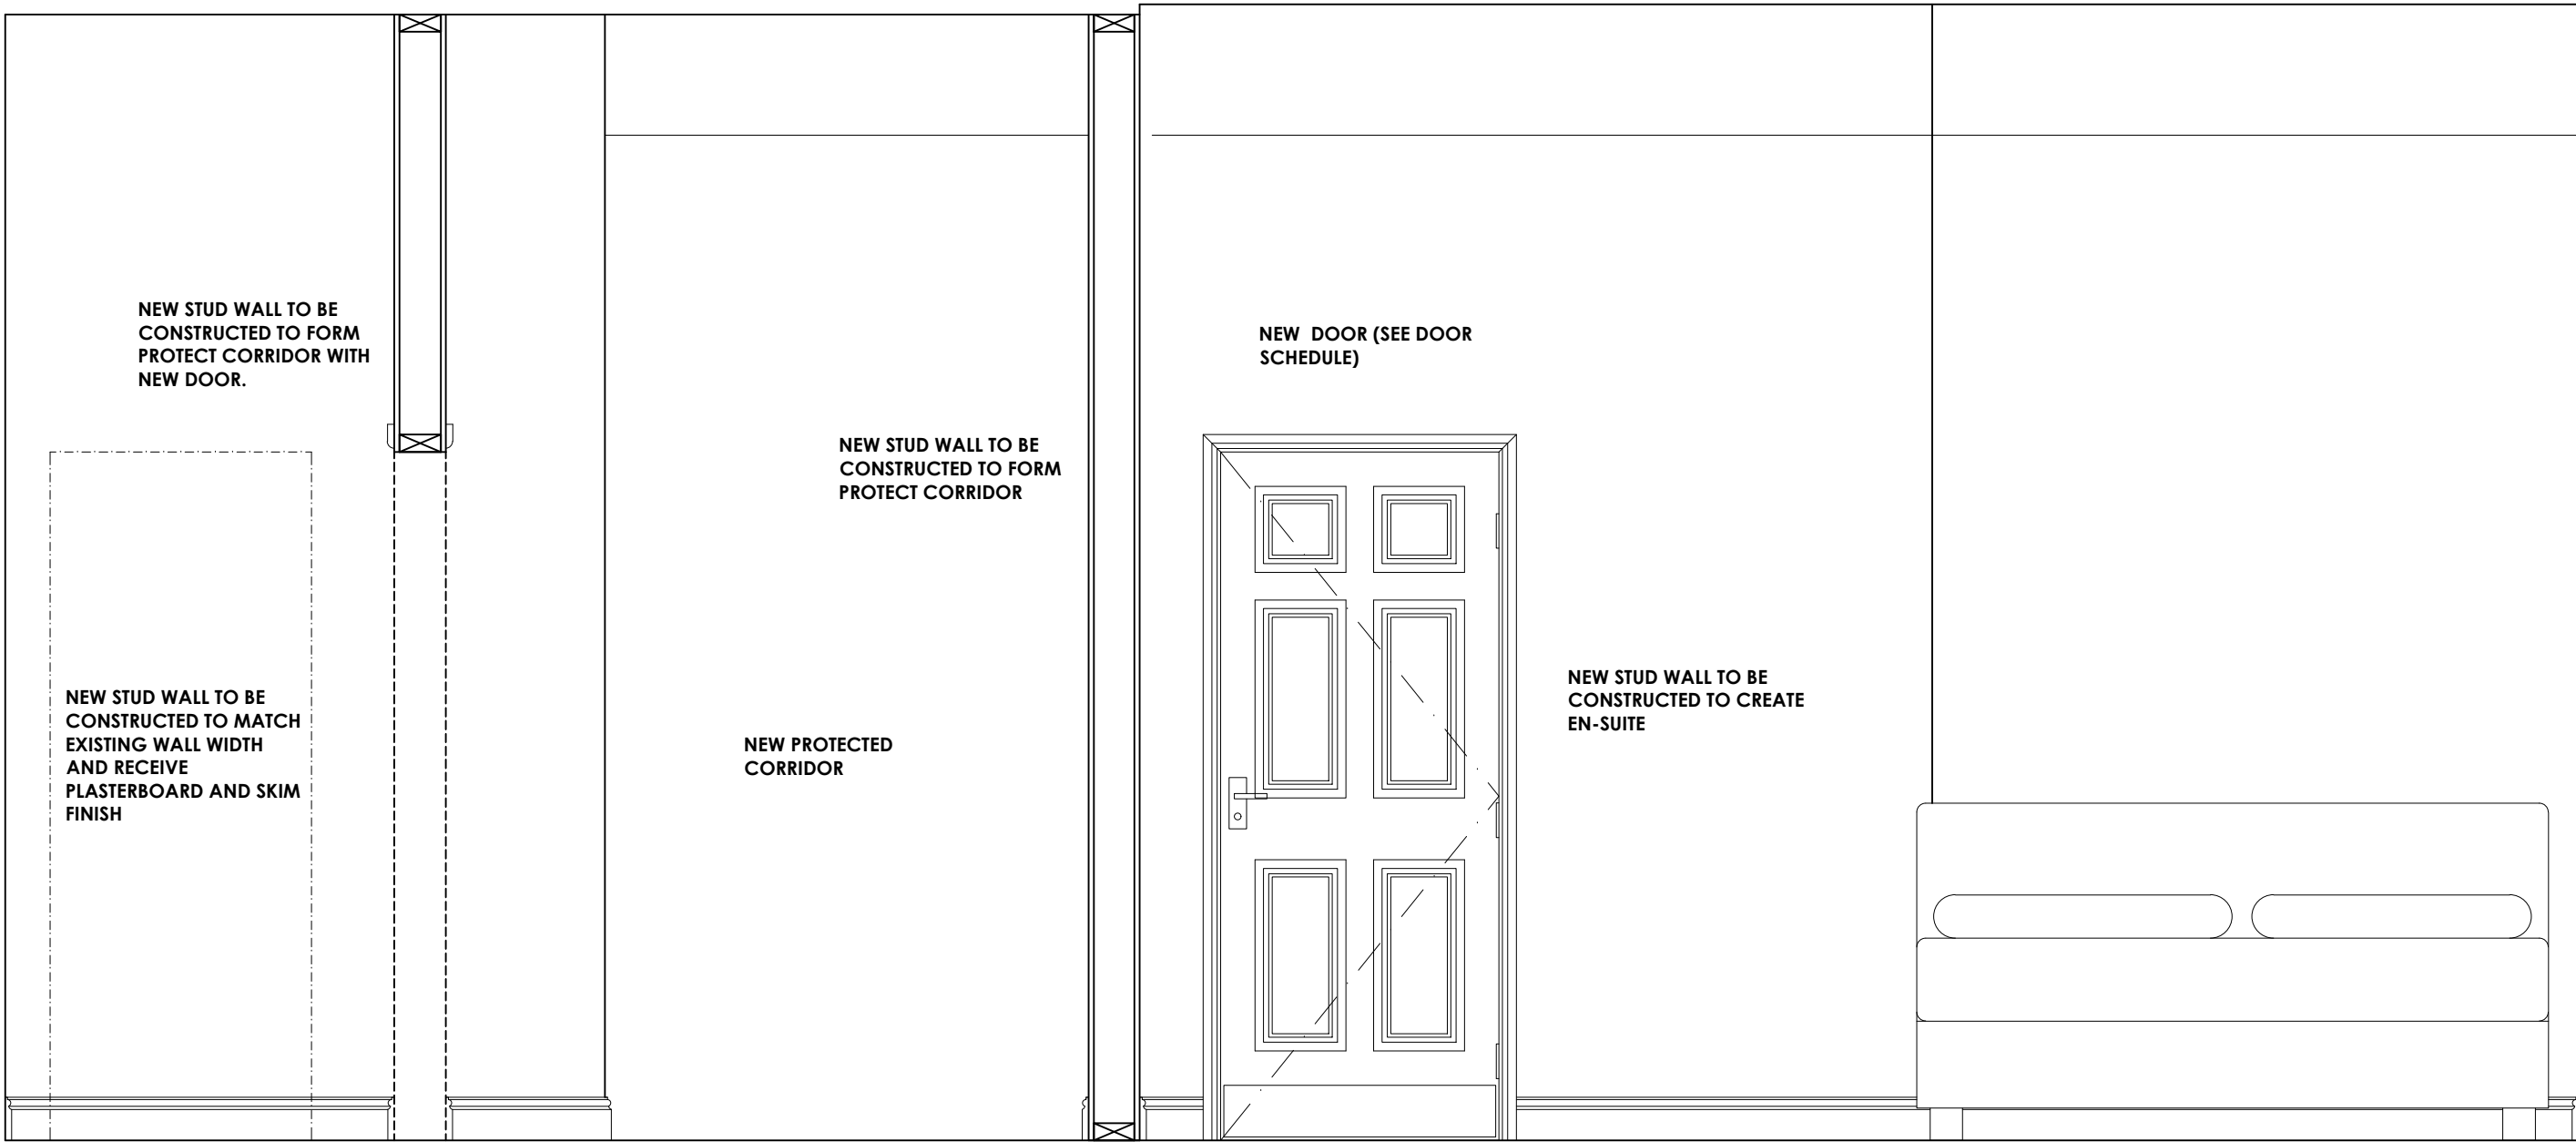


PROPOSED FIRST FLOOR ELEVATION C 1:20



PROPOSED FIRST FLOOR ELEVATION B 1:20

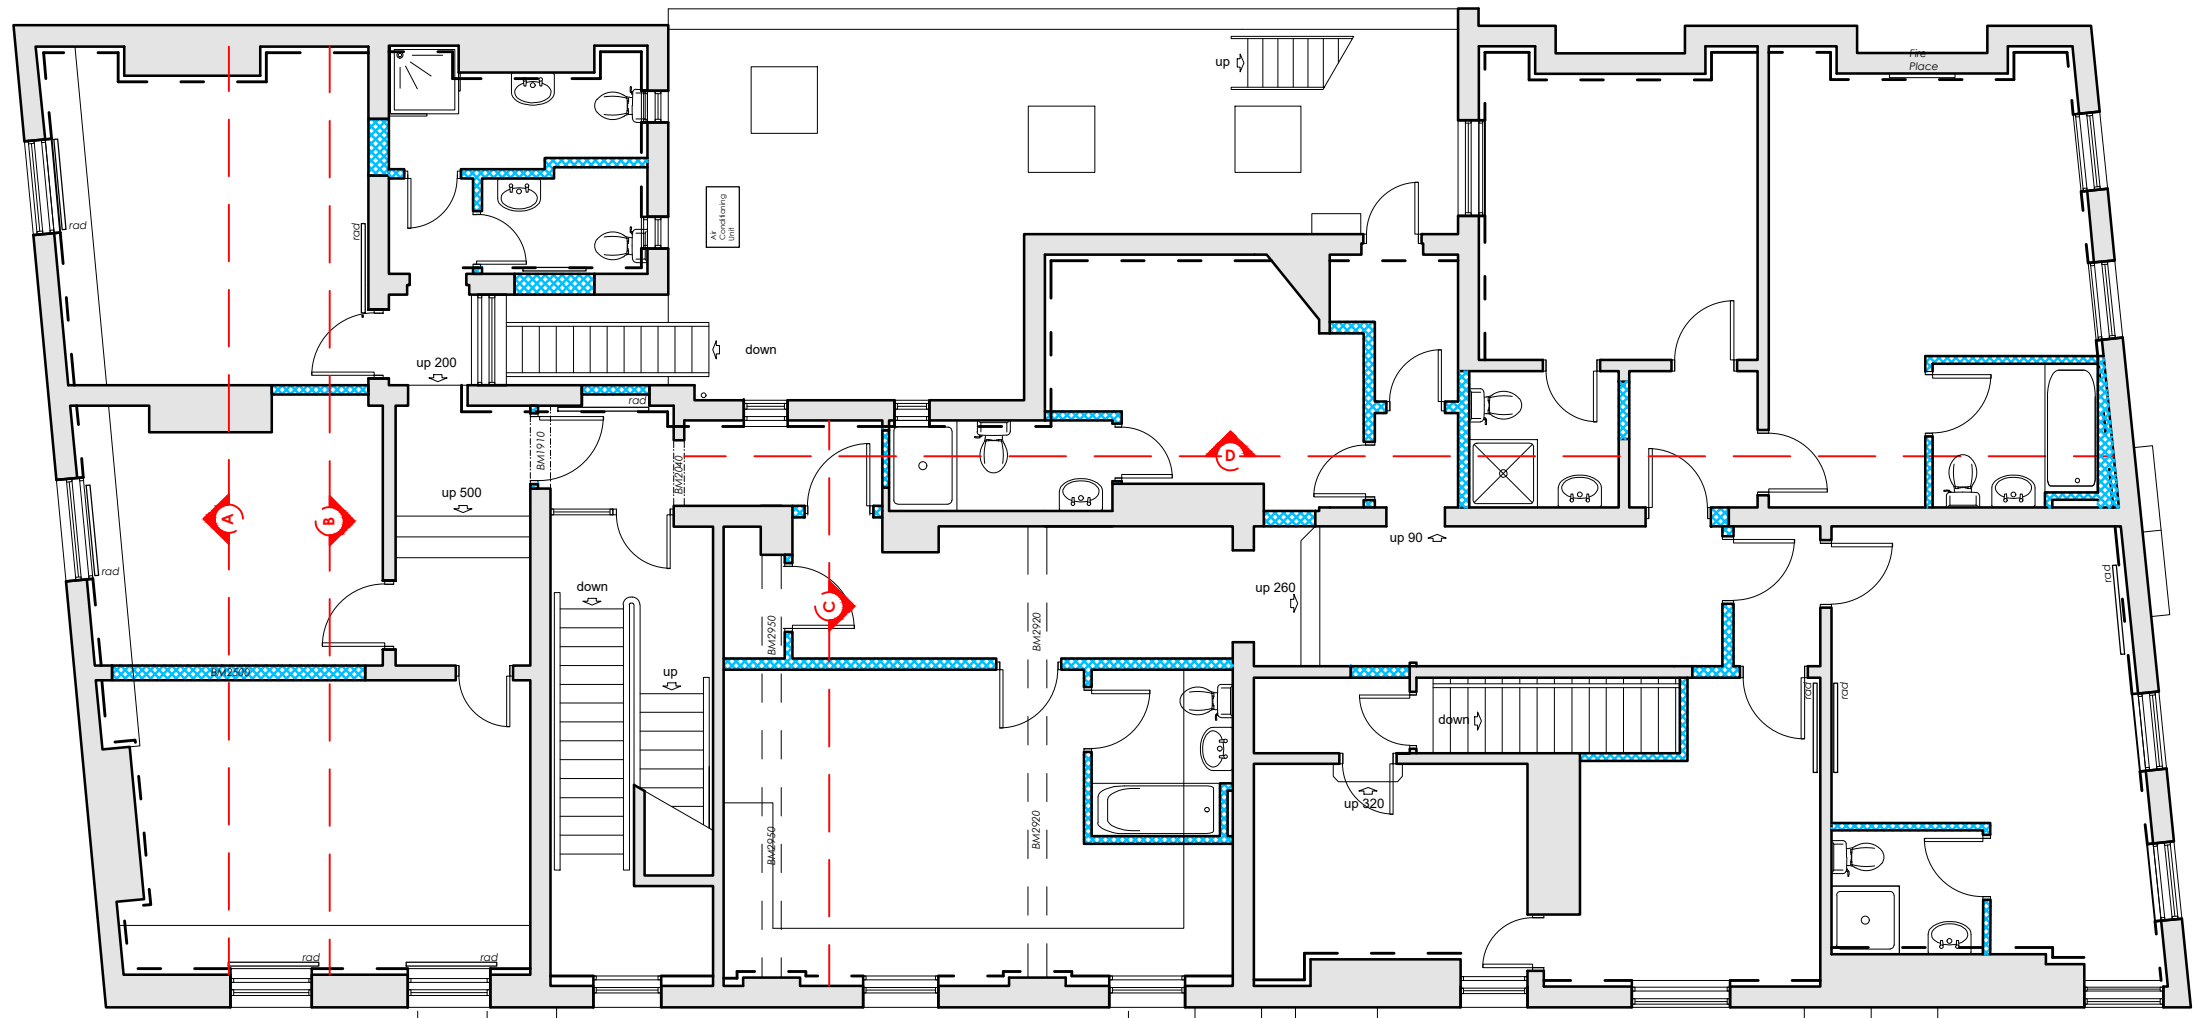

FIRST FLOOR PLAN AS PROPOSED

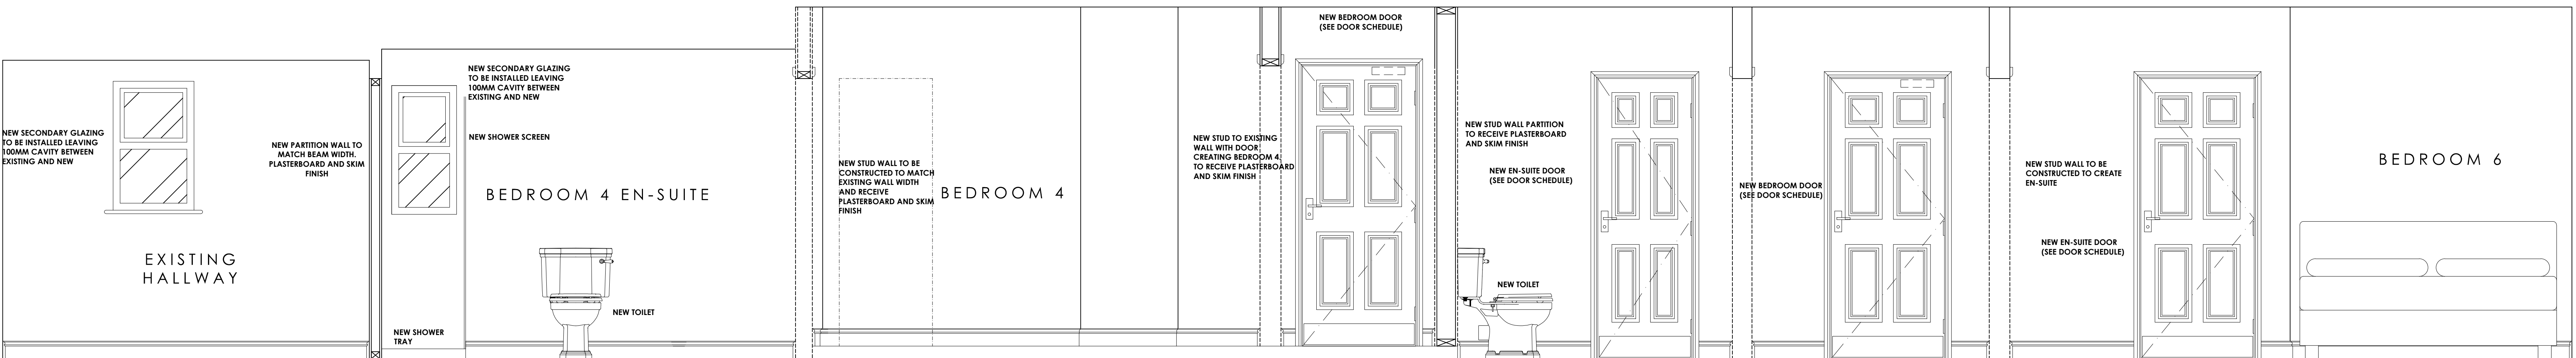

PROPOSED FIRST FLOOR ELEVATION D 1:20