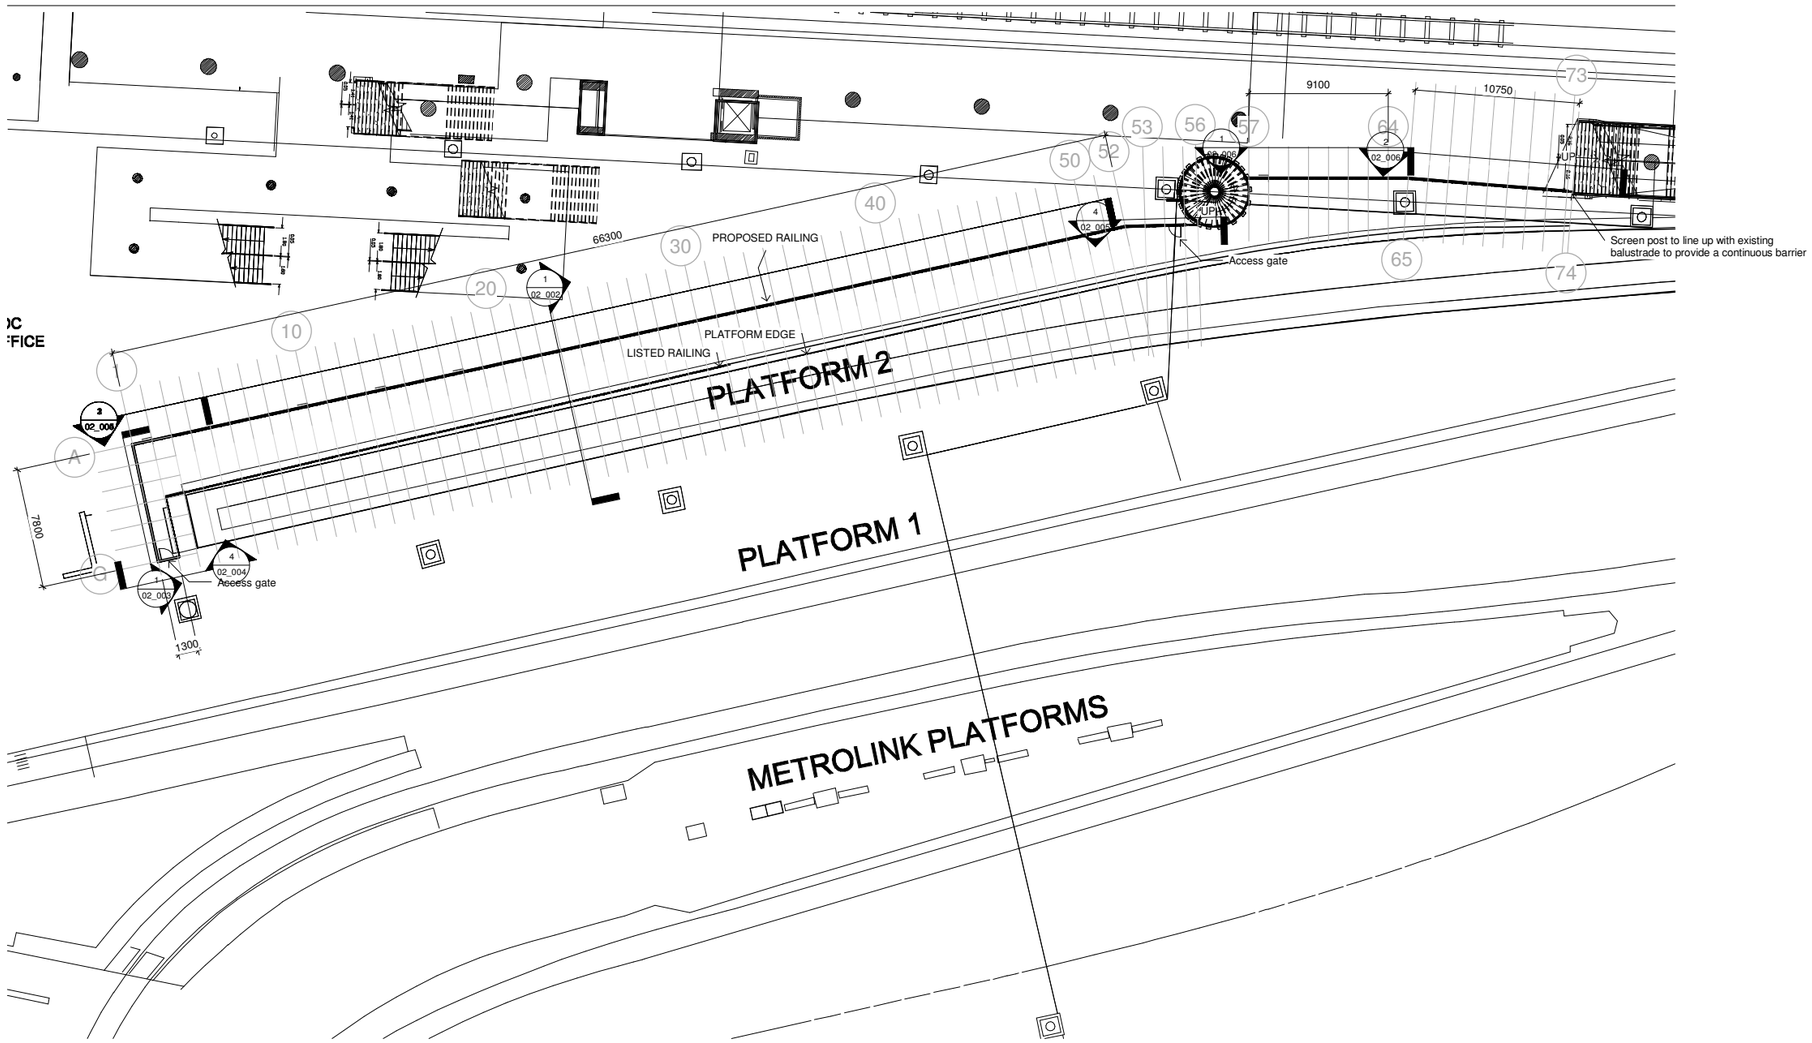

00_Ground Floor Plan_Proposed_GA

1 : 200

©

DO NOT SCALE. Use figured dimensions only. Contractor is to check all dimensions before commencement of works. This drawing is copyright. This data to be used as x-ref file only - not as live data. This drawing must only be used for the purpose for which it is supplied.

NOTES:

Rev No	Date	Description of Revision	Drawn	Chkd	Appr
2	26-03-2021	Second access gate added.	LP		
1	19-03-2021	Etched glazing design changes. Access gate marked.	LP		

SEED Architects

The Old Police Station
62 Chapel St
Manchester
M3 7AA

● Tel: 0161 832 5750 ● E: office@seedarchitects.co.uk ●

Status
Planning Application

Job Title
Manchester Victoria Station

Location

Drawing Title
GA_Ground Floor Plan

drawn by	date
LP	20/05/2021
checker	**date**
RH	20/05/2021
scale	**paper size**
1 : 200	A1

Project no.	Cont.	Seed drawing no.	Rev.
3205		01_001	2