



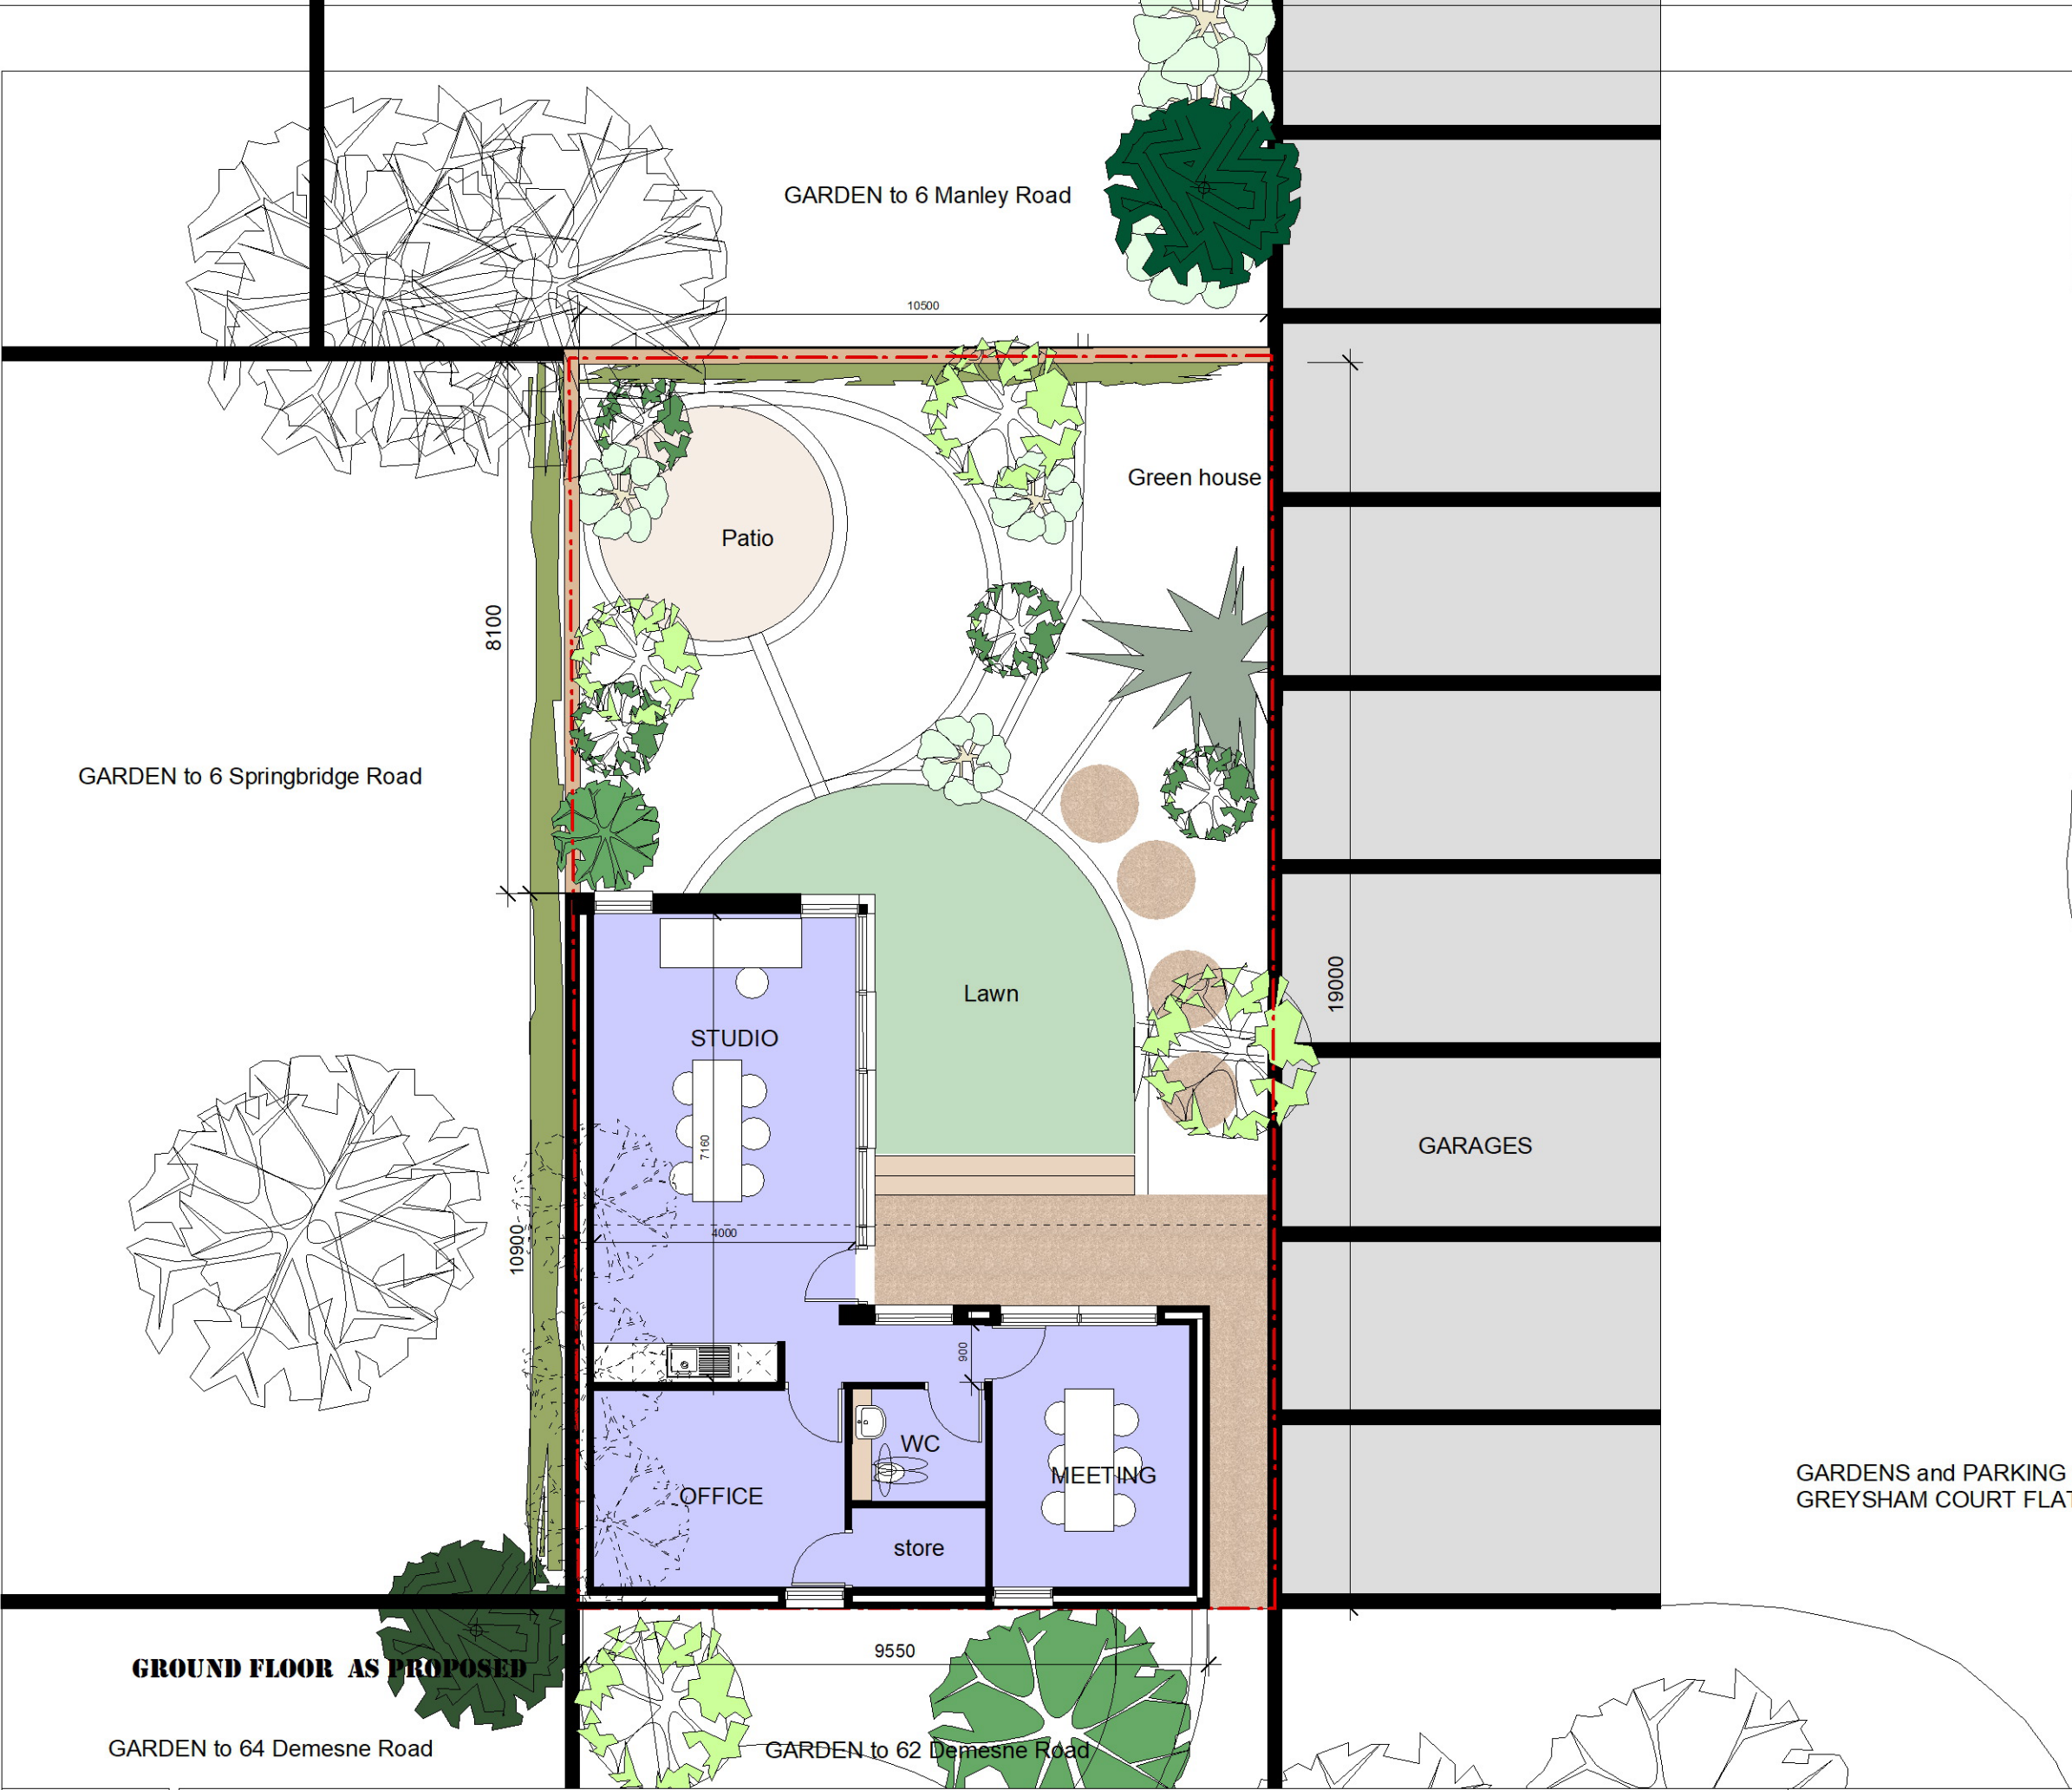

All Dimensions should be checked on site.
Do not scale this drawing.
Any drawing errors should be brought to the attention of the architect.
COPYRIGHT DaC Design
REVISIONS:
REV: DETAILS OF REVISION
DATE

GARDENS and PARKING to
GREYSHAM COURT FLATS

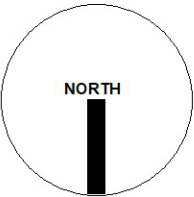

0m 2m 4m 5m
SCALE

P03

DRAWING: PLANS as PROPOSED

JOB TITLE: ANCILLIARY ACCOMMODATION (Garden Studio) _ 62 Demesne Rd, Whalley Range, M16 8PJ

CLIENT: Mr Adam Jackson

SCALE: 1:100 @ A3

DATE: March 2023

D@C DESIGN
ARCHITECTURE & PLANNING
0776 452 3545 0161 425 3934