



VISUAL SCALE 1:100 @ A3

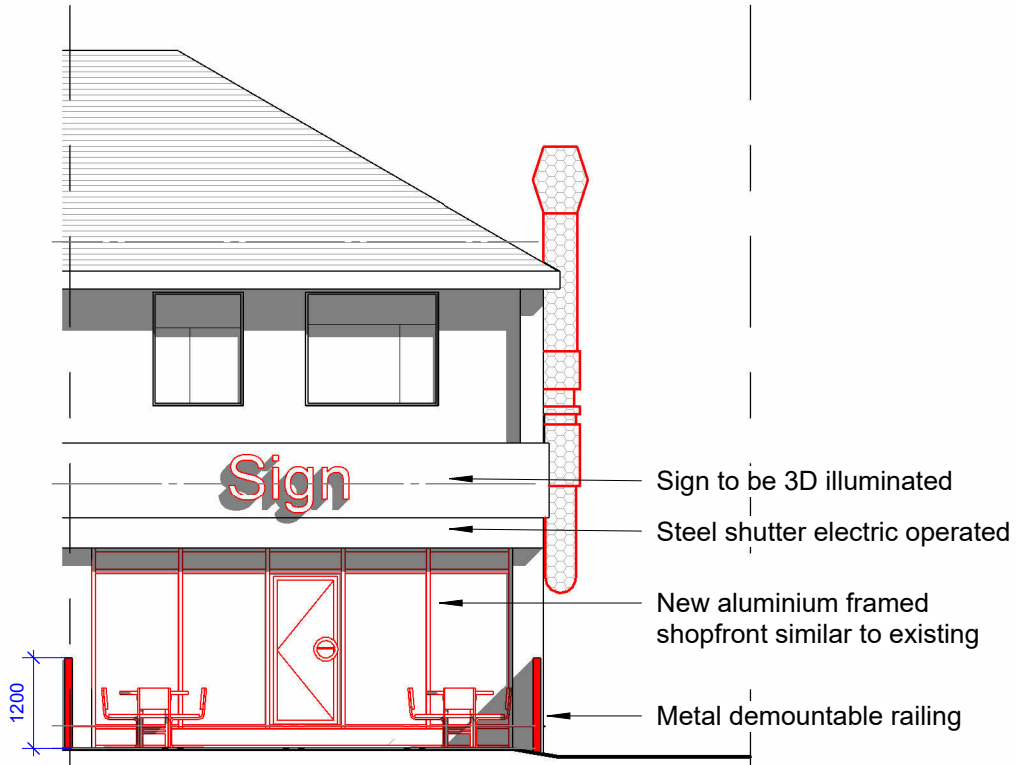


01_P-Elevation
1 : 100



01a_P-Elevation
1 : 100

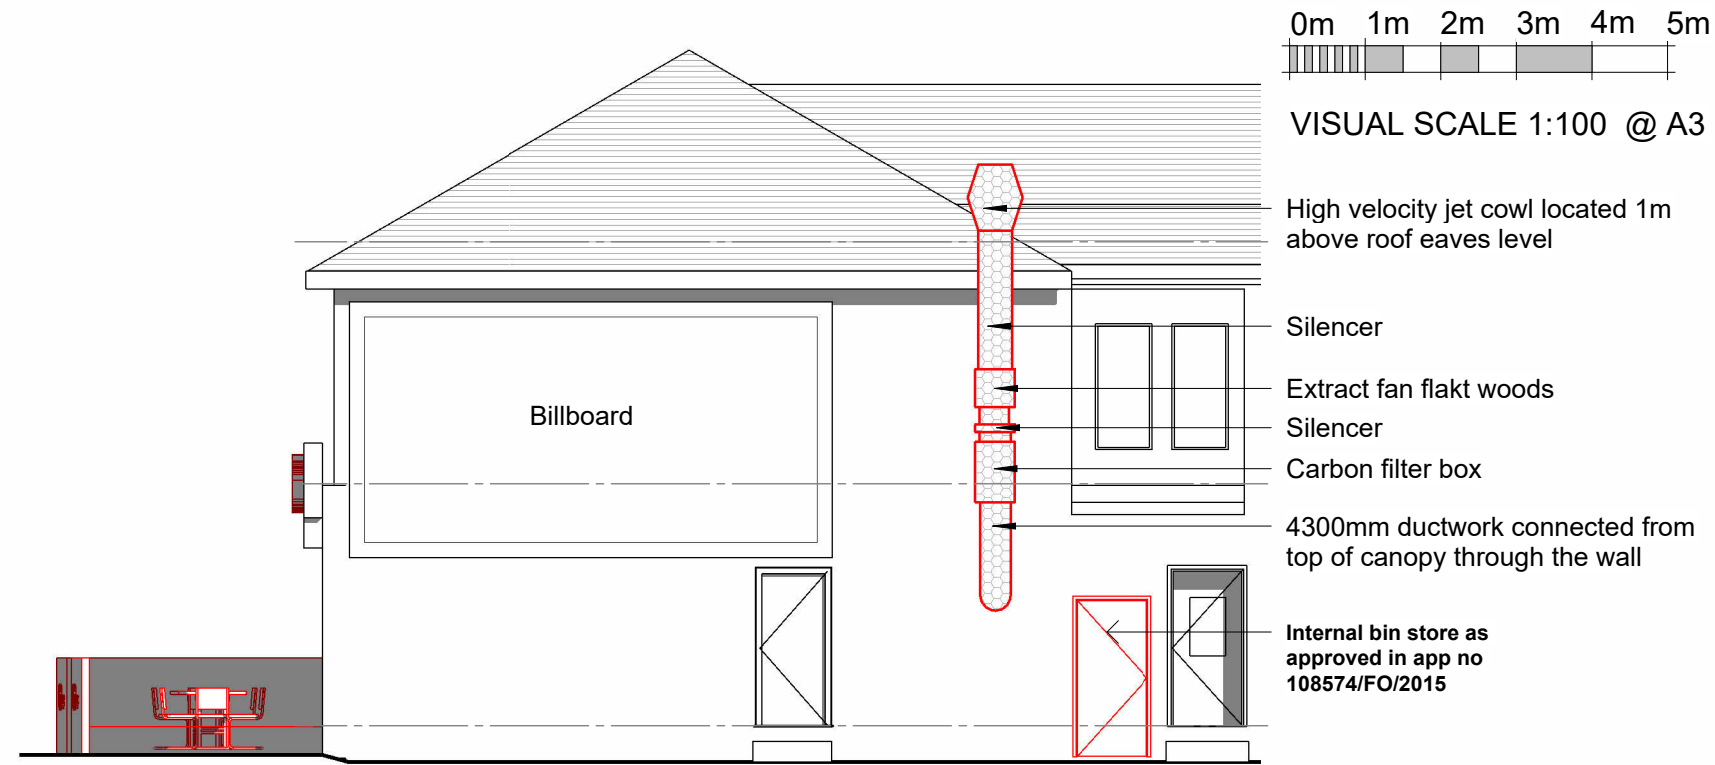

02_P-Elevation
1 : 100

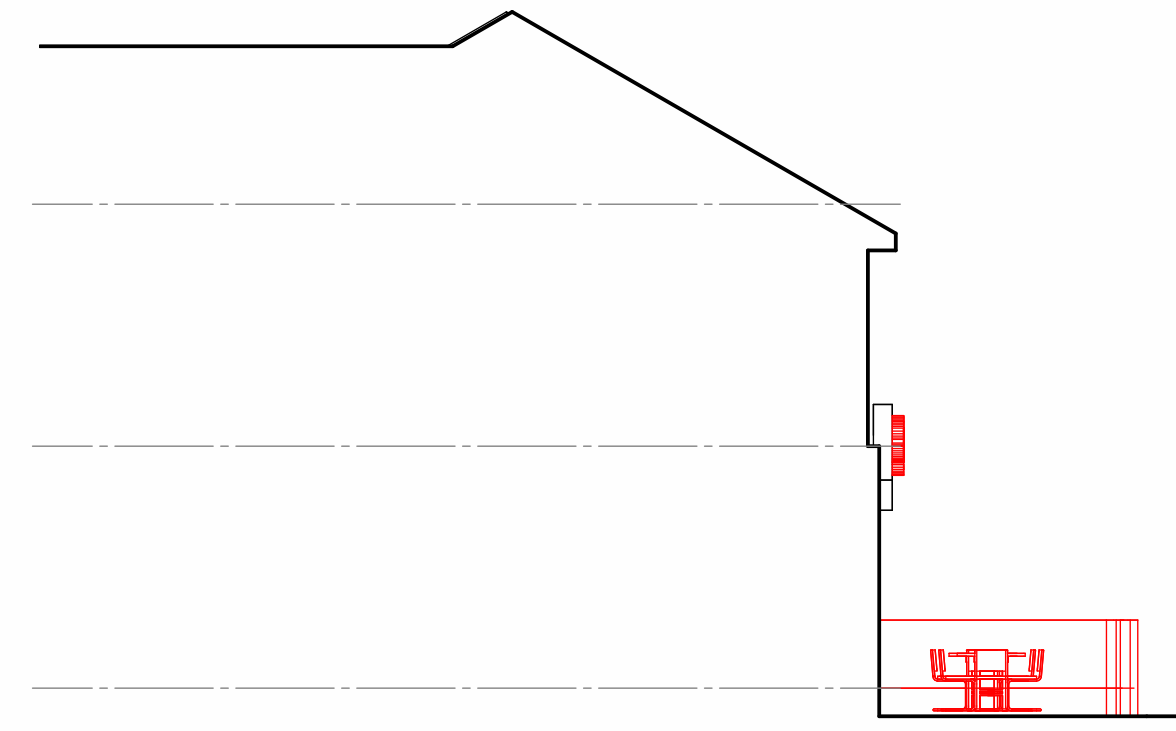

04_P-Elevation
1 : 100

COPYRIGHT © ALL RIGHTS RESERVED BY VIKAS ALYAS LTD. DO NOT SCALE FROM DRAWING. DRAWING INDICATES DESIGN INTENT ONLY. REPORT ANY DISCREPANCIES TO CLIENT / VA LTD. NOT TO BE USED FOR CONSTRUCTION UNLESS STATED SO. TO BE READ IN CONJUNCTION WITH OTHER DRAWINGS OR SPECIFICATION WHERE PROVIDED.

ARCHITEK
BUILDING DESIGN CONSULTANCY

0161 511 8479

vikas@architek.uk
916 Stockport Road, Levenshulme, Manchester, M19 3AB

No.	Description	Date
P1	Issue to Planning	05.06.2023

PROJECT		ADDRESS		CLIENT		
Canopy extraction flue duct to side elevation and outdoor seating area		365 Barlow Moor Rd, Chorlton Manchester M21 7FZ		Mr M Ilyas Chaudhury		
Manchester City Council	PURPOSE OF ISSUE	SHEET	Proposed Elevations	Date	Project number	Scale (@ A3)
	10.01.2023			M21	1 : 100	
	Drawn by			DRAWING NUMBER		REV
	Planning			VA	A105	P1
				Checked by		
				VA		