


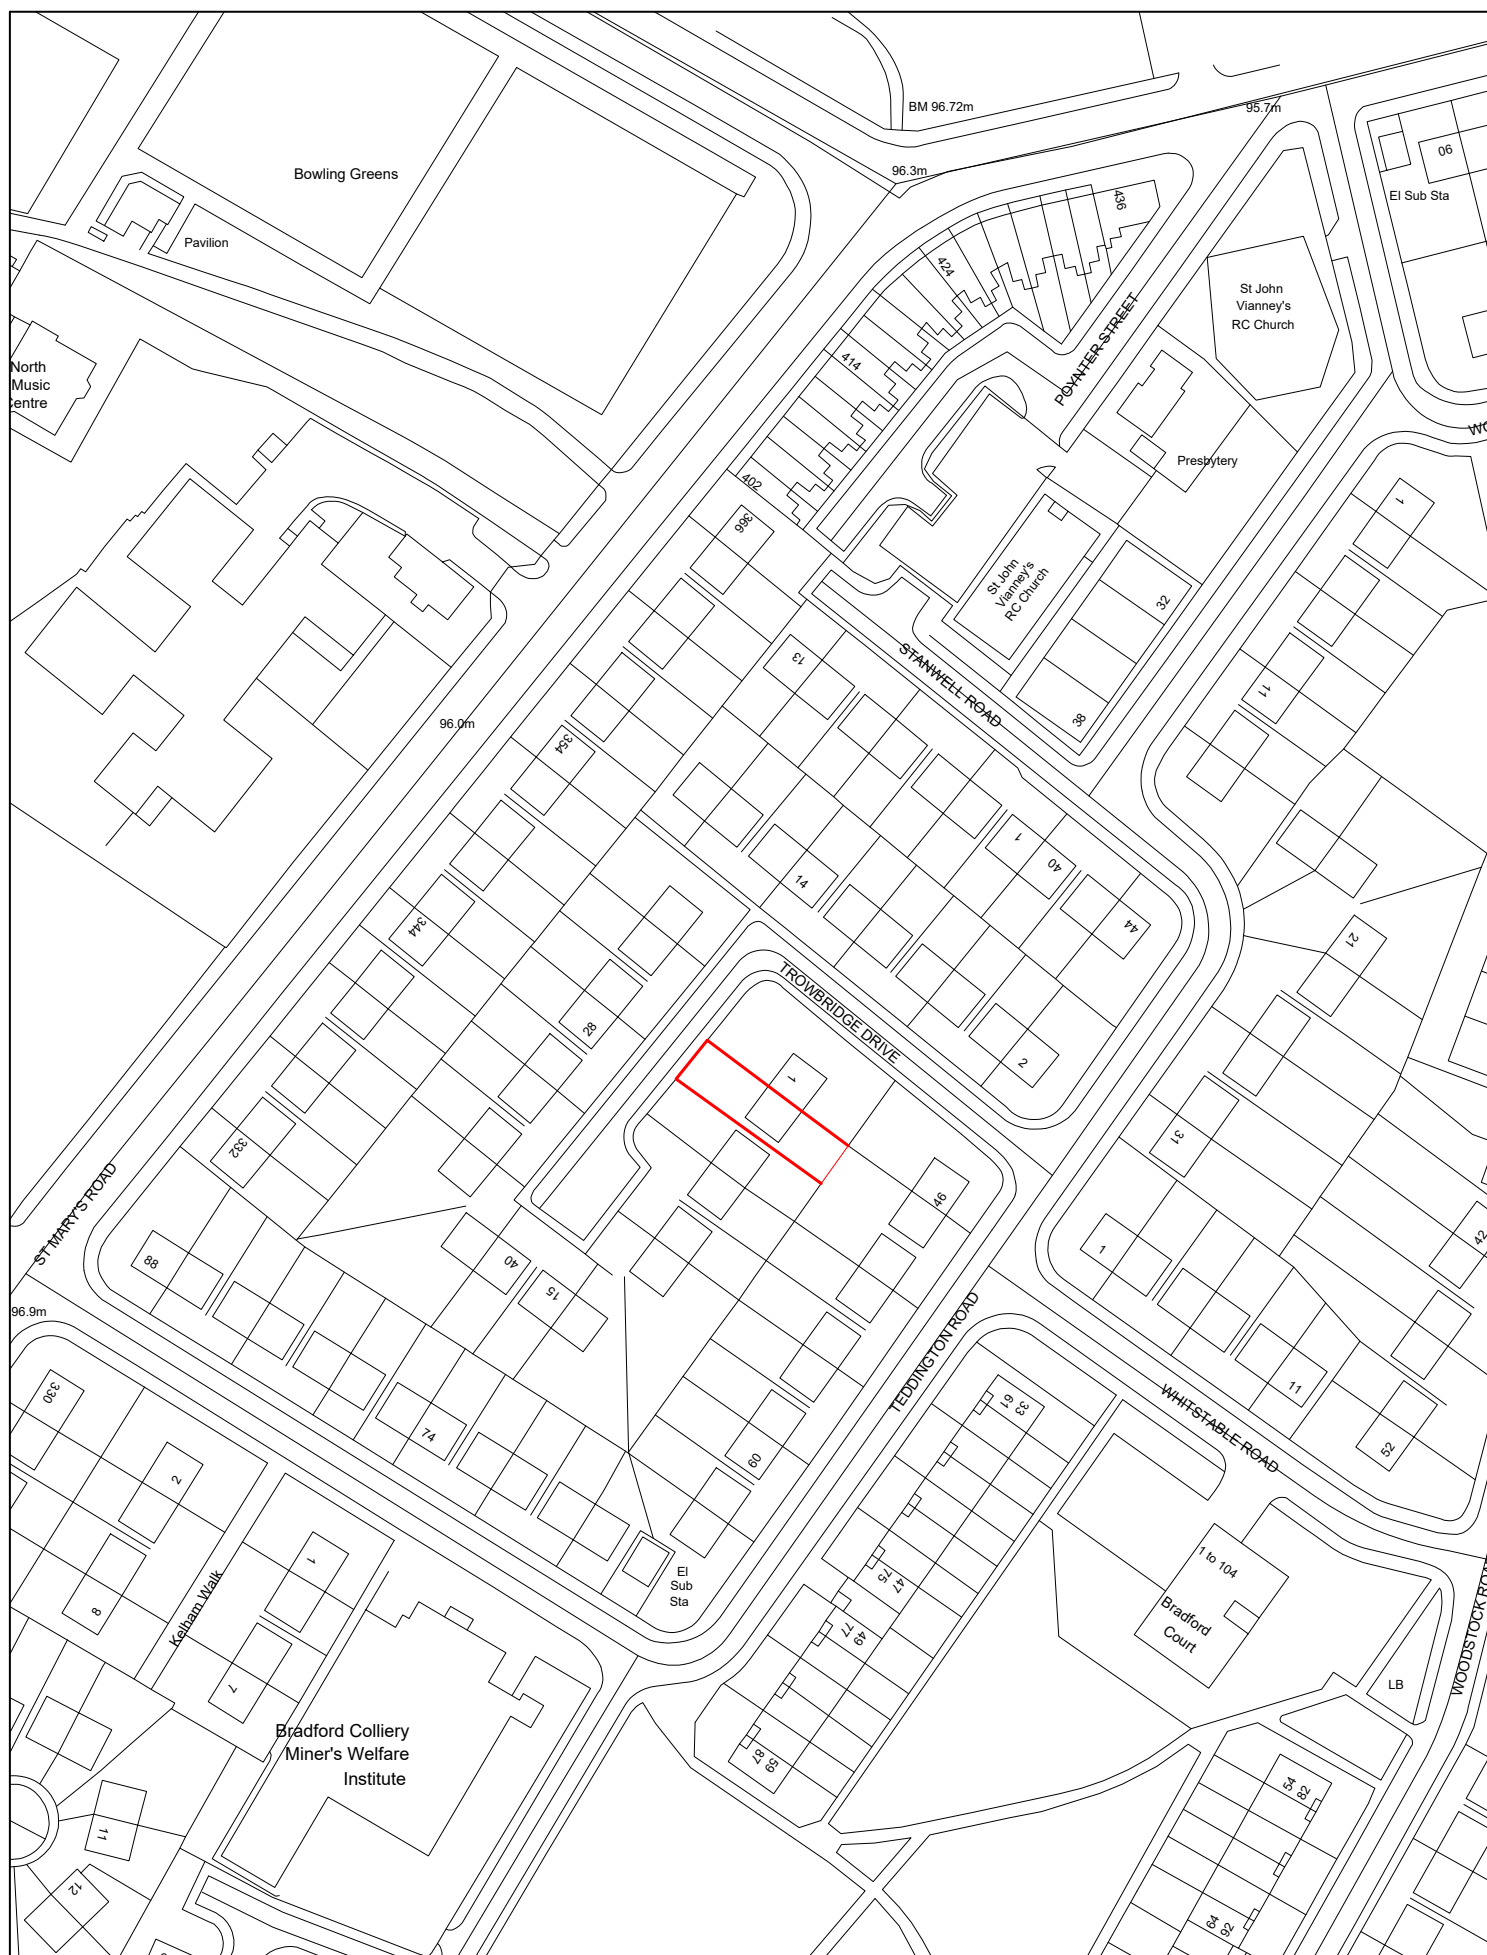

Address: 3 Trowbridge Drive
Manchester
M40 0DL



Comments

Scale: 1:1250 Date: Feb 2022