

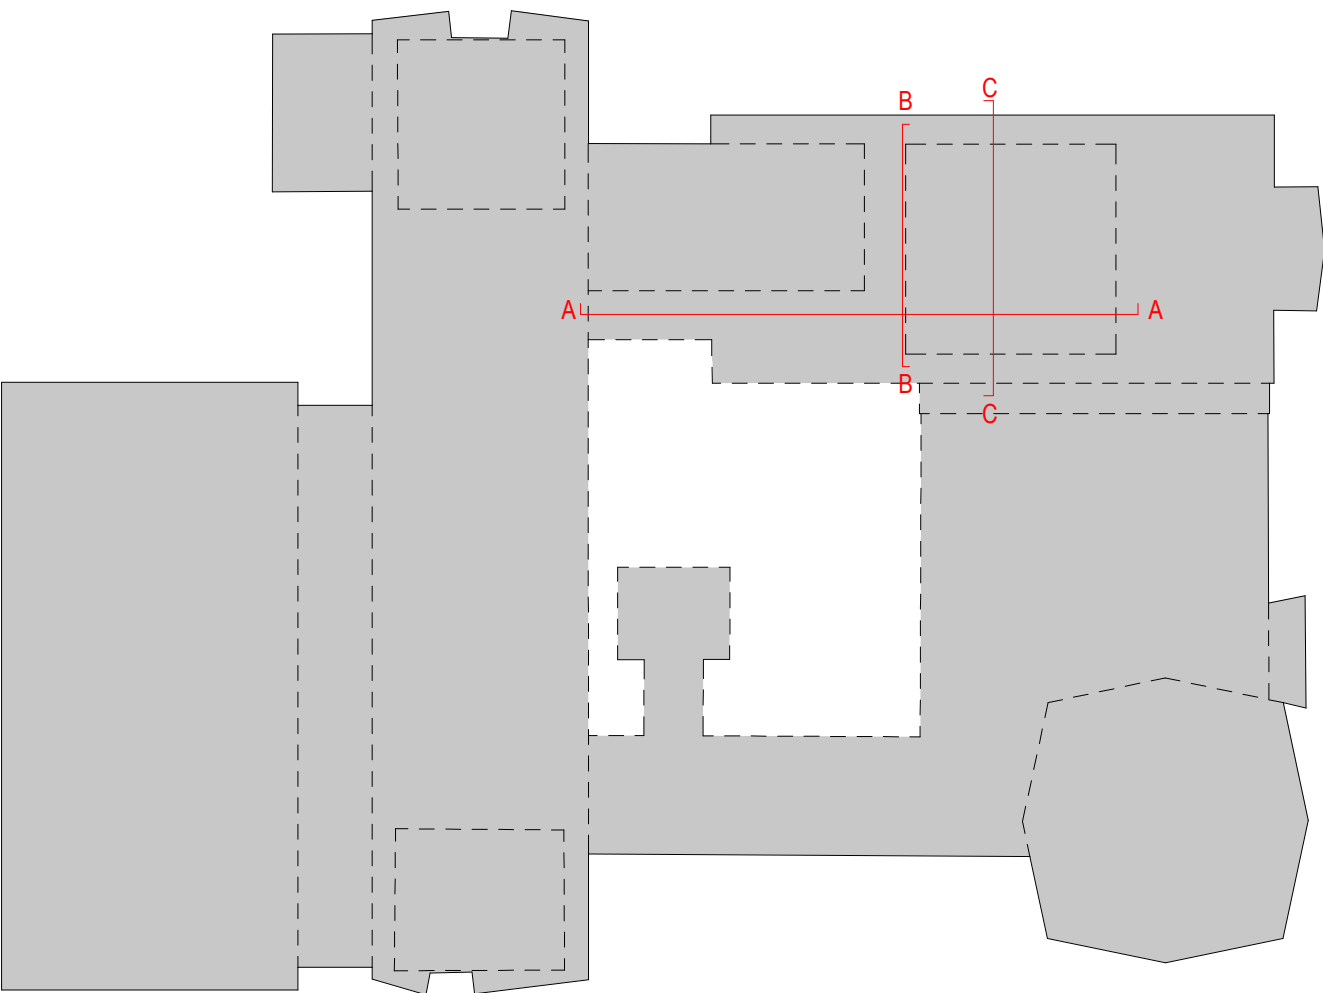


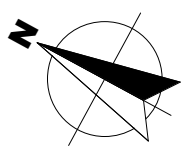


Key Plan

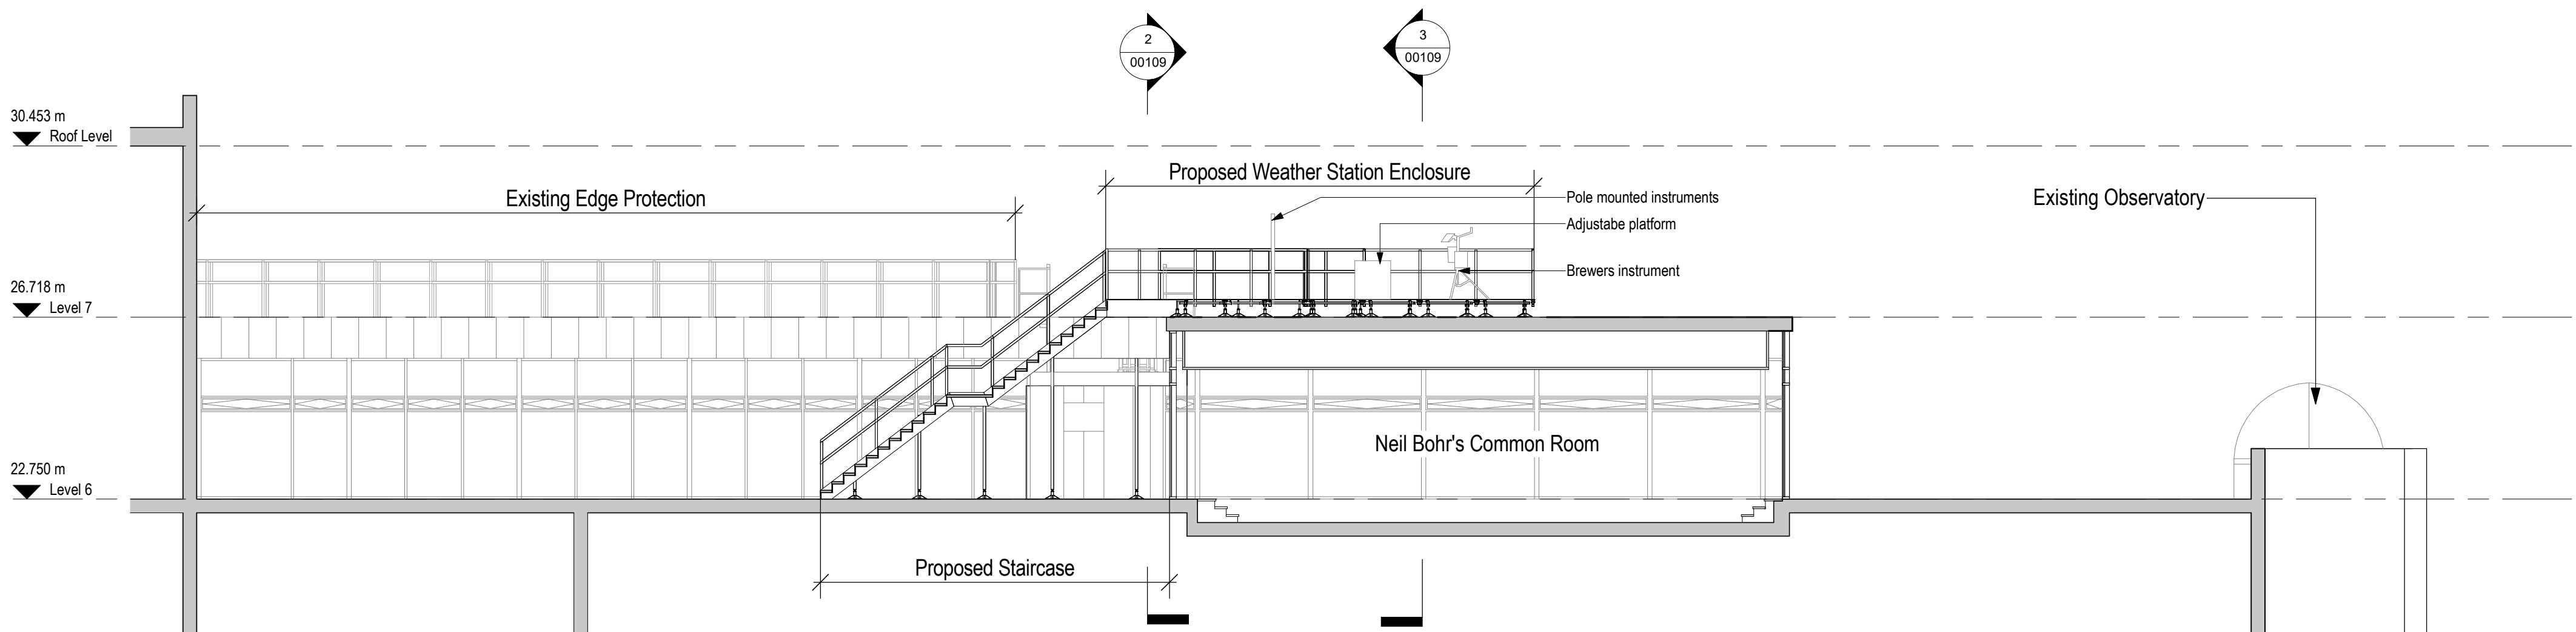

Section AA


1 : 100 @ A1

Section through proposed staircase and common room roof area.

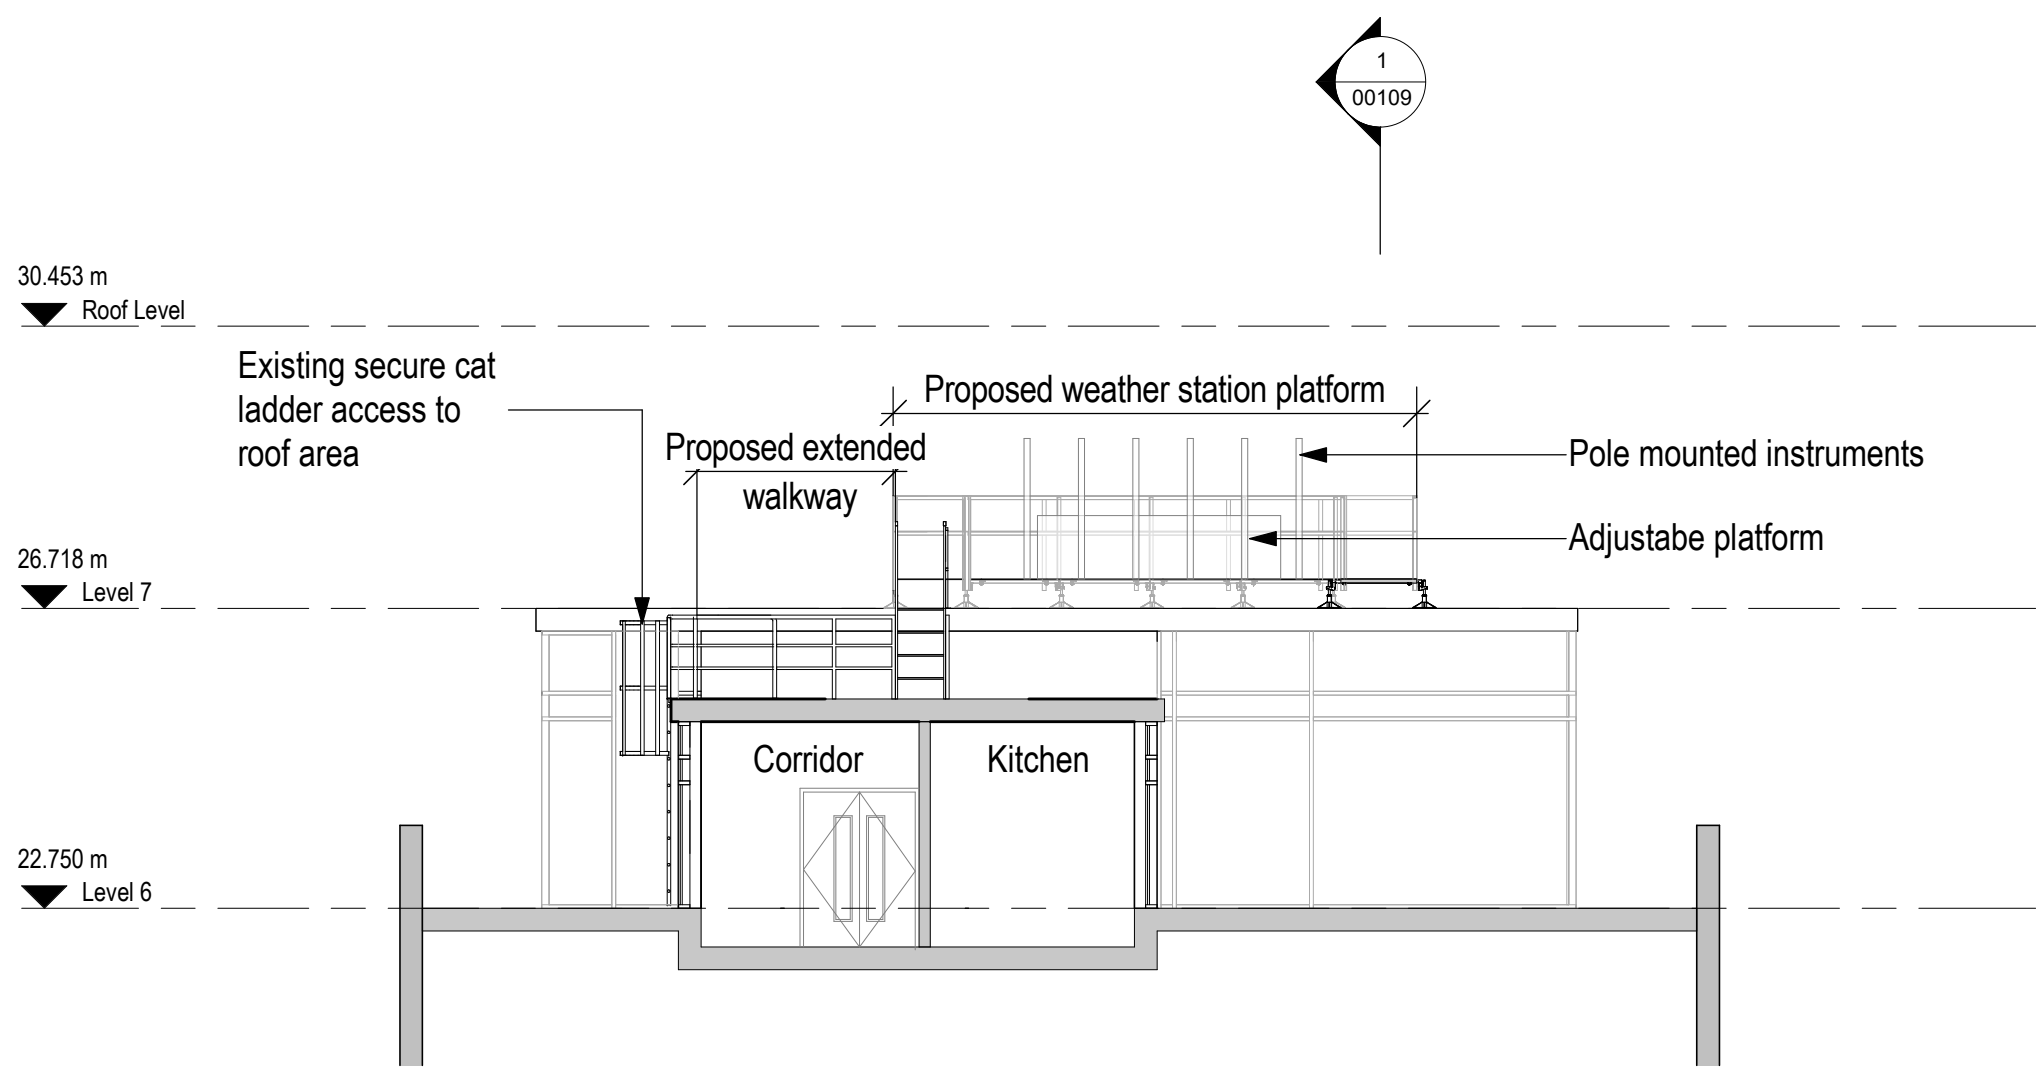

Section BB

1 : 100 @ A1

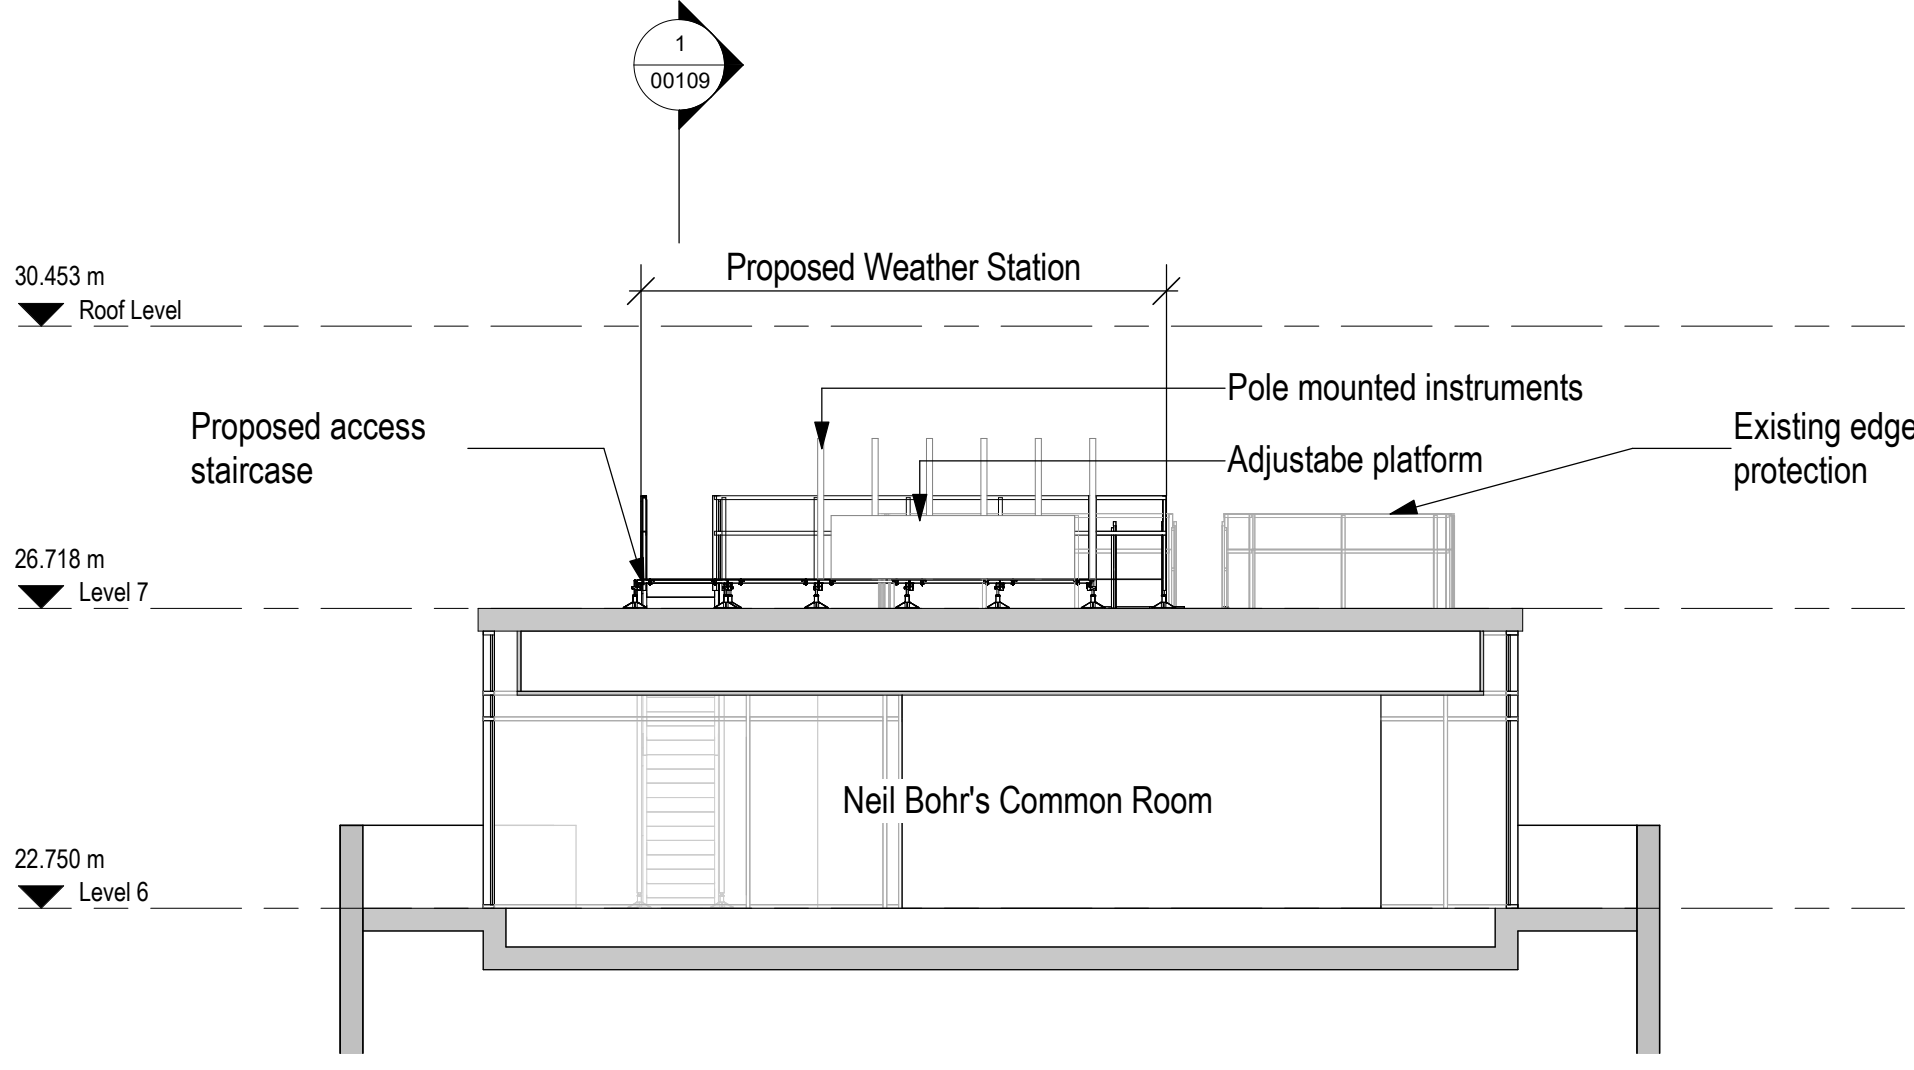

Section CC

1 : 100 @ A1

P1	Issued for Planning	07.07.2023	SA	GW
PLANNING				
Revision	Description	Date	Drawn	Checked

Halliday Meecham Architects Limited

111 Piccadilly Manchester M1 2HY
+44 (0)161 661 5566

4 Devonshire Street London W1W 5DT
+44 (0)203 440 5175

hma@hallidaymeecham.com
www.hallidaymeecham.com



Client:	University of Manchester					
Project:	Schuster Weather Station					
Phase/ Location:	Schuster Building, Brunswick Street, Manchester, M13 9PL					
Drawing:	Proposed Sections					
Scale @ A1	Scale @ A3	Date:	Drawn:	Checked:	Job No.	Drawing No.
1:100	1:200	07.07.2023	SA	GW	5654	00209
Drawing Ref.						Revision
5654-HMA-SB-ZZ-DR-A-00209						P1