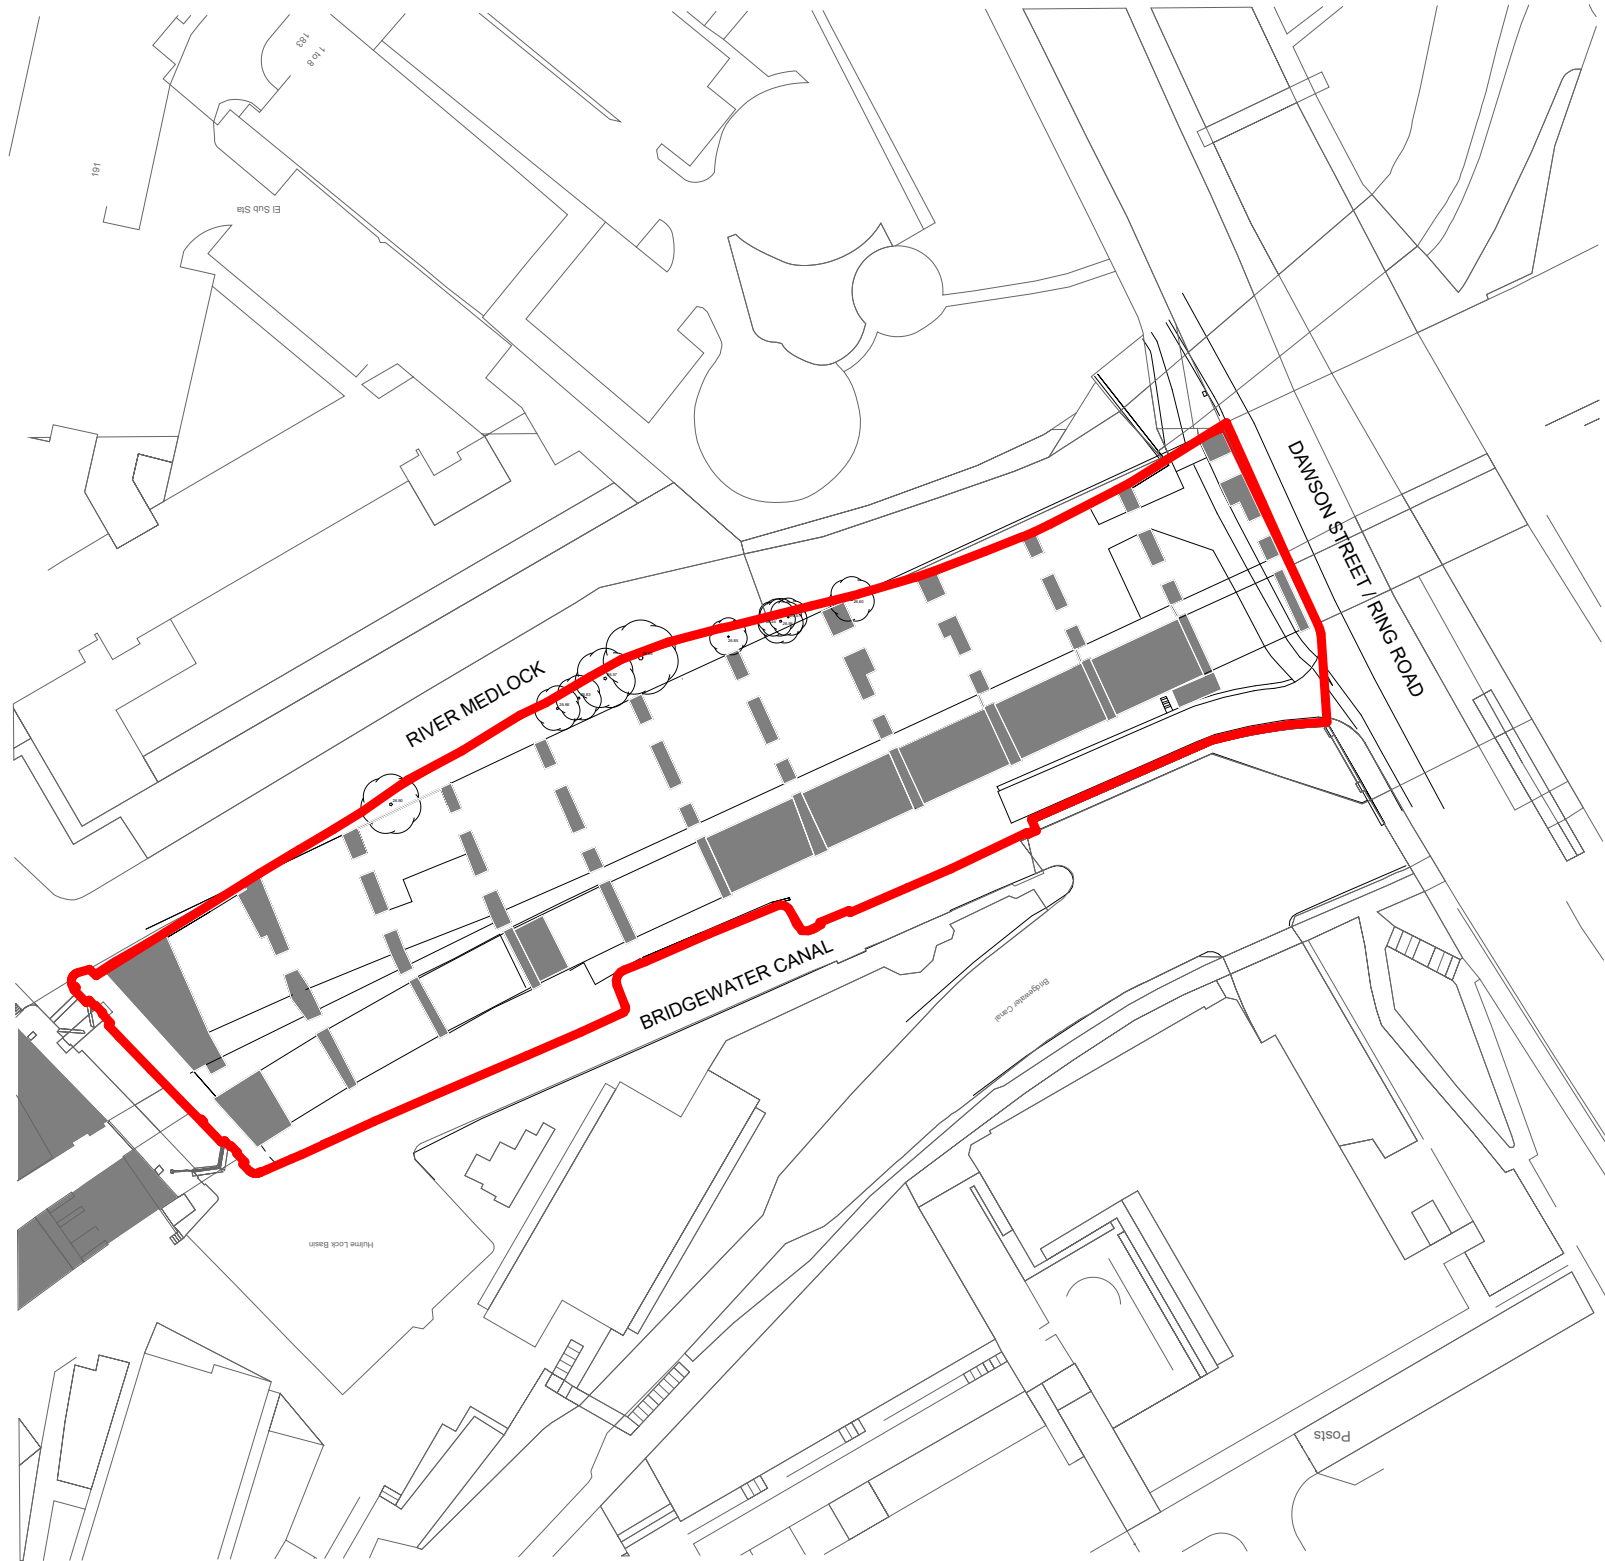


NOTES

- All dimensions and levels are to be checked on site.
- Any discrepancies are to be reported to the architect before any work commences
- This drawing shall not be scaled to ascertain any dimensions. Work to figured dimensions only.
- This drawing shall not be reproduced without express written permission from AEW.
- Title overlay drawings and ownership boundaries are produced using all reasonable endeavors. AEW cannot be responsible for the accuracy or scale discrepancy of base plans supplied to them.
- All works are to be undertaken in accordance with Building Regulations and the latest British Standards.
- All proprietary materials and products are to be used strictly in accordance with the manufacturers recommendations.

CDM 2015

Client notified of duties: **Date**
Principal Designer: **Name/Company**

Unless noted below, all known hazards have been highlighted on the drawing:

 DEVELOPMENT BOUNDARY

P01	13/12/22	Initial Drawing Issue	RB	BS
Rev	Date	Description	Drawn by	Checked By

Status	Purpose of Issue
S2	For Information

drawing stage **STAGE 3 / Co-ordination**

client

Embassy Village

project

Embassy Village

drawing title

Location Plan

date 13/12/22 drawn RB
scale @ A3 1 : 1000 checked BS

Rev **P01**

Dwg No **13095-AEW-SI-00-DR-A-1000**

aew architects
0161 214 4370
www.aewarchitects.com

