


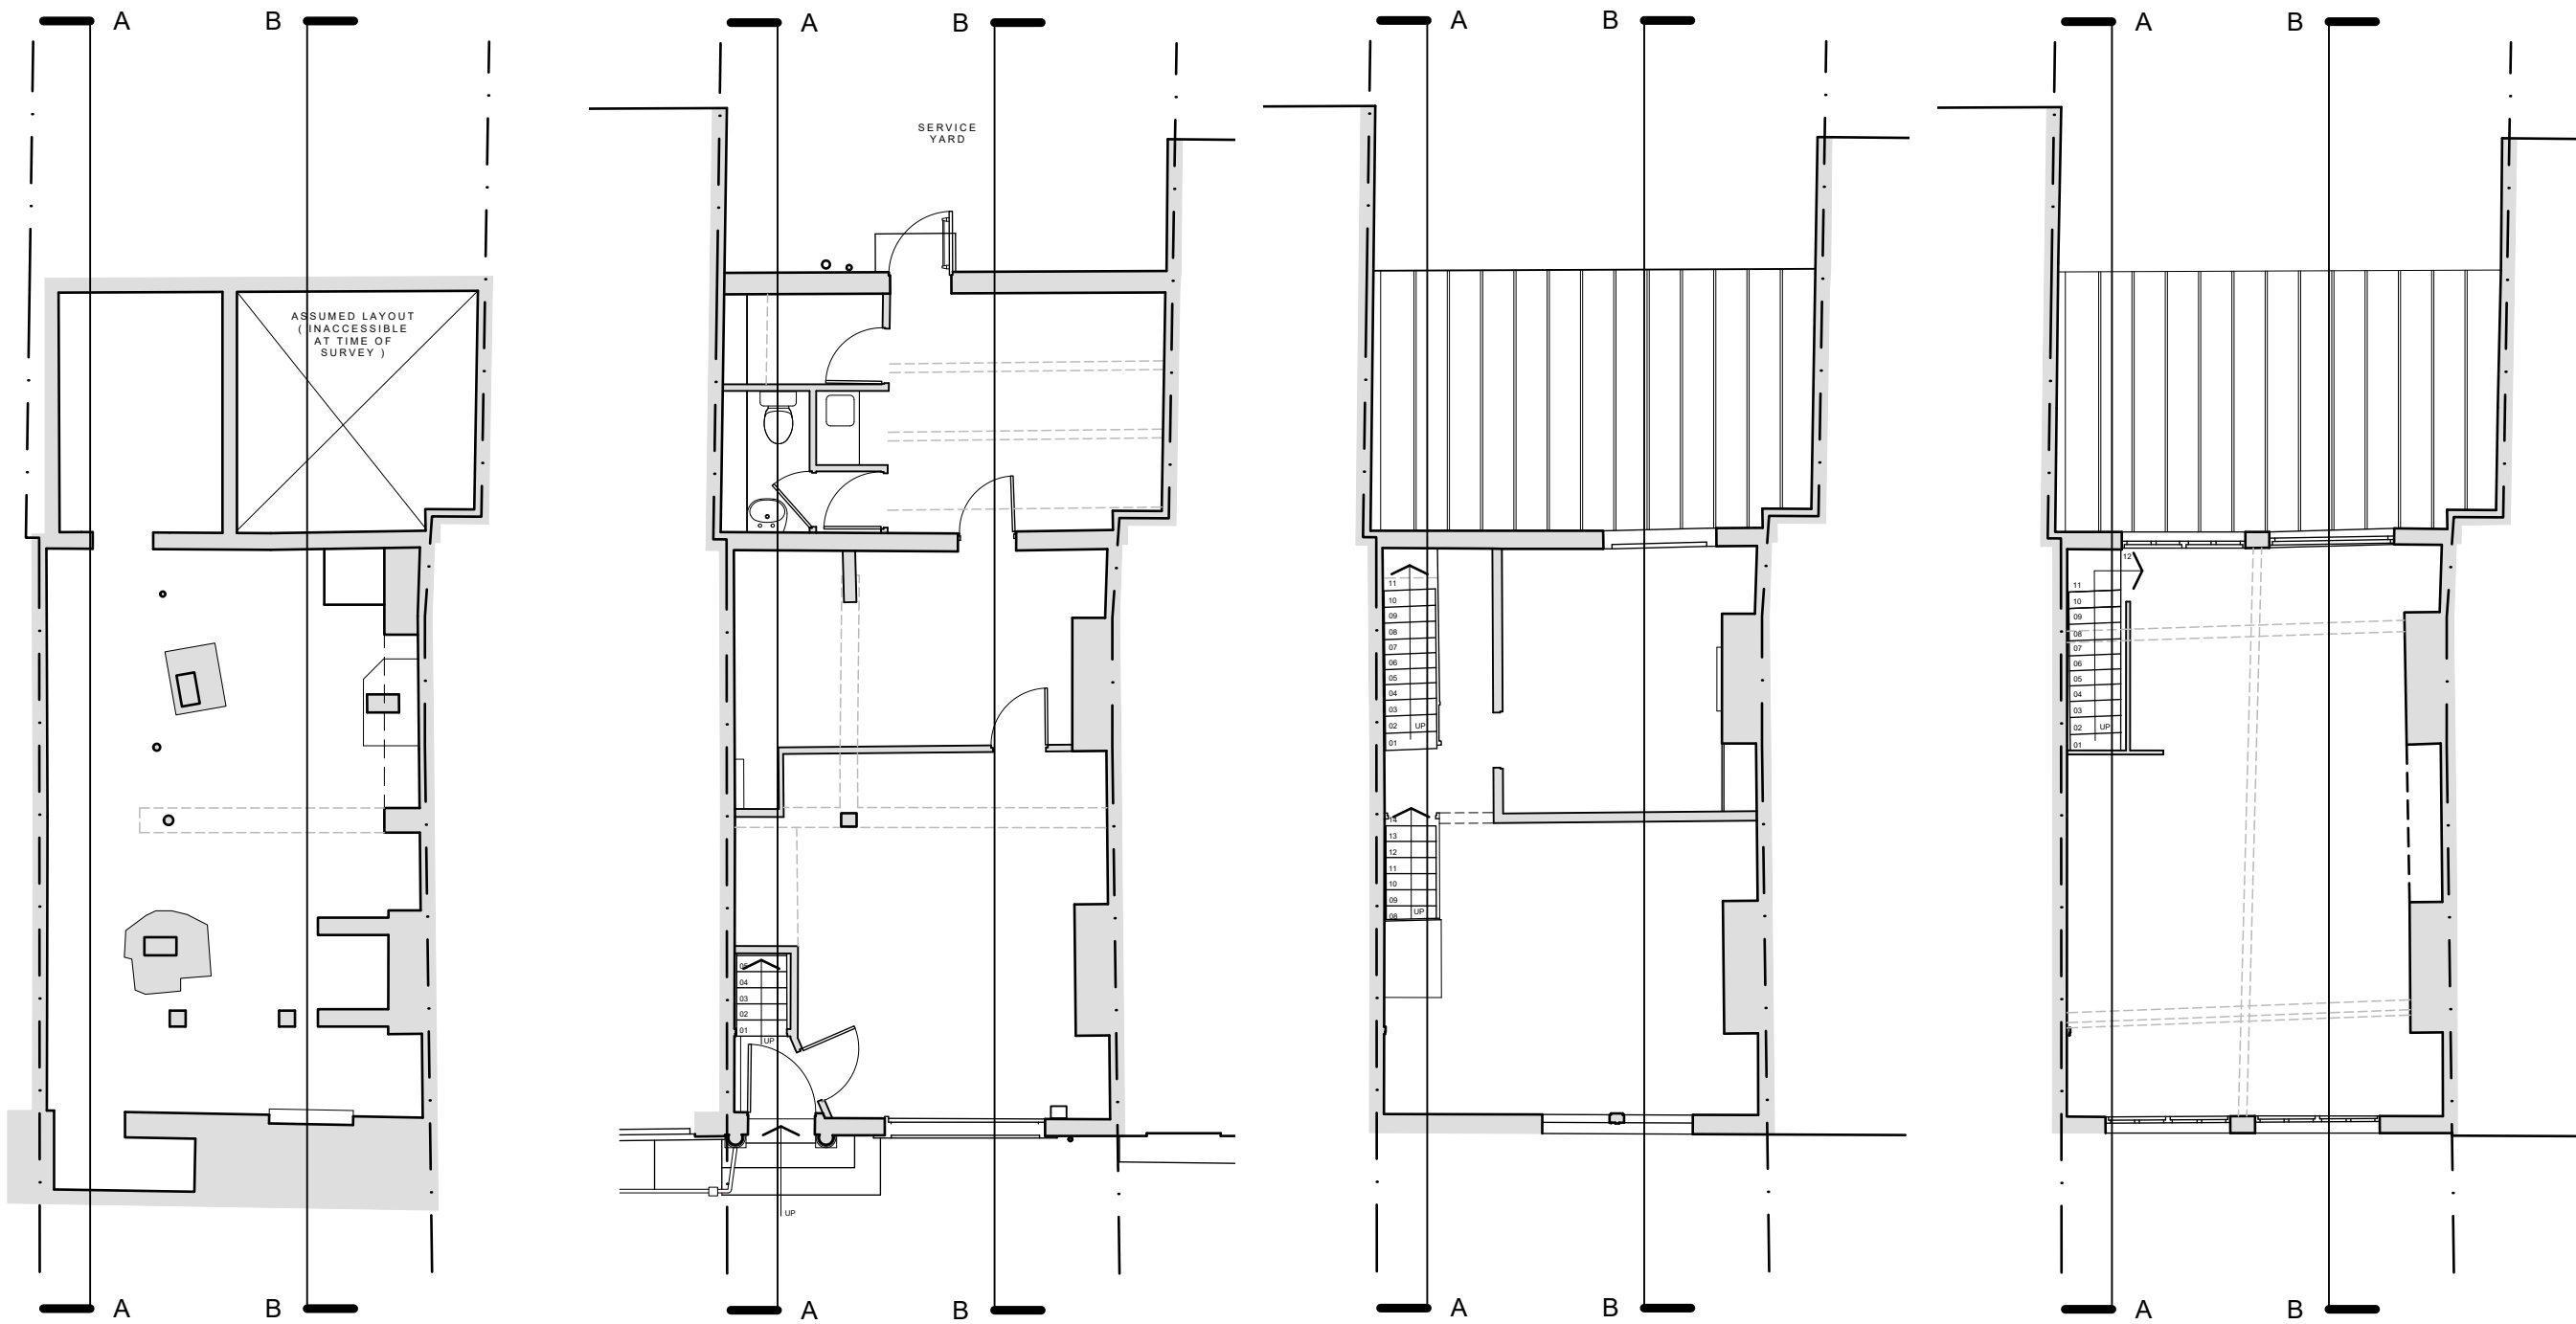



01 EXISTING LEVEL -01
REFERENCE PLAN
1:100

02 EXISTING LEVEL 00
REFERENCE PLAN
1:100

03 EXISTING LEVEL 01
REFERENCE PLAN
1:100

04 EXISTING LEVEL 02
REFERENCE PLAN
1:100


07 EXISTING DADO
SECTION PROFILE
1:5

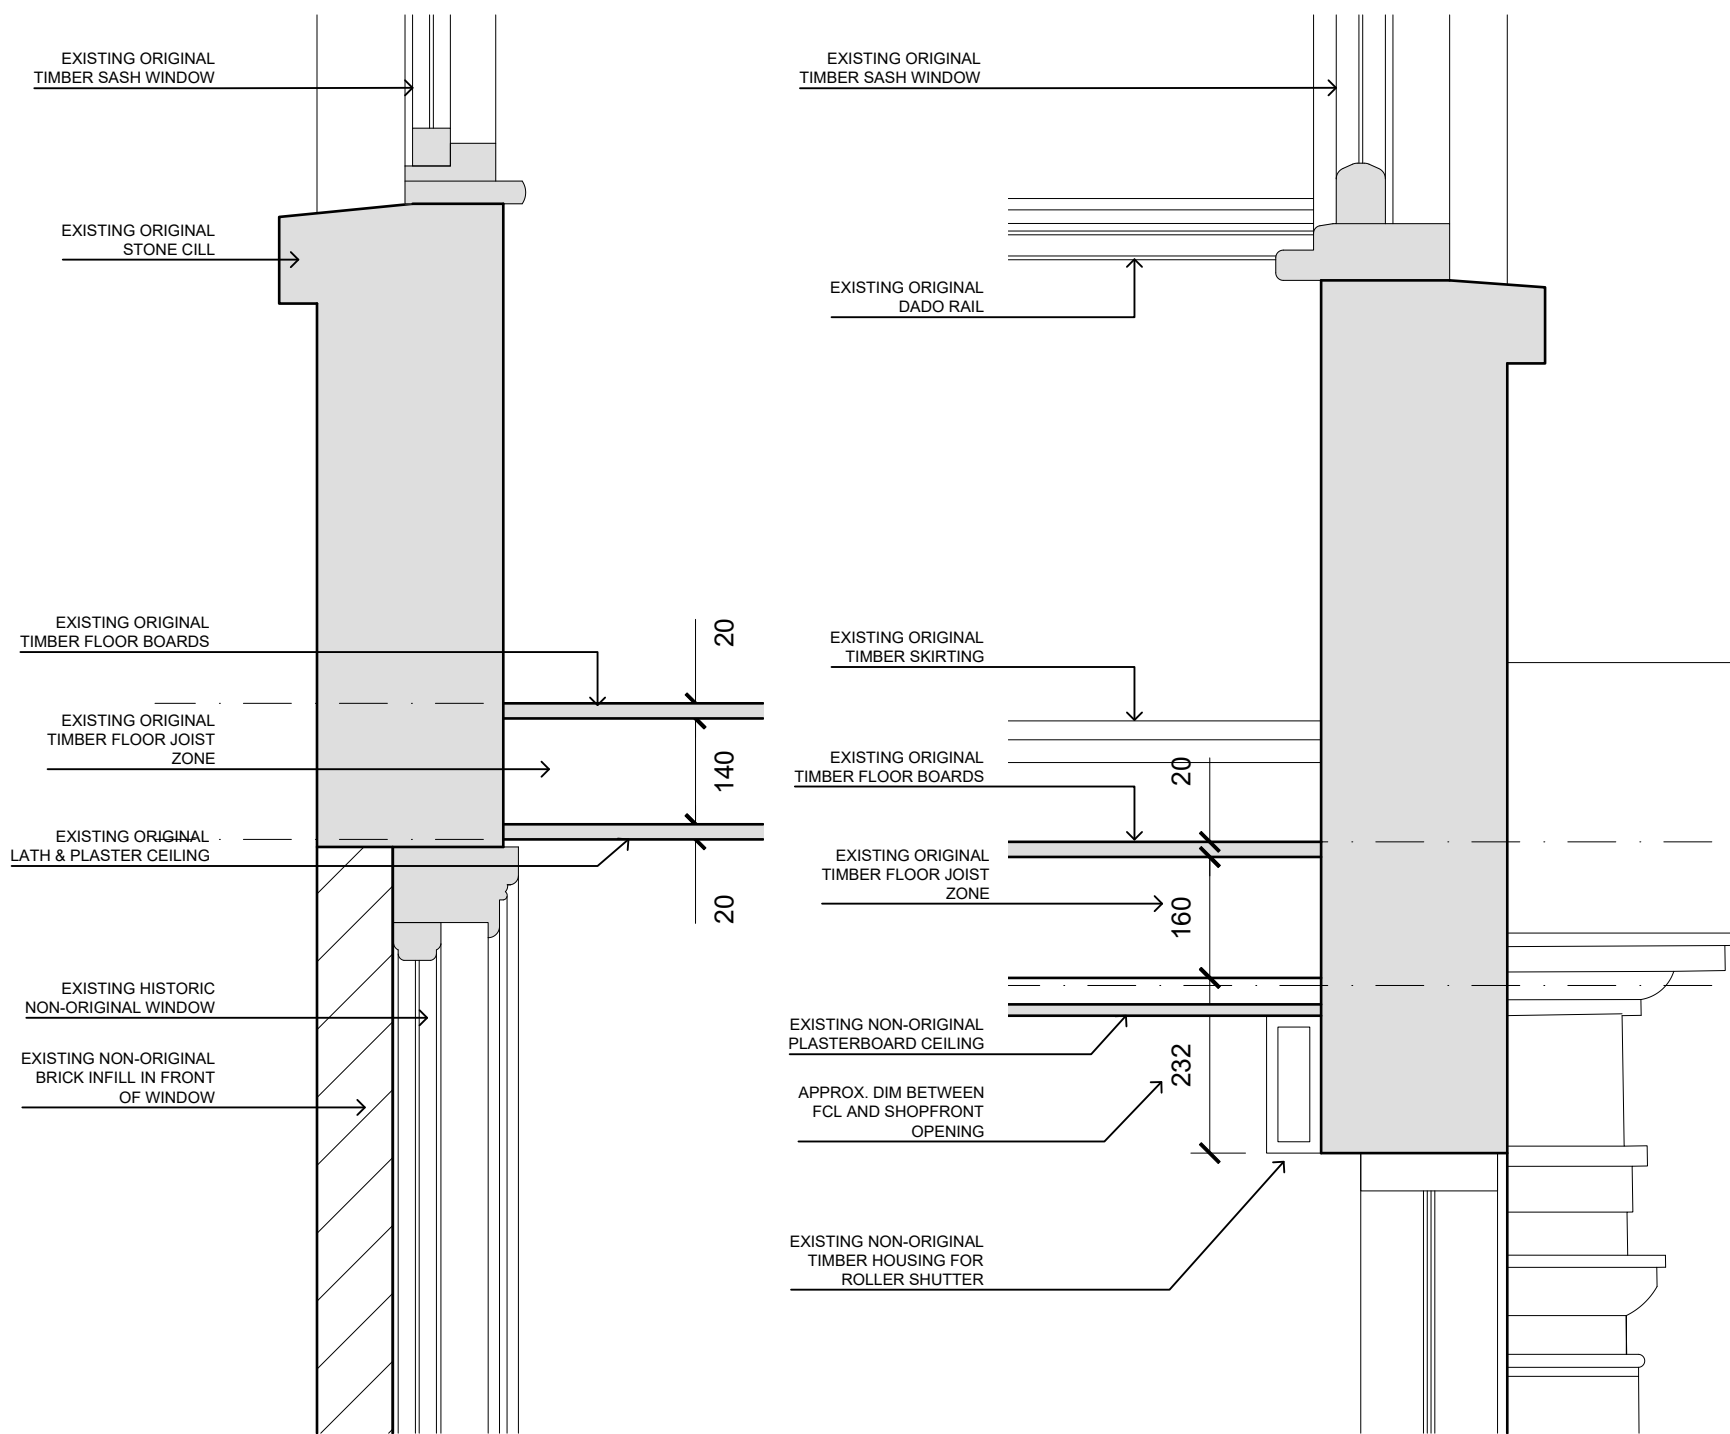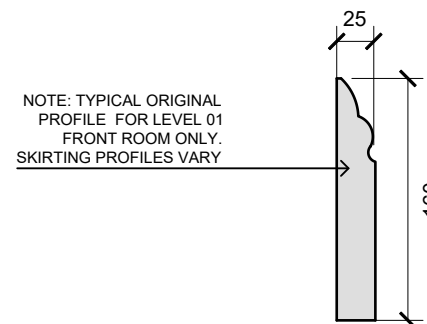


09 EXISTING REAR
WINDOWS SECTION
1:10

10 EXISTING FRONT
WINDOW/SHOPFRONT SECTION
1:10

08 EXISTING SKIRTING
SECTION PROFILE
1:5

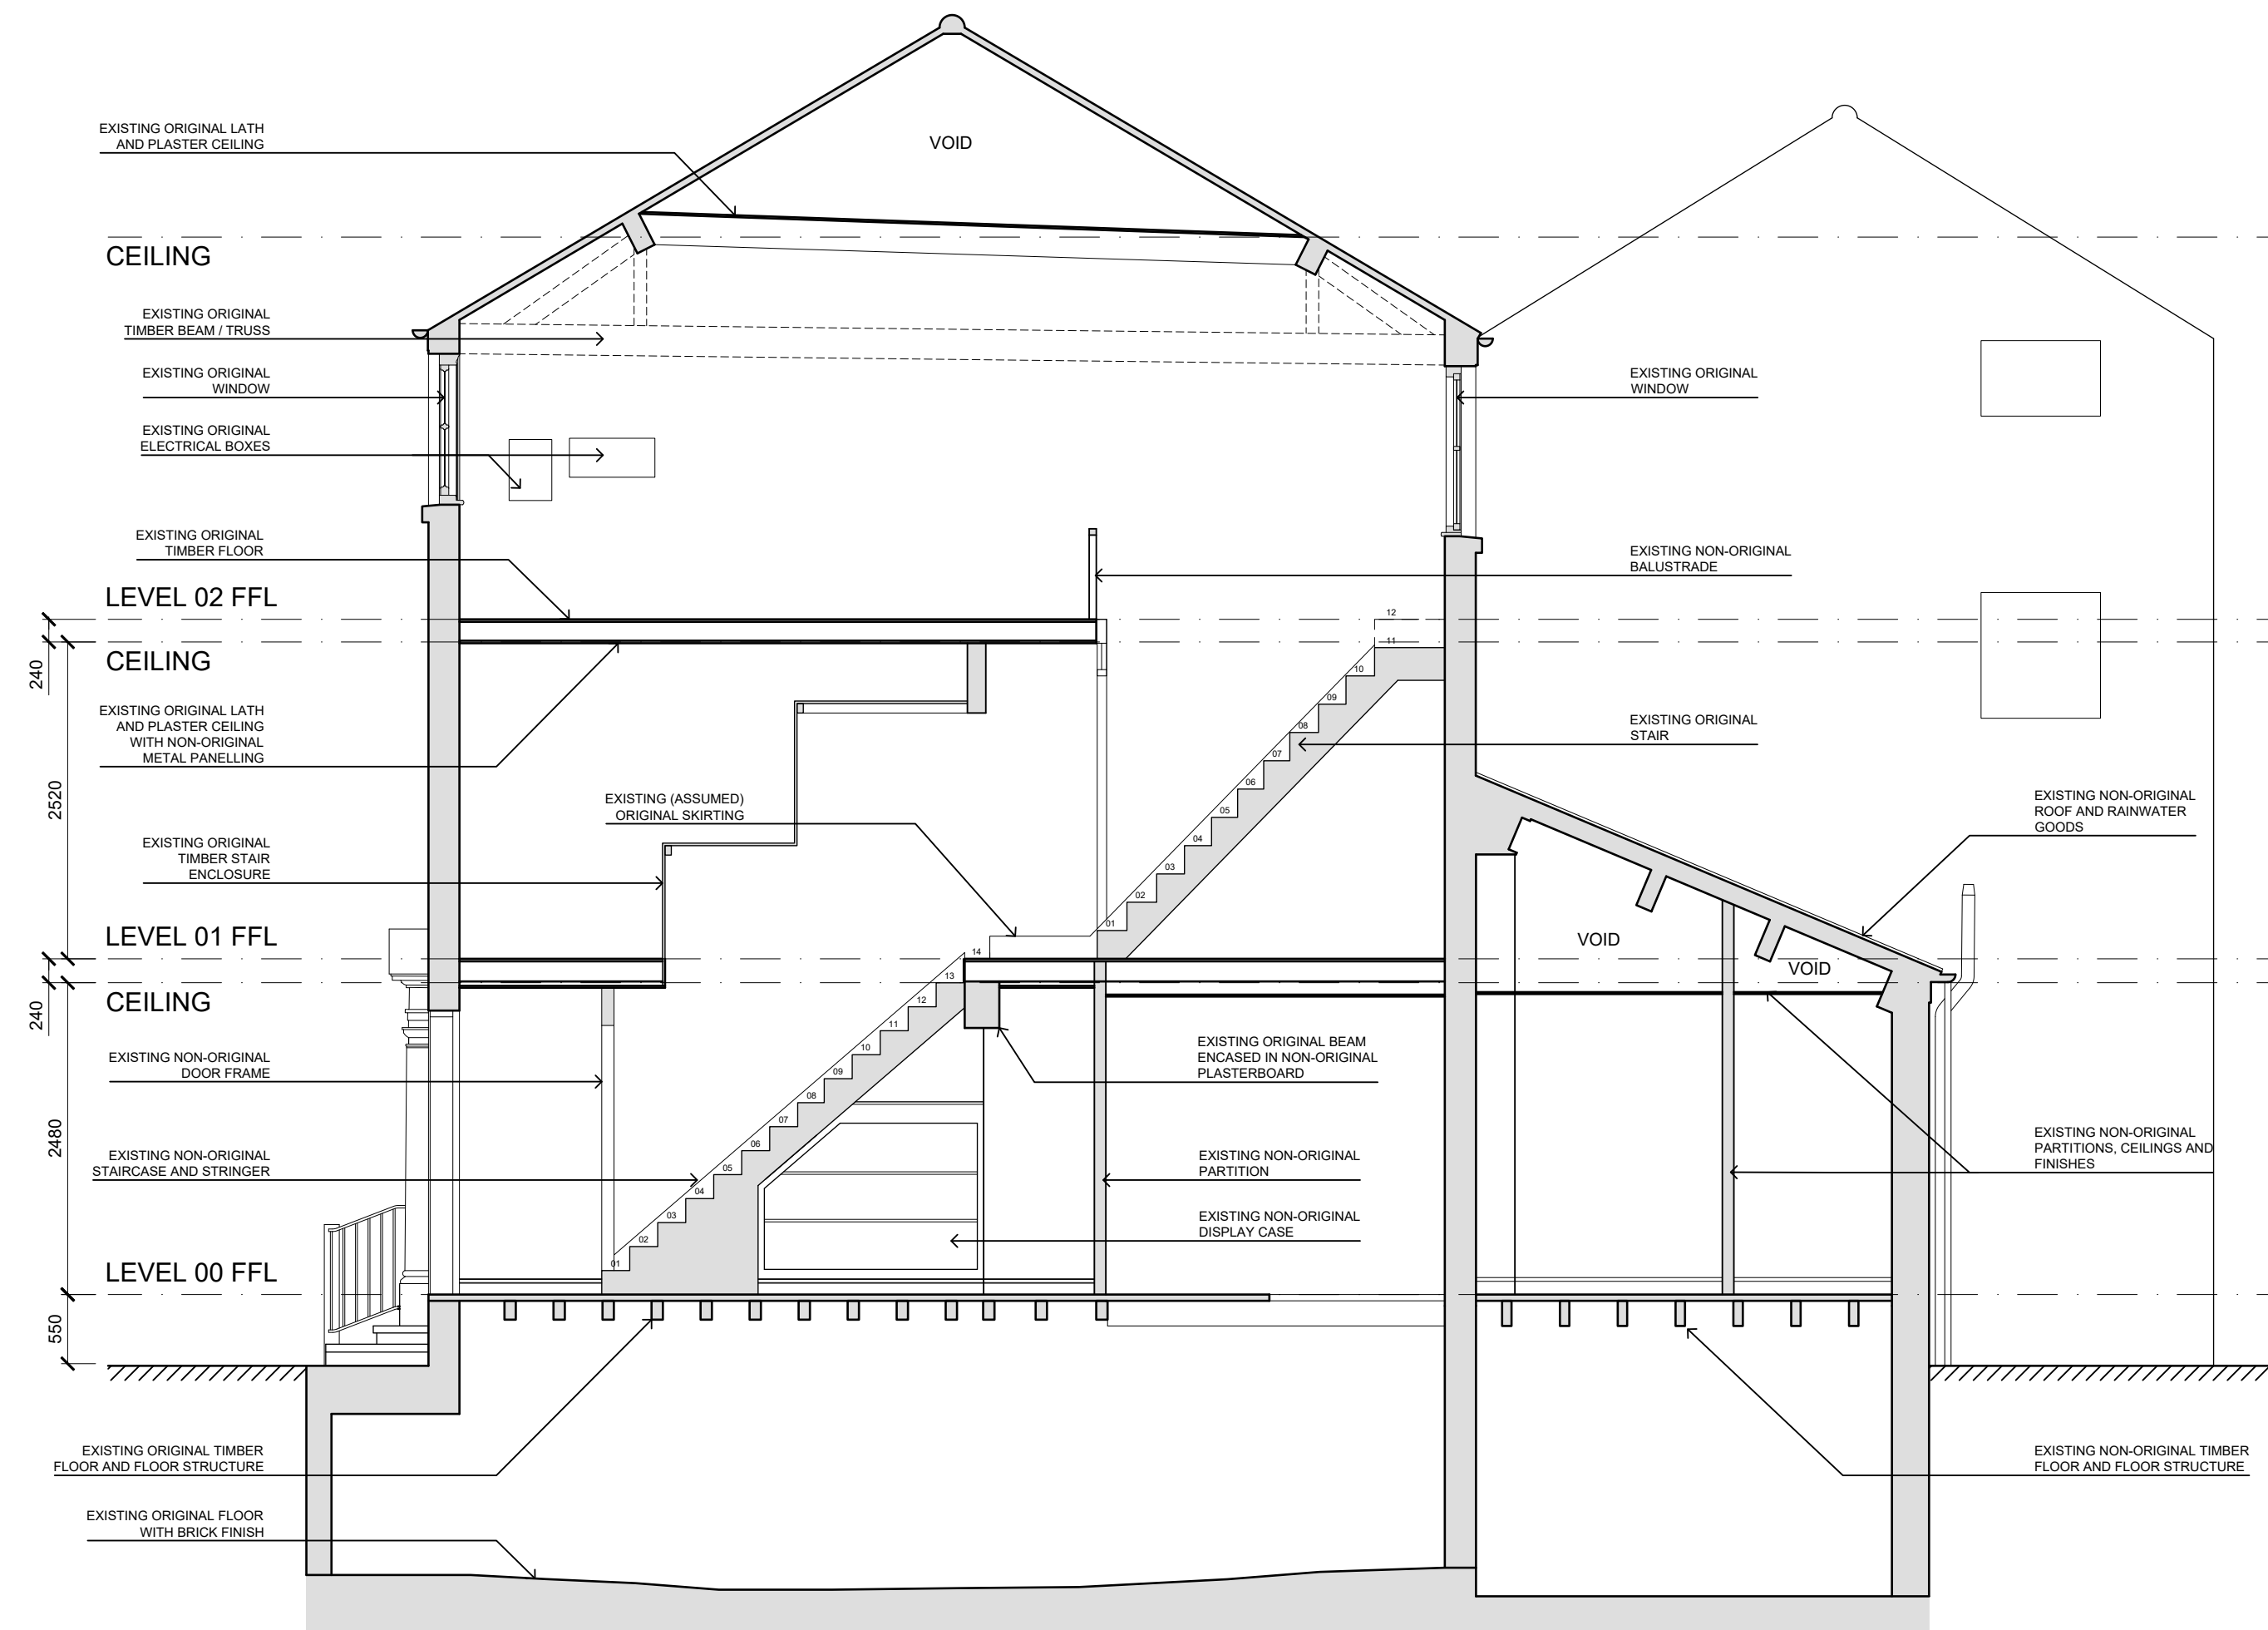

05 EXISTING BUILDING SECTION A-A
1:50

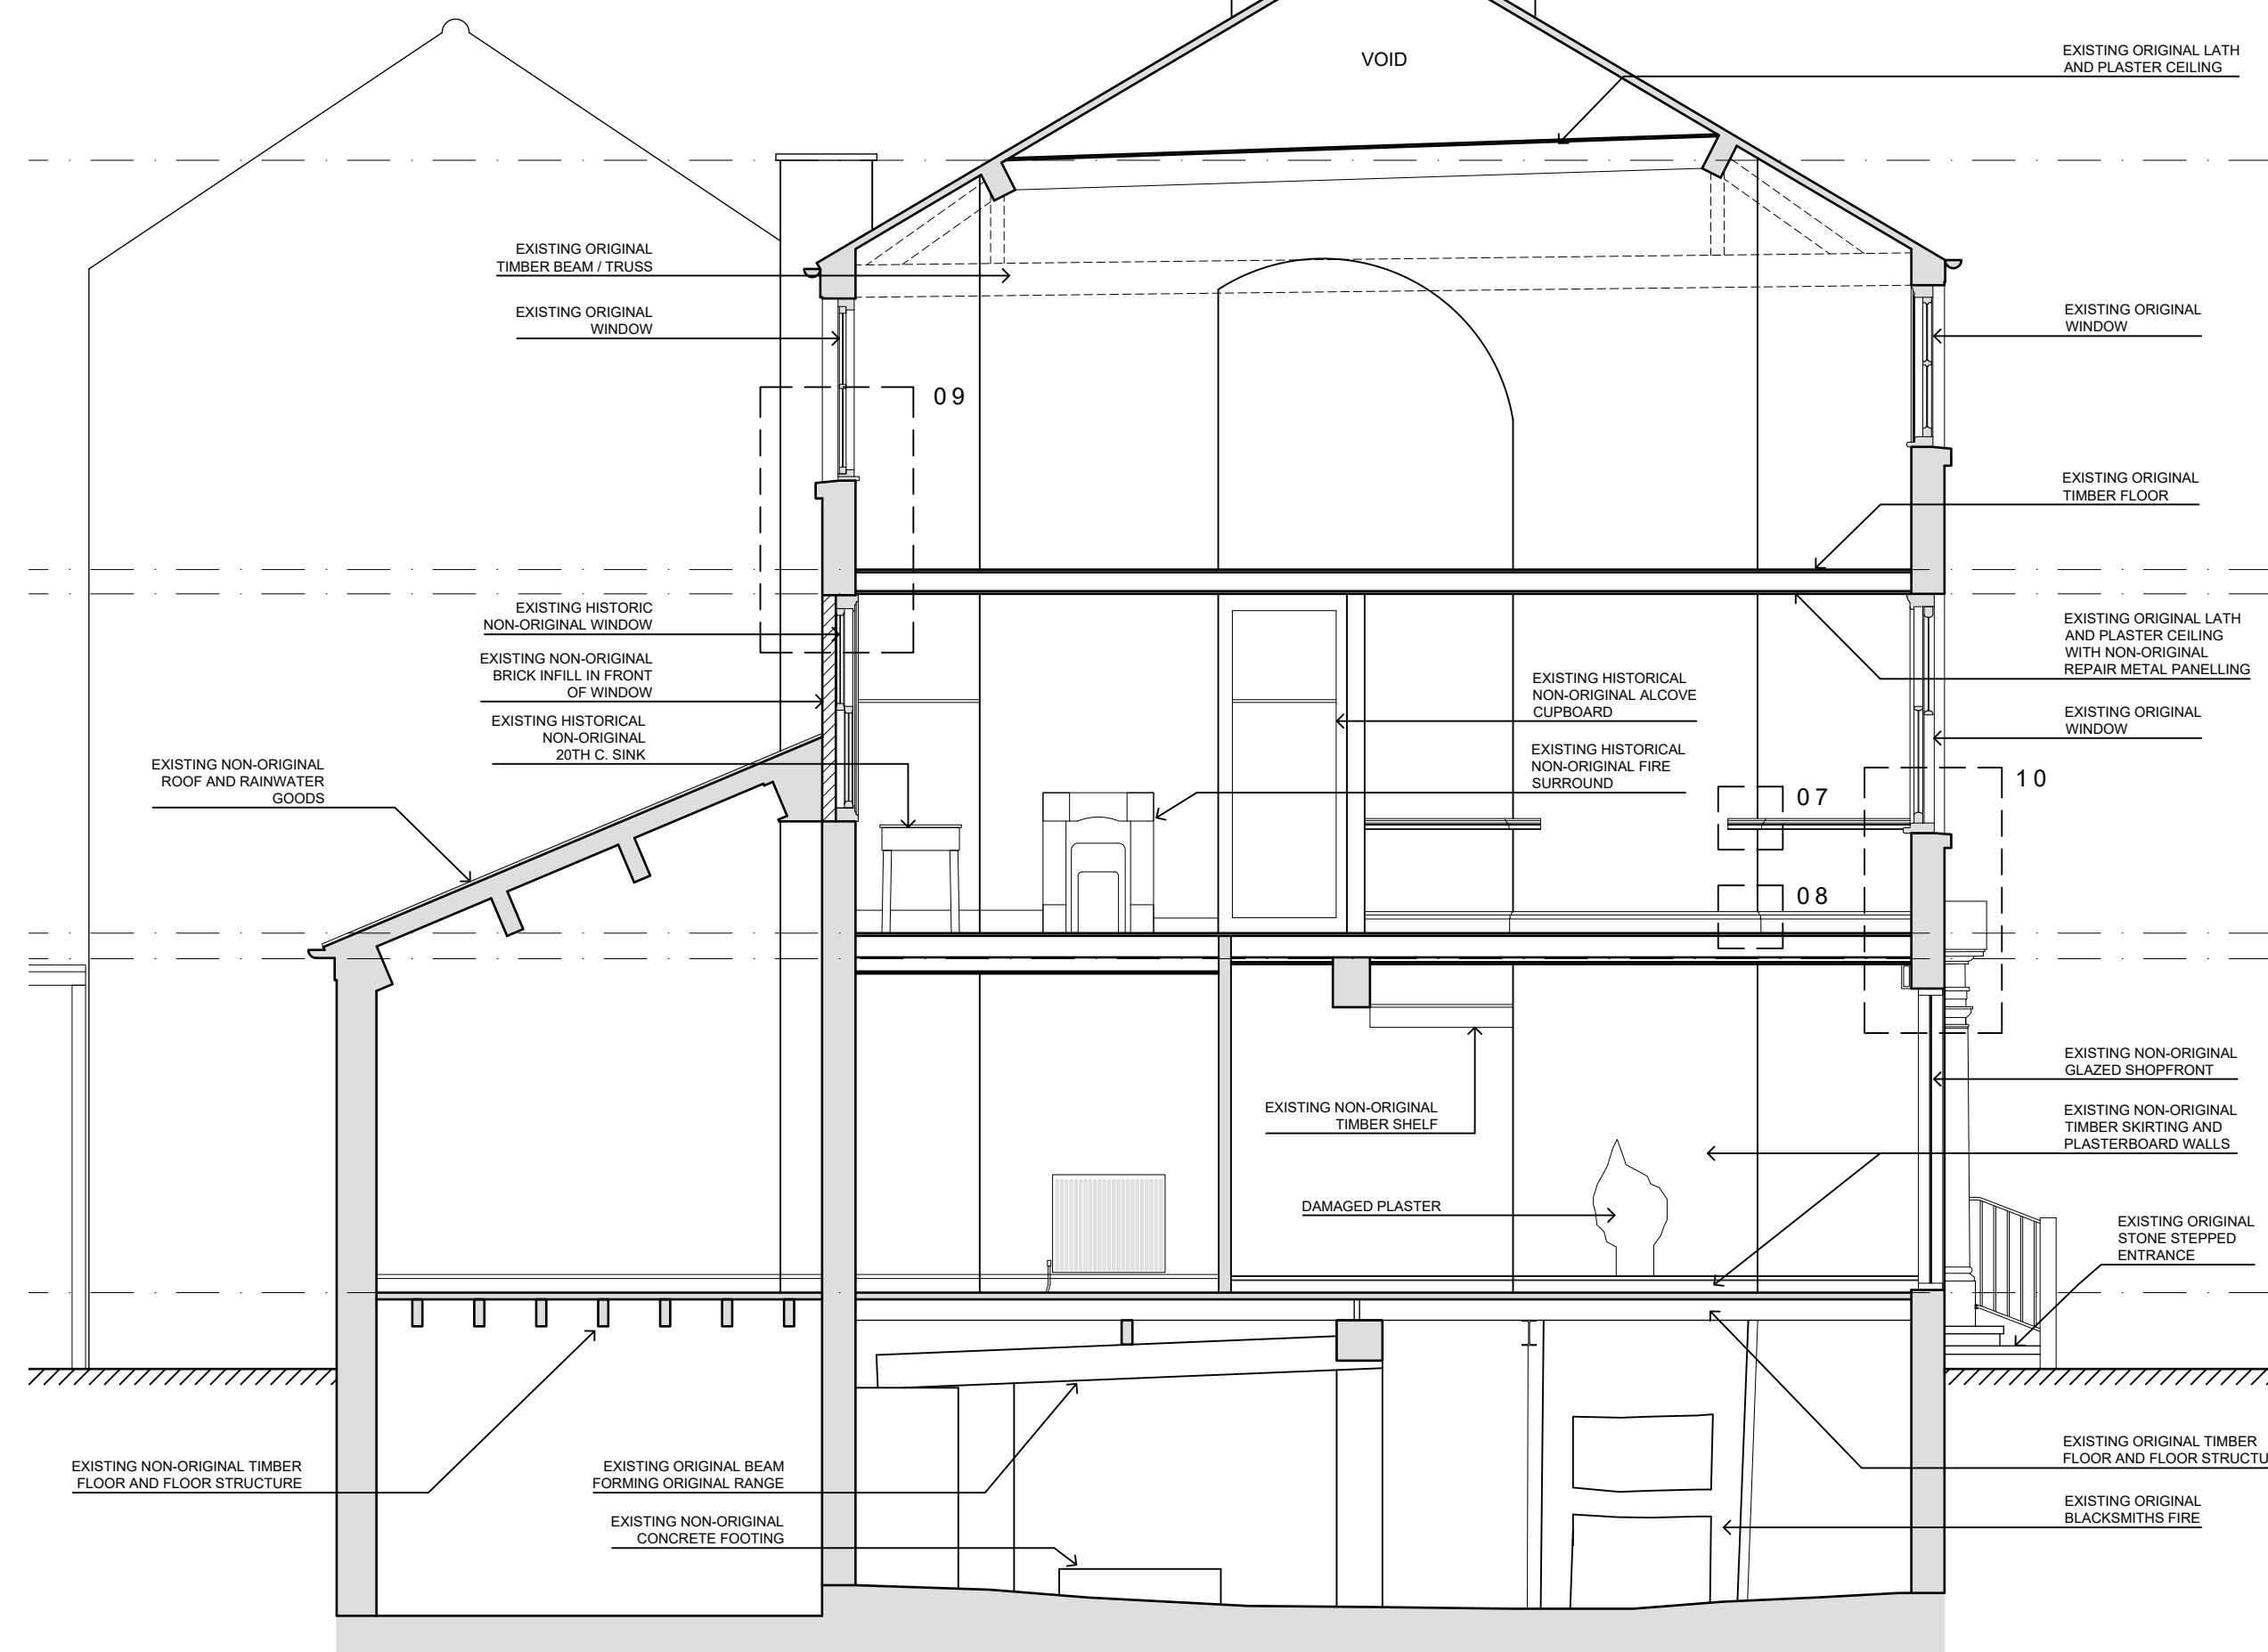

06 EXISTING BUILDING SECTION B-B
1:50

DO NOT SCALE FROM THIS DRAWING.
ALL DIMENSIONS ARE TO BE VERIFIED AND CHECKED ON SITE BY THE CONTRACTOR.
ANY DISCREPANCIES SHOULD BE REPORTED TO BACK ROOM ARCHITECTURE & DESIGN.
COPYRIGHT OF THE DRAWINGS VESTED IN BACK ROOM ARCHITECTURE & DESIGN AND IT MUST
NOT BE LOANED OR REPRODUCED WITHOUT CONSENT.

NO.	REVISION	DATE	DESCRIPTION
1	ISSUED FOR PERMIT	05/01/23	STAGE 3 PERMIT
2	ISSUED FOR PERMIT	05/01/23	STAGE 3 PERMIT
