
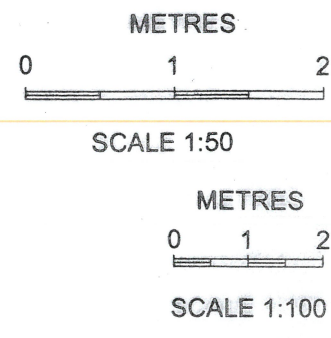
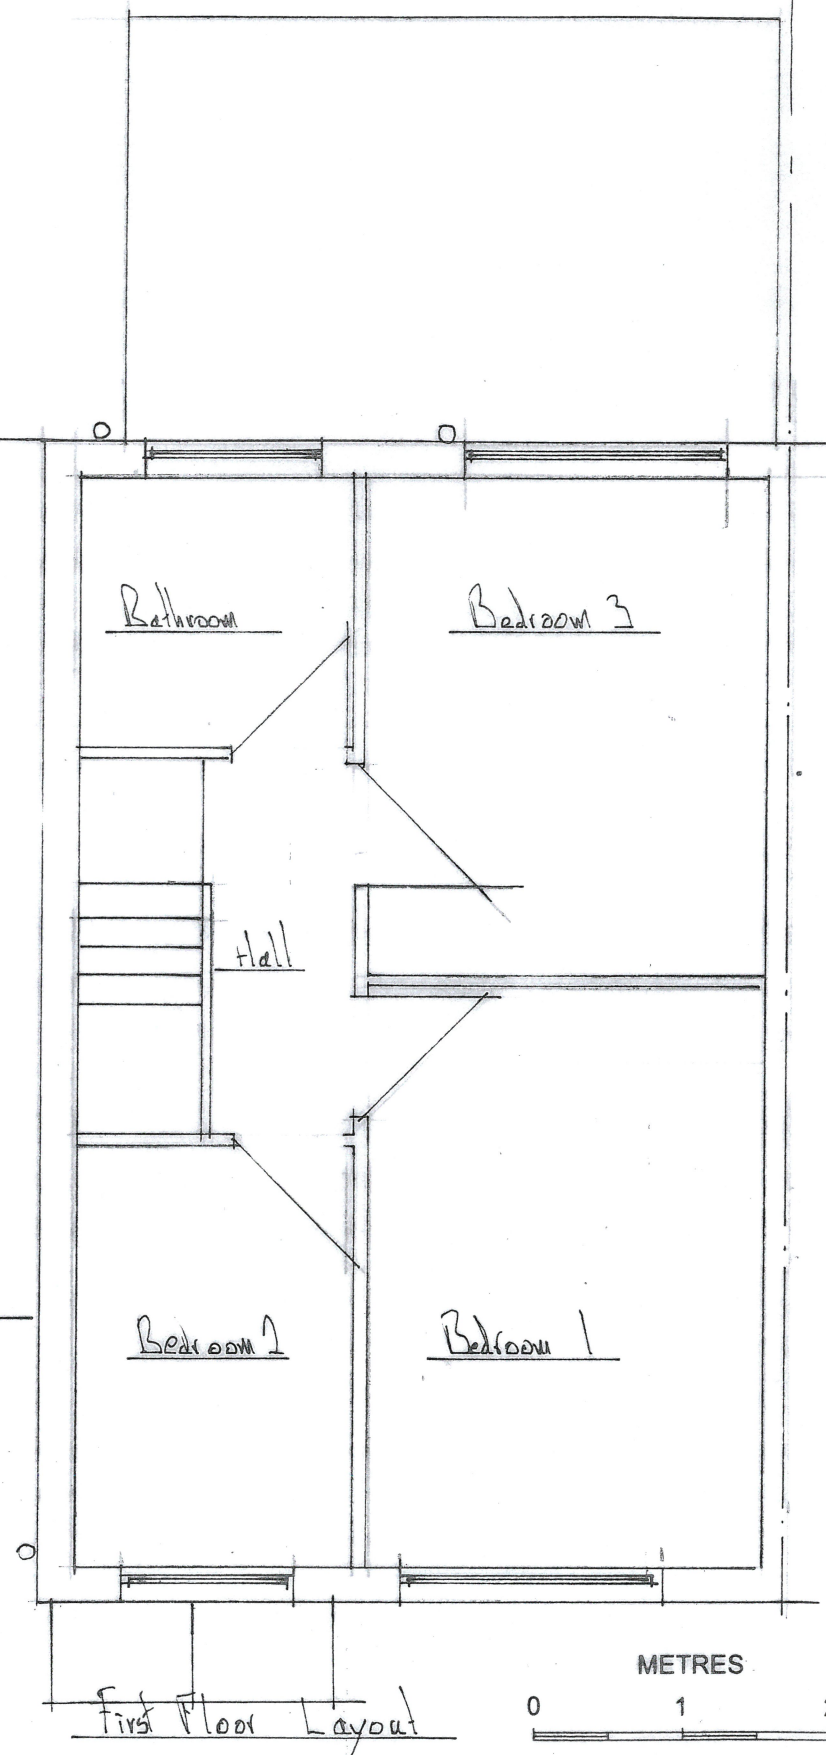


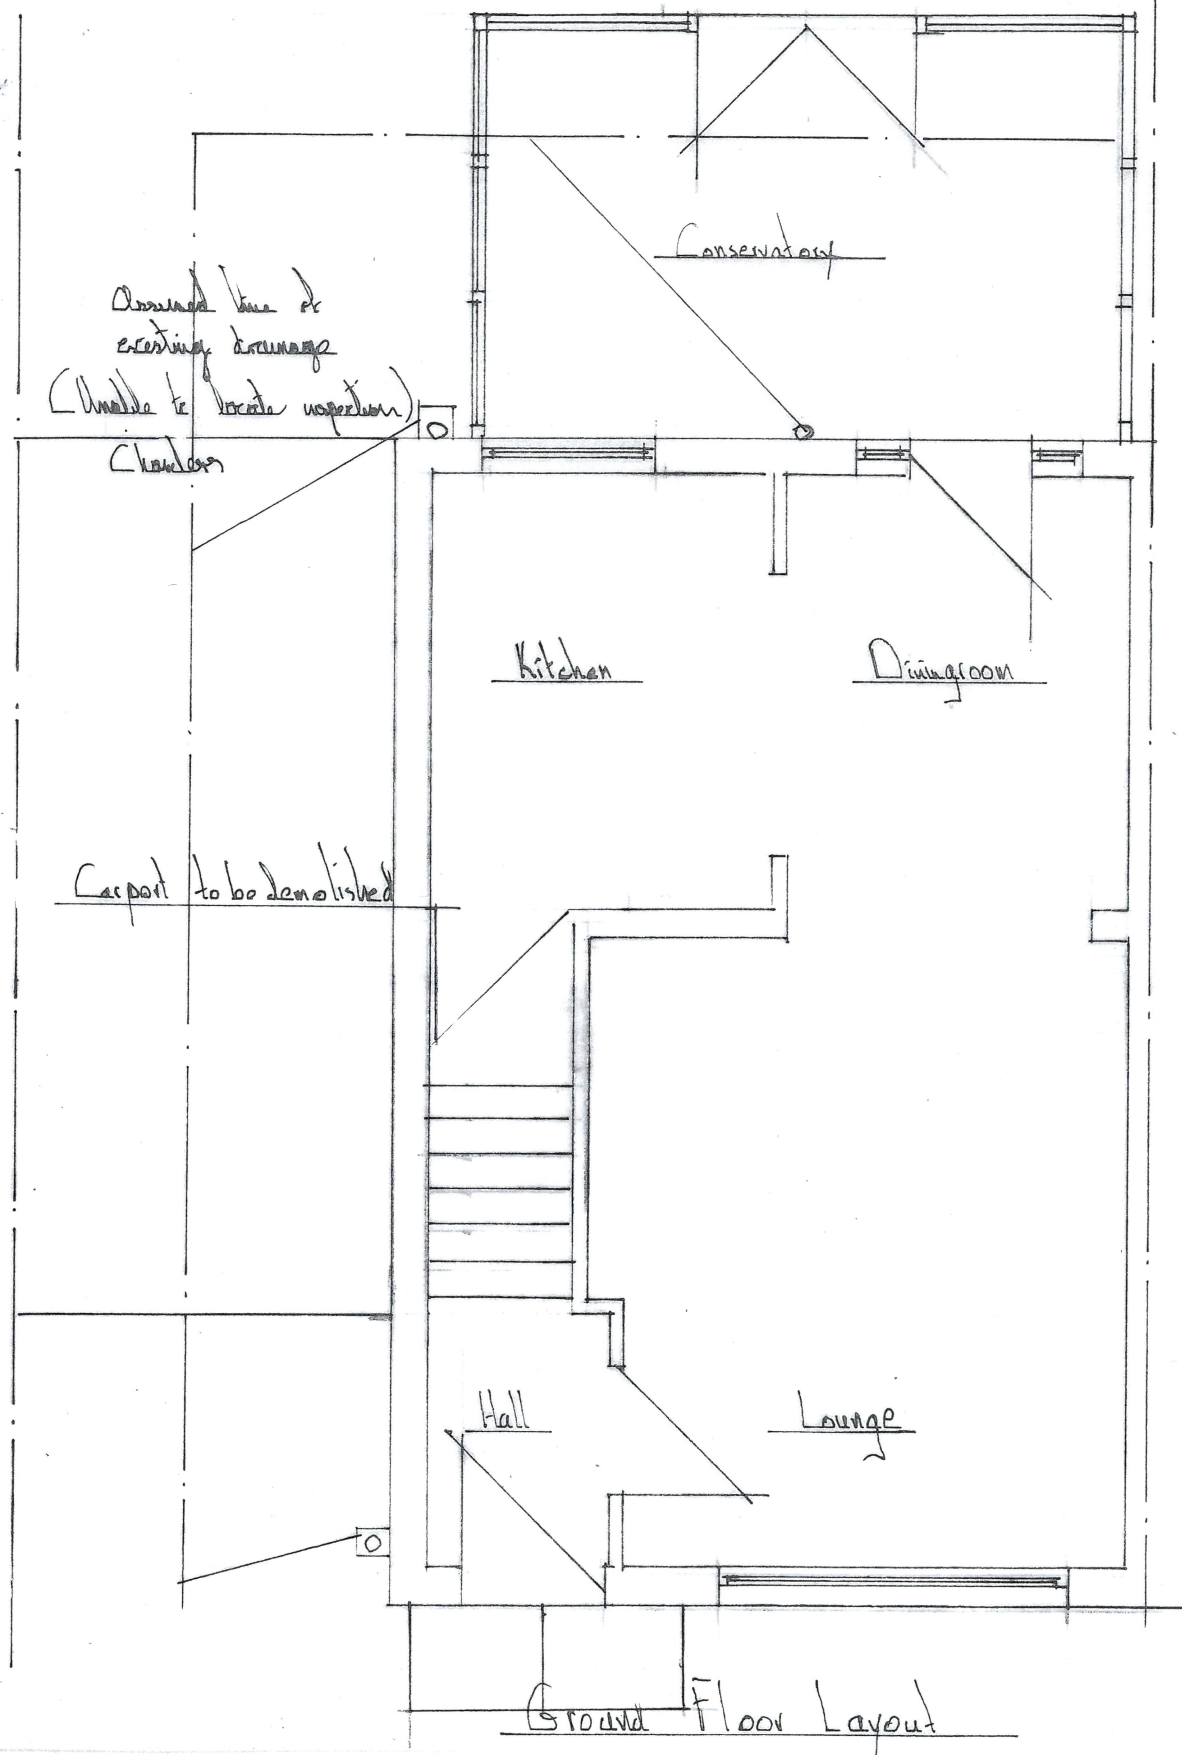

REV	DATE	AMENDMENTS	INT
Harry Jackson Surveyors Limited Unit 4A Farnworth Park Industrial Estate Wellington Street, Farnworth, Bolton BL4 7BY Tel: 01204 701740 Mobile: 07931 321879			
CLIENT	Mr + Mrs Taylor		
ADDRESS	30 Allan Roberts C.I. Blackley Manchester M9 8AL		
PROJECT	Side Single Storey Extension		
TITLE	Building Regulations and Town & Country Planning		
DRAWING NO	1302/1	REV	
SCALES	DATE	14/11/2022	
DRAWN BY	HS	SHEET SIZE	A3
CHECKED BY	JJ	COPYRIGHT	©