




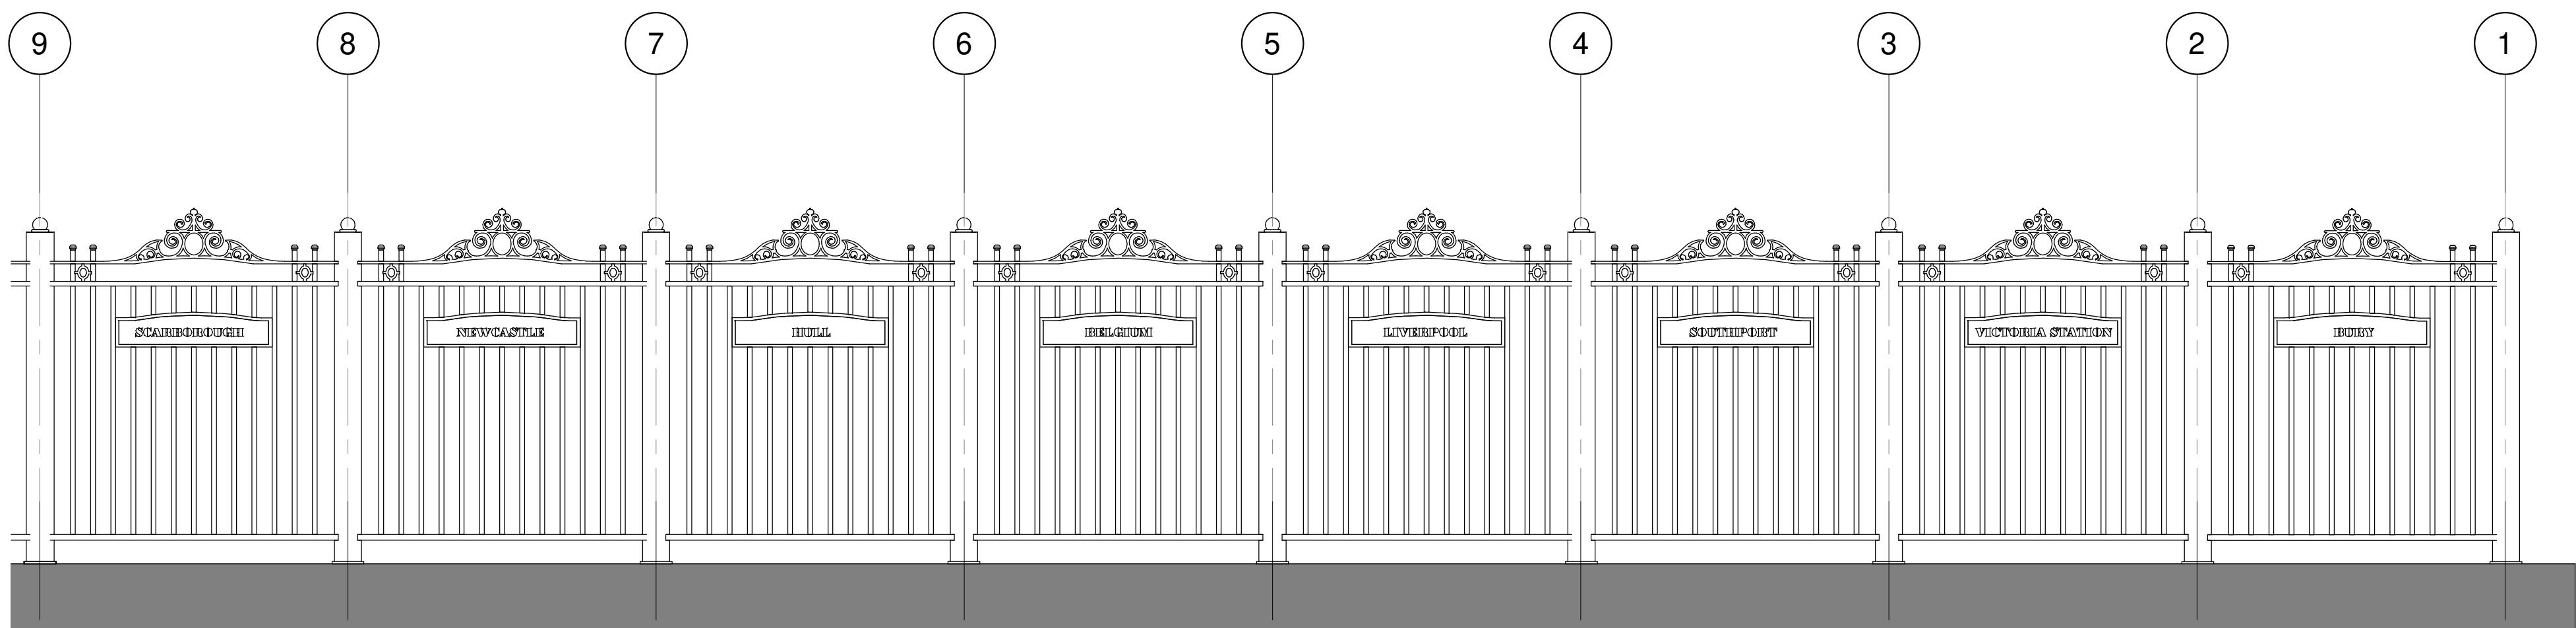


5a Proposed Elevation Part 1
1 : 20

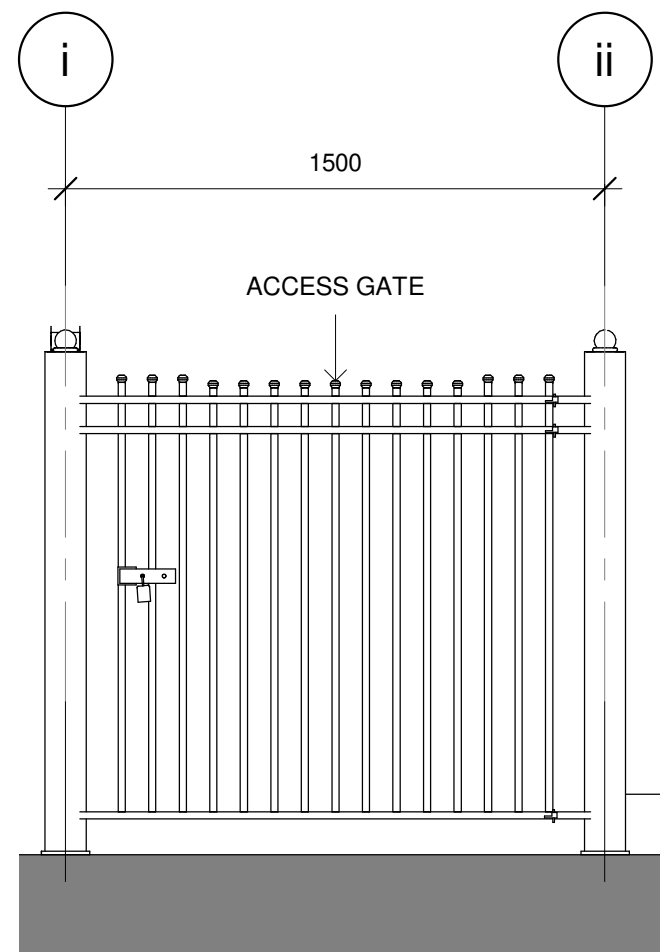

4 Proposed Elevation Gate
1 : 20

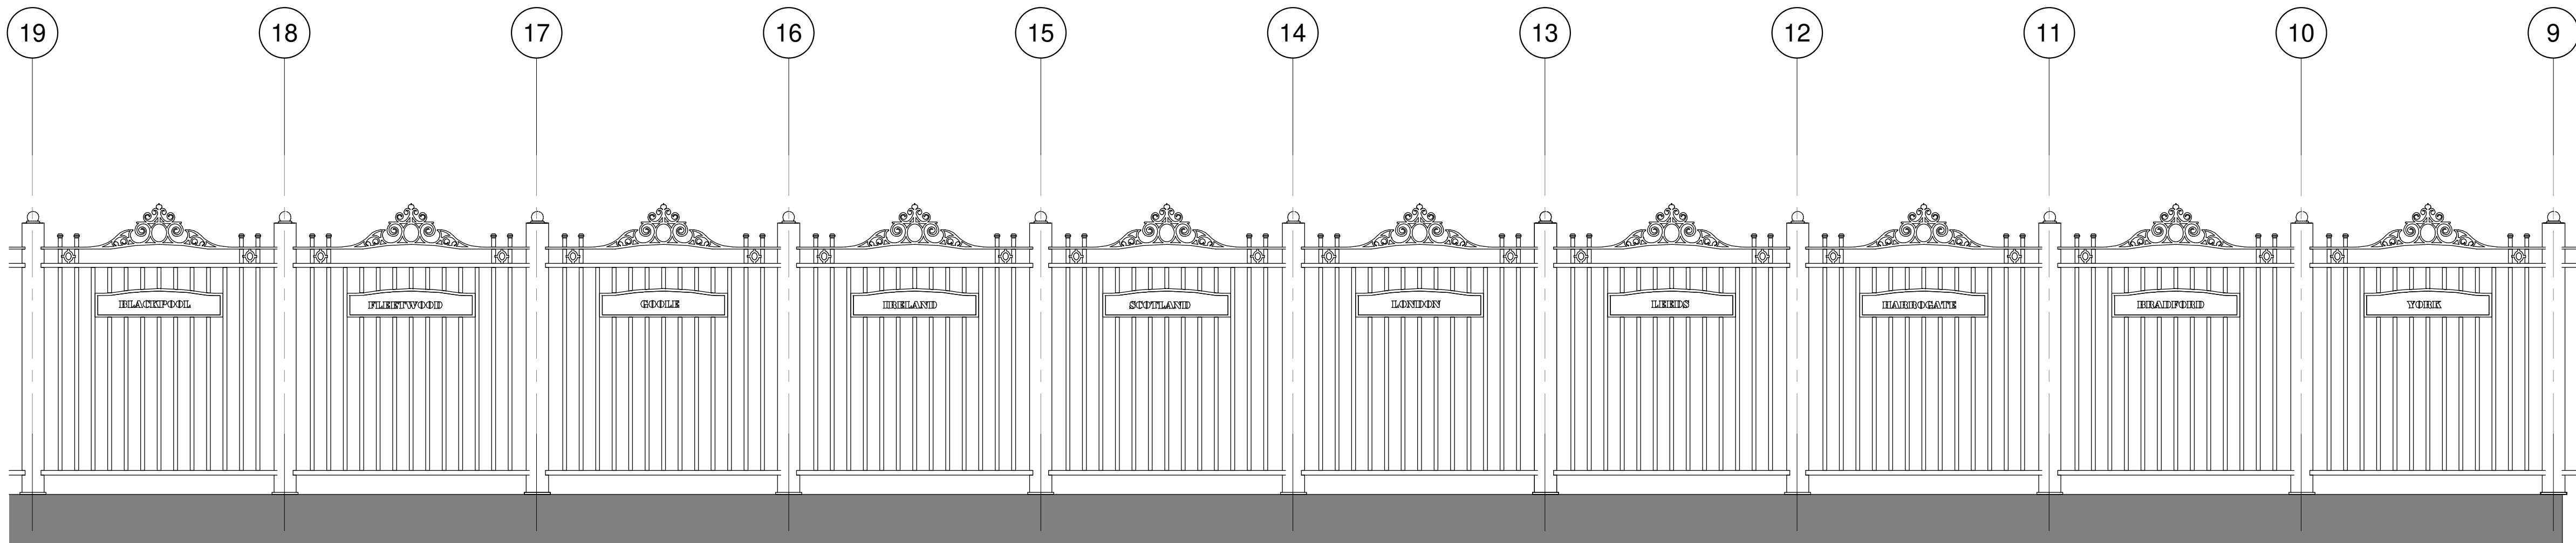

5b Proposed Elevation Part 2
1 : 20

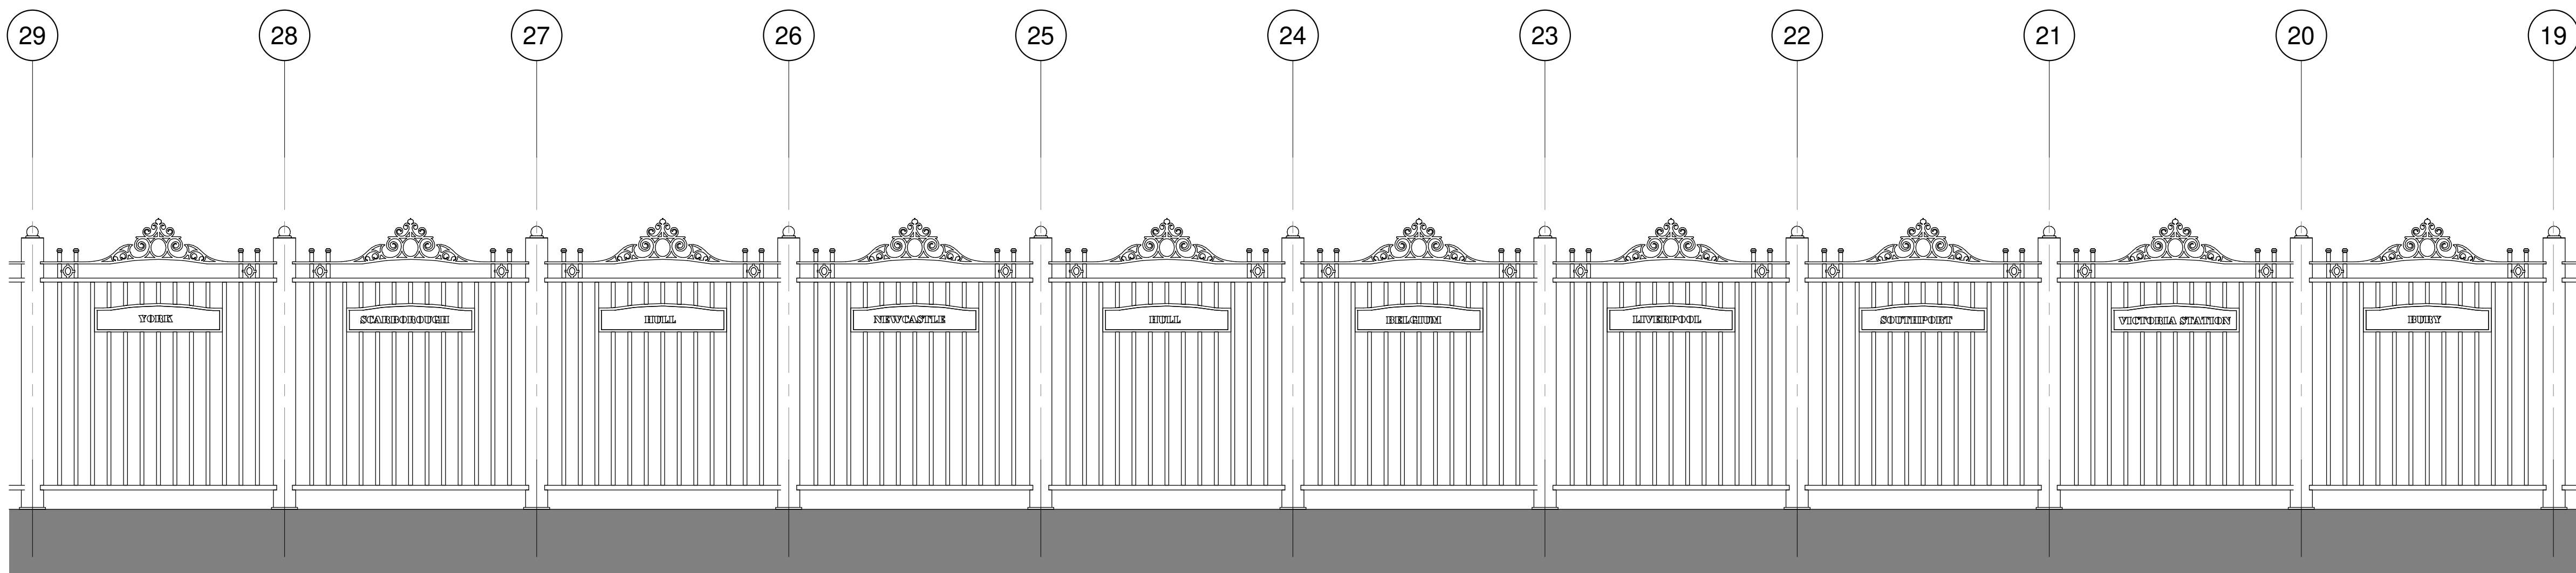

5c Proposed Elevation Part 3
1 : 20

©
DO NOT SCALE. Use figured dimensions only. Contractor is to check all dimensions before commencement of work. This drawing is copyright. This data to be used as well file only - not as live data. This drawing must only be used for the purpose for which it is supplied.

NOTES:

1	23-05-2023	Updated Planning Application	KB			
Rev No.	Date	Description of Revision	Drawn	Check	Appr	

SEED Architects
Parsonage Chambers
3 Parsonage
Manchester
M3 2HW
Tel: 0161 832 5750 E: office@seedarchitects.co.uk

Status
Planning Application

Job Title
Manchester Victoria Station

Location

Drawing Title
Proposed Elevation Side

drawn by LP	date 19/05/2023
checker RH	date 19/05/2023
scale 1 : 20	paper size A1

Project no. 3205	Seed drawing no. 02_004	Rev. 1
---------------------	----------------------------	-----------