


18, BRIGHTON AVENUE, MANCHESTER, M19 2JQ

Supplied by: www.ukmapcentre.com

Serial No: 255187

Centre Coordinates: 386597,393444

Production Date: 26/12/2022 18:50:24

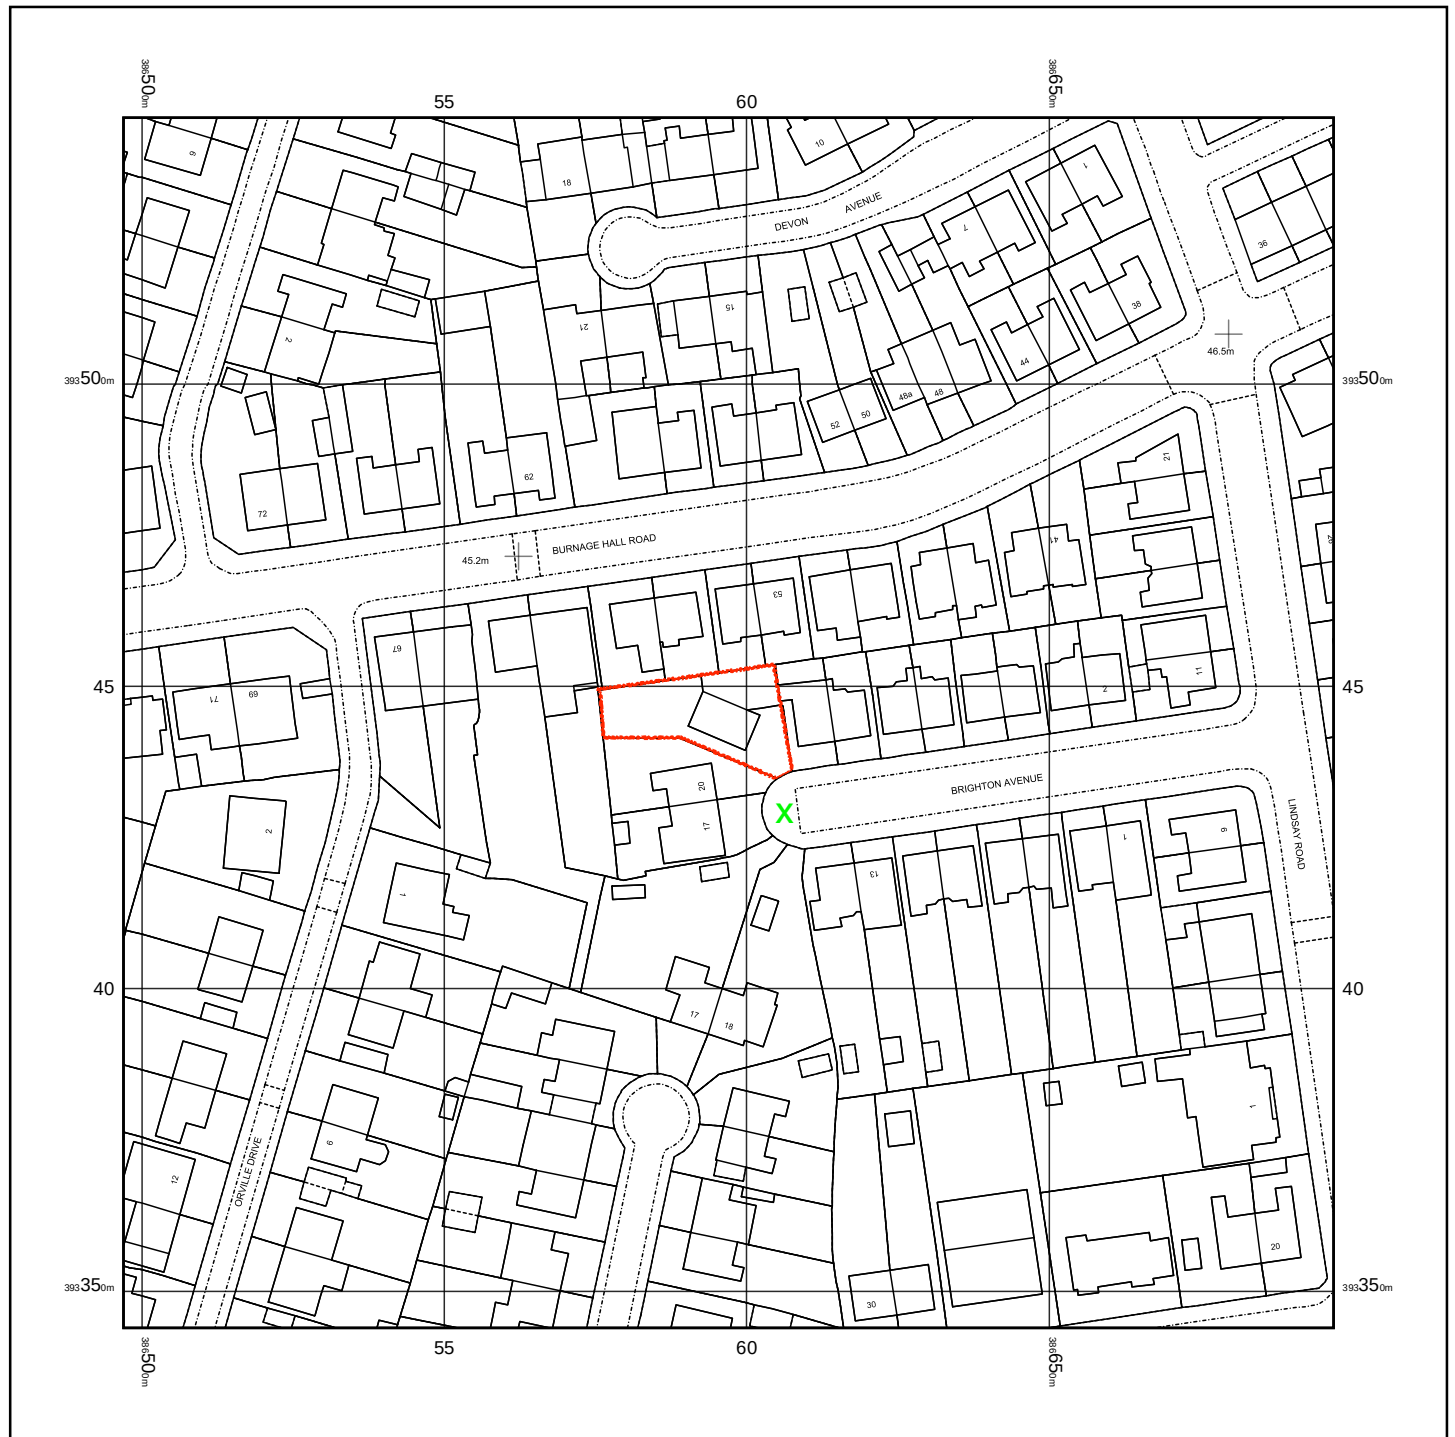

© Crown copyright and database rights 2022 Ordnance Survey 100048957. The representation of road, track or path is no evidence of a boundary or right of way. The representation of features as lines is no evidence of a property boundary.

0m 1cm = 12.5m 62.5m
Scale 1:1250