


SITE BOUNDARY & INTERFACE WITH EXISTING FEATURES

PRINCESS STREET / CANALSIDE FRONTAGE

DETAIL i

Existing site survey @ 1:100 & annotated site photos

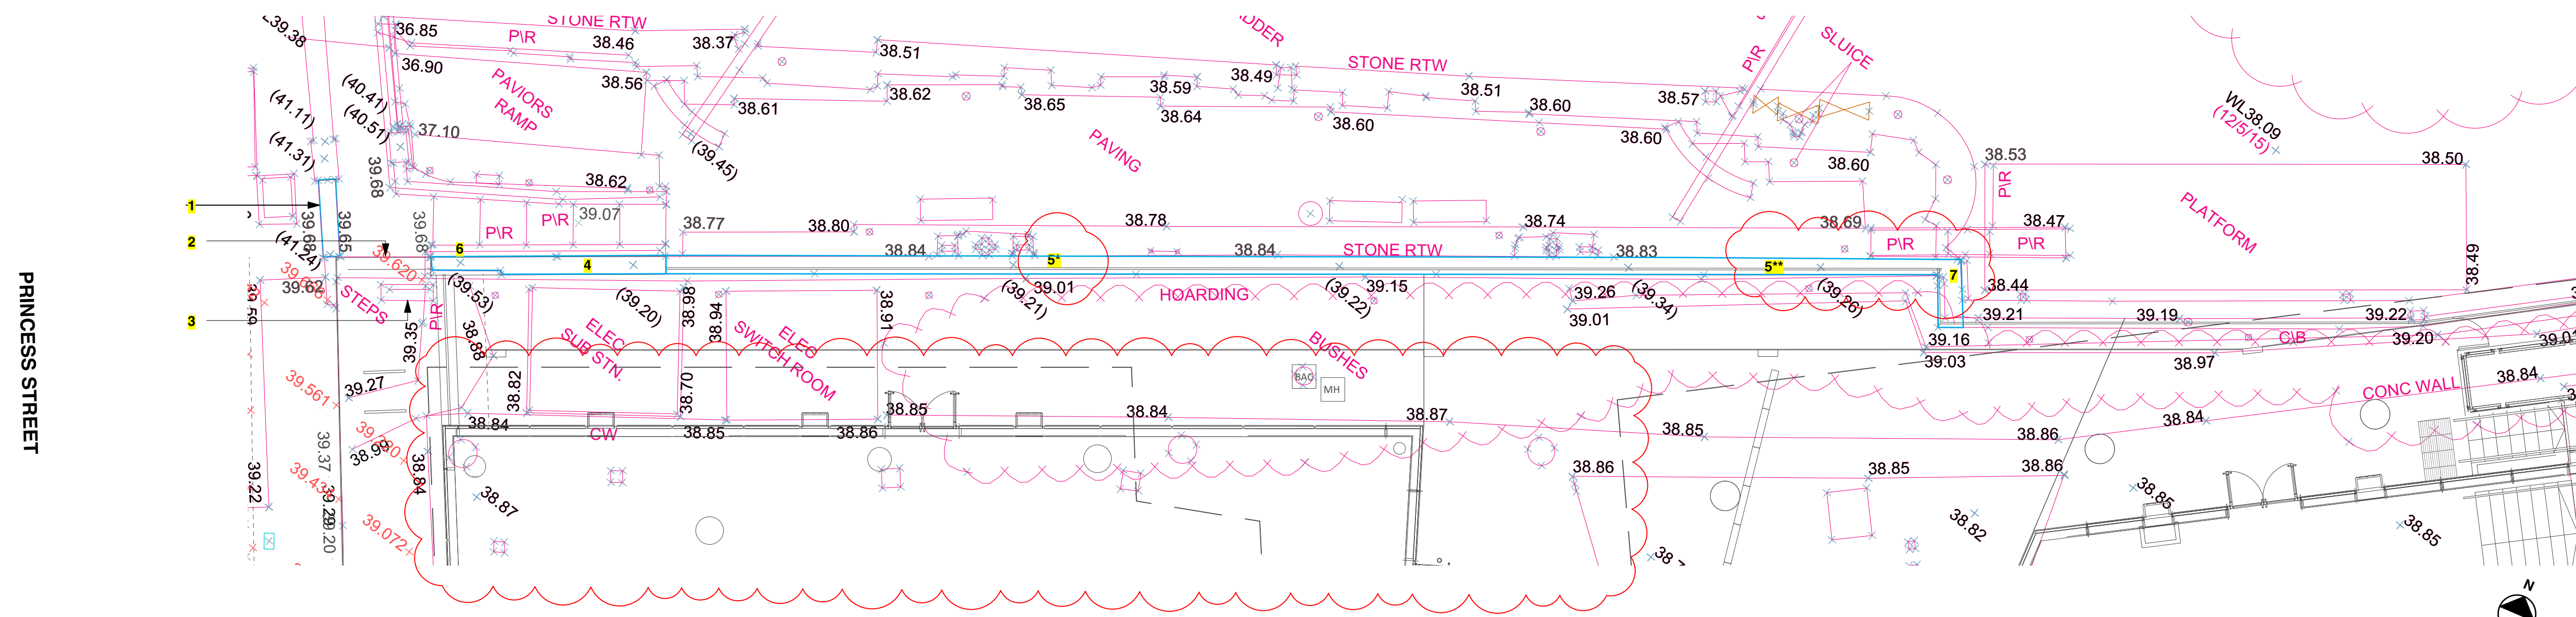


1. Wall outside site boundary to Princess Street bridge



2 /3 . Top of stepped ramp

Proposed glass balustrade to form consistent datum across step in wall

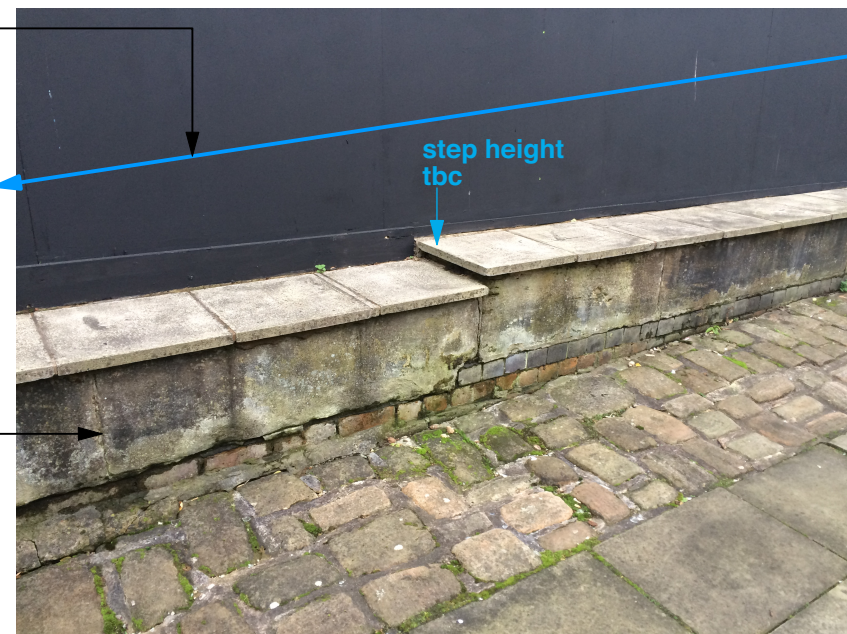

5*. Existing wall condition & step in coping height

CANAL

5**. Existing wall condition & step in coping height




7. Change in direction of canal wall



DETAIL II

Proposals @ 1:100

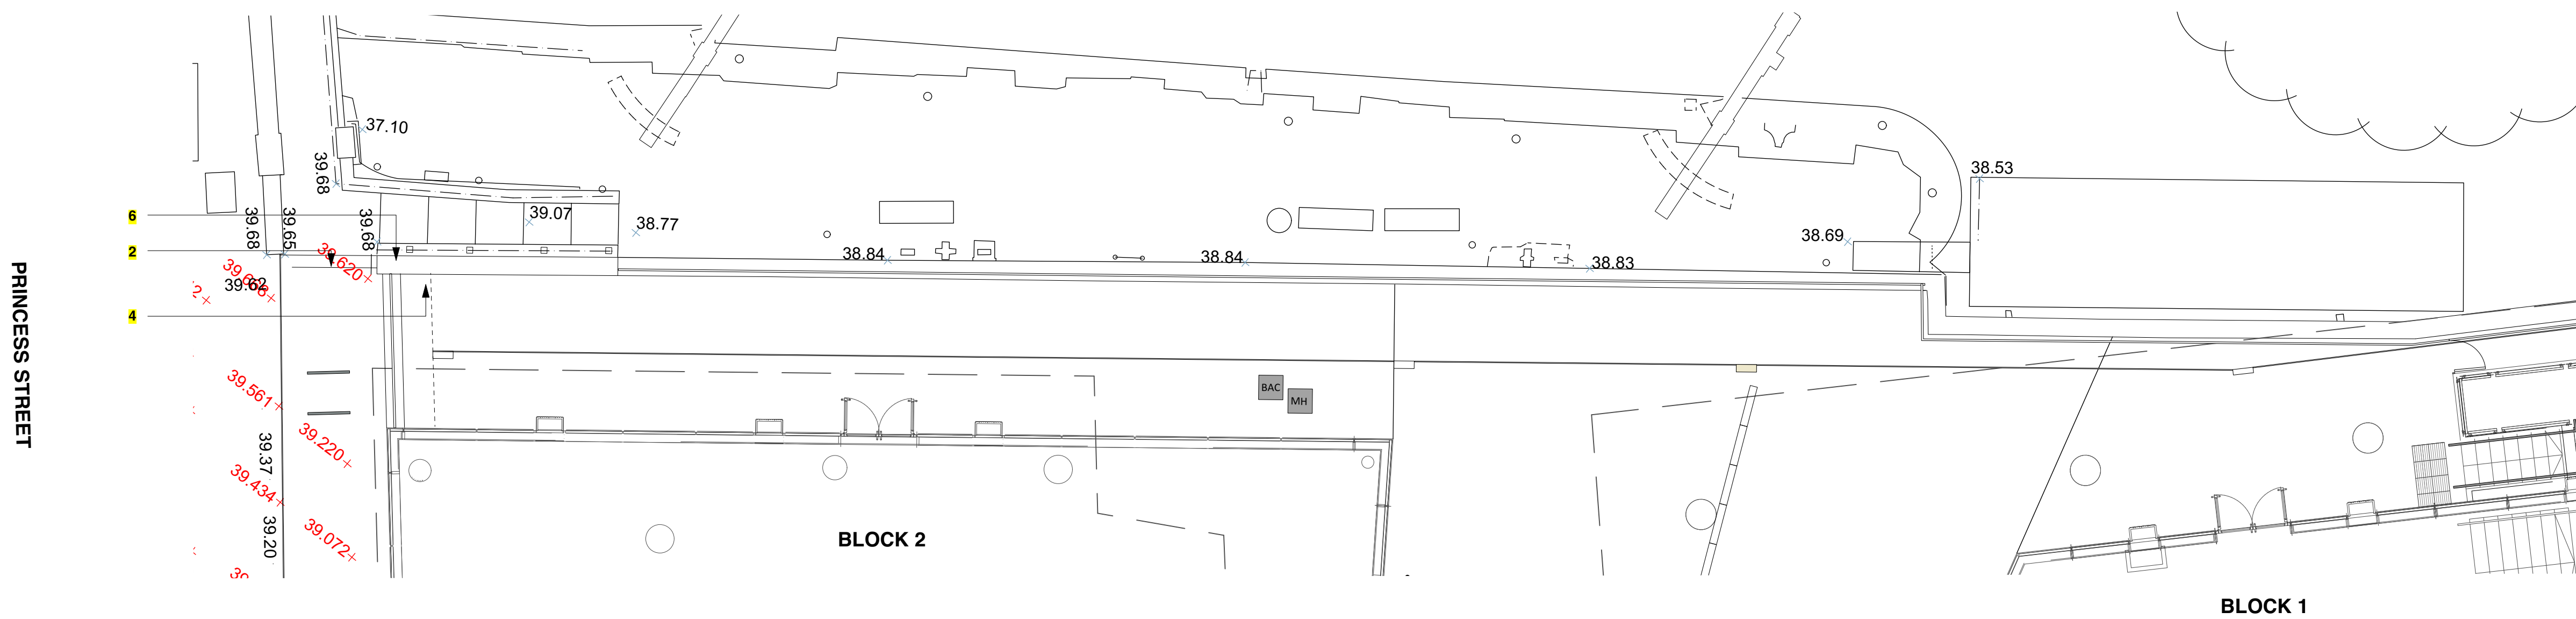

KEY

Site boundary/ ownership boundary

1. Existing wall outside of site boundary to remain as existing.
 2. Flush channel detail (D04) returned as edging detail between existing blockwork and proposed yorkstone footway. Allow for making good interface with existing blockwork surface
 3. Existing steps into site to be broken out. Approval to cut back handrail to be sought from Canals & River Trust ?
 4. Engineer to establish suitability of retaining existing wall and building up off it as drawing
252194-LPP-95-SW-L00-DET-L-0430 or wall broken out for complete new construction. Wall elevation to be stepped to screen ramp from site.
 5. Existing wall with step in elevation. Existing coping to stonework be removed and replaced with new Yorkstone coping as W04 & glass balustrade - Refer to detail drawing **252194-LPP-95-SW-L00-DET-L-0430**.
- Note:
- The existing stonework requires anchoring to support new balustrade B01. Details TBC by contractor.
 - Allow for cleaning and repointing to existing stonework.
 - Glass balustrade to canal edge to form continuous datum across step in coping. On site measurements to be carried out by landscape contractor.
6. Existing balustrade to canal access ramp to be terminated at start of stepped ramp. Detail to match termination of existing balustrade at bottom of ramp. Note balustrade outside site boundary and ownership of ramp & railing by canals & river trust TBC. Necessary approvals to be sought.

NOTES

1. For landscape proposals see plan drawing **252194-LPP-90-SW-L00-DPL-L-0001**. For detailed sections refer to drawings **252194-LPP-90-SW-L00-DSE-L-0100** series.

C3	RD	2021-04-14	Final Construction issue	
C2	RD	2019-03-01	Annotation amended	
C1	RD	2018-03-15	For Construction, Additional photos added, Proposed layout of B1 & B2 added to existing topo plan.	

© All information contained within this document remains copyright of Landscape Projects Ltd. and shall not be reproduced without prior consent.

(1) Do not scale from drawings - use written dimensions only. (2) All dimensions are in millimeters unless noted. (3) All dimensions shall be verified on site before proceeding with the work. (4) Landscape Projects shall be notified of any discrepancies. (5) Engineer to specify all sub-bases. Any below ground construction is indicative.

Project Title				Drawing Title			
Manchester New Square Manchester				Details: Canal Interface: Existing wall scope sheet 01			
Drawn Date		Drawn	Checked				
2017-06-30		SB	NCS				
Scale		Status		Revision			
varies @ A1		Final		C3			
Drawing No.							
252194	LPP	95	SW	L00	DET	L	0435

landscape projects

Landscape Architecture & Design

31 Blackfriars Road Salford Manchester M3 7AQ
PHONE: 0161 839 8336 FAX: 0161 839 7155
EMAIL: post@landscapeprojects.co.uk