A **FACE LIT TESLA 'T'**
ILLUMINATED - WHITE LED 800CD/SM
MATERIAL - ALUMINIUM PAINTED CHANTILLY LACE (SATIN FINISH) WITH WHITE PLEXIGLASS DIFFUSER, GREY PERFORATED VINYL APPLIED TO FACE.
SIZE: 3005 x 3004mm
POSITION: CENTERED ON CLADDING PANEL BETWEEN POSTS

B **FACE LIT CHANNEL LETTERS**
ILLUMINATED - WHITE LED 800CD/SM
MATERIAL - ALUMINIUM PAINTED CHANTILLY LACE (SATIN FINISH) ON WHITE PLEXIGLASS DIFFUSER
SIZE: 600mm x 6607mm (LETTERS EQUALLY SPACED)
POSITION: CENTERED ABOVE ENTRANCE DOORS, MOUNTED ON STRUCTURAL BACK SUPPORT AND FIXED BETWEEN EXISTING POSTS

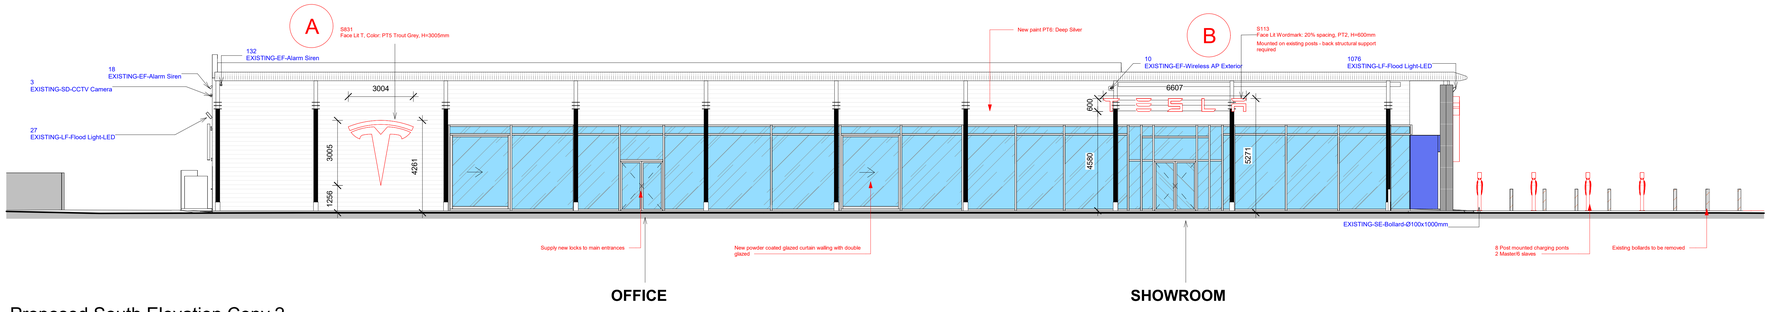

1 Proposed South Elevation Copy 2
1 : 100

C **FACE LIT TESLA 'T'**
ILLUMINATED - WHITE LED 800CD/SM
MATERIAL - ALUMINIUM PAINTED CHANTILLY LACE (SATIN FINISH) WITH WHITE PLEXIGLASS DIFFUSER
SIZE: 3005 x 3004mm
POSITION: CENTERED ON GREY CLADDING PANEL, IN LINE WITH HEIGHT OF LETTERS

D **FACE LIT CHANNEL LETTERS**
ILLUMINATED - WHITE LED 800CD/SM
MATERIAL - ALUMINIUM PAINTED CHANTILLY LACE (SATIN FINISH) ON WHITE PLEXIGLASS DIFFUSER
SIZE: 600mm x 6607mm (LETTERS EQUALLY SPACED)
POSITION: CENTERED ABOVE ENTRANCE DOORS, MOUNTED ON STRUCTURAL BACK SUPPORT AND FIXED BETWEEN EXISTING POSTS

E **FACE LIT TESLA 'T'**
ILLUMINATED - WHITE LED 800CD/SM
MATERIAL - ALUMINIUM PAINTED CHANTILLY LACE (SATIN FINISH) WITH WHITE PLEXIGLASS DIFFUSER
SIZE: 811 x 811mm
POSITION: CENTERED ABOVE LOUNGE ENTRANCE DOORS IN THE MIDDLE OF THE CLADDING PANEL

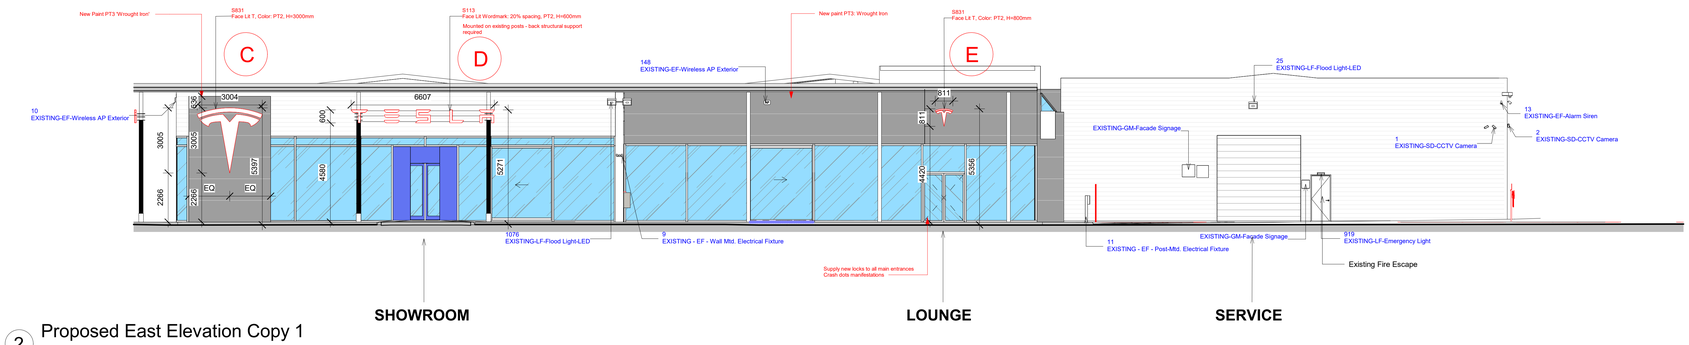

2 Proposed East Elevation Copy 1
1 : 100

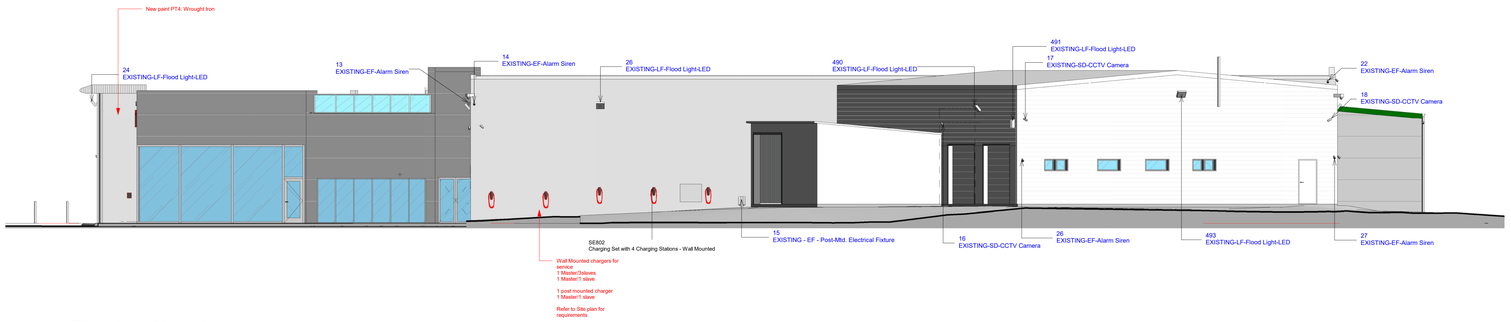

3 Proposed North Elevation Copy 1
1 : 100

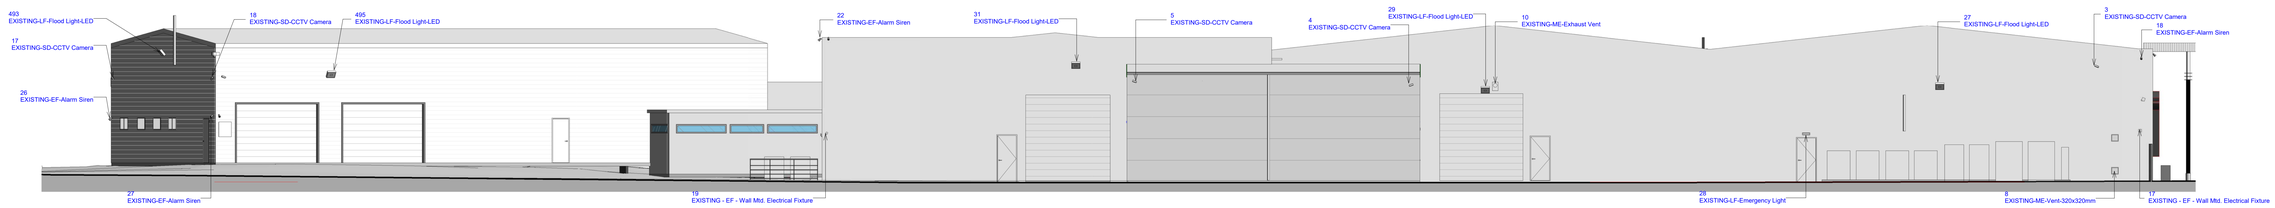

4 Proposed West Elevation Copy 1
1 : 100

Revision Schedule		
No.	Description	Date
Rev4.	Construction Set	23/01/2023

REFER TO TESLA SIGNAGE STANDARD DOCUMENTATION FOR DETAILS AND INSTALLATION GUIDANCE ON SIGNAGE, GRAPHICS AND VINYLS TO BE APPLIED

REFER TO MEP AND SITE PLAN DRAWING FOR POWER REQUIREMENTS

Finishes Key

Colour Reference

PT1: tesla red
RAL 3000

PT2: chantilly lace white
RAL 9016

PT3: wrought iron
RAL 7043

PT4: jet black
RAL 7021

PT5: trout grey
RAL 7012

PT6: deep silver
RAL 7001

PT7: thoundercloud grey
RAL 7047

PT8: bunny grey
RAL 860-1

Any colours not specified on the drawings should best match the colour palette PT2 - PT9 and highlighted to Tesla.
Any alternative colours and RAL references proposed to be also approved by Tesla.

Walls Legend

- Existing Walls
- Demolished Walls
- Proposed Walls

Manchester

Manchester - Ashton New Road

Title:

Proposed External Elevations

Project Number:	36192
Scale:	1 : 100 / A0
Rev.:	RevA
Date:	14/03/2023 15:11:07

PL-3.01