


Location Plan


Scale 1:1250@A3

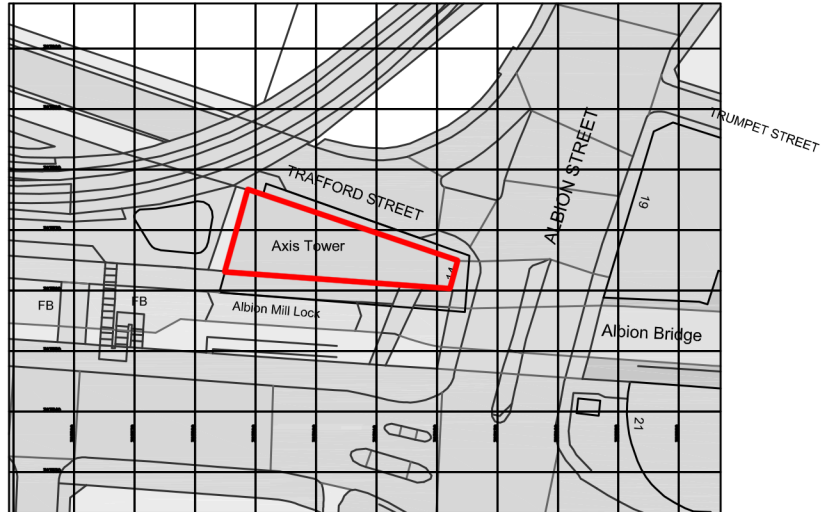

Ordnance Survey, (c) Crown Copyright 2023. All rights reserved. Licence number 100022432

Notes
The Contractor is to check all dimensions and conditions on site before commencing. Do not scale from this drawing.

This drawing remains the copyright of FAIRHURSTS DESIGN GROUP.

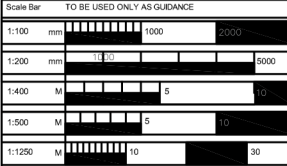

KEY PLAN:

Application boundary

P01	Planning Issue	IW	21.06.23
-----	----------------	----	----------

Rev	Description	By	Date
-----	-------------	----	------

Project Status	Drawing Status
Planning	S0

This information, whether drawn or as a data file, is copyright and issued strictly for use on the project for which it is provided

Client / Project

Axis Tower

Drawing

Location Plan

Date	21/06/23	Scale	1:1250	@	A3
------	----------	-------	--------	---	----

By	MCA	Drawn By	IW	Checked	IRC
----	-----	----------	----	---------	-----

Manchester:
31 Dale Street
Manchester M1 1EY
+44 (0)161 831 7300

Southampton:
Minor Park
Minstead
Southampton SO43 7FY
+44 (0)23 8081 7900
www.fairhursts.com

FDG
fairhursts design group

Ref	E23-001-50-001	Rev	01	Dr	P01
-----	----------------	-----	----	----	-----

E23-001-FDG-ZZ-DR-A-50-001