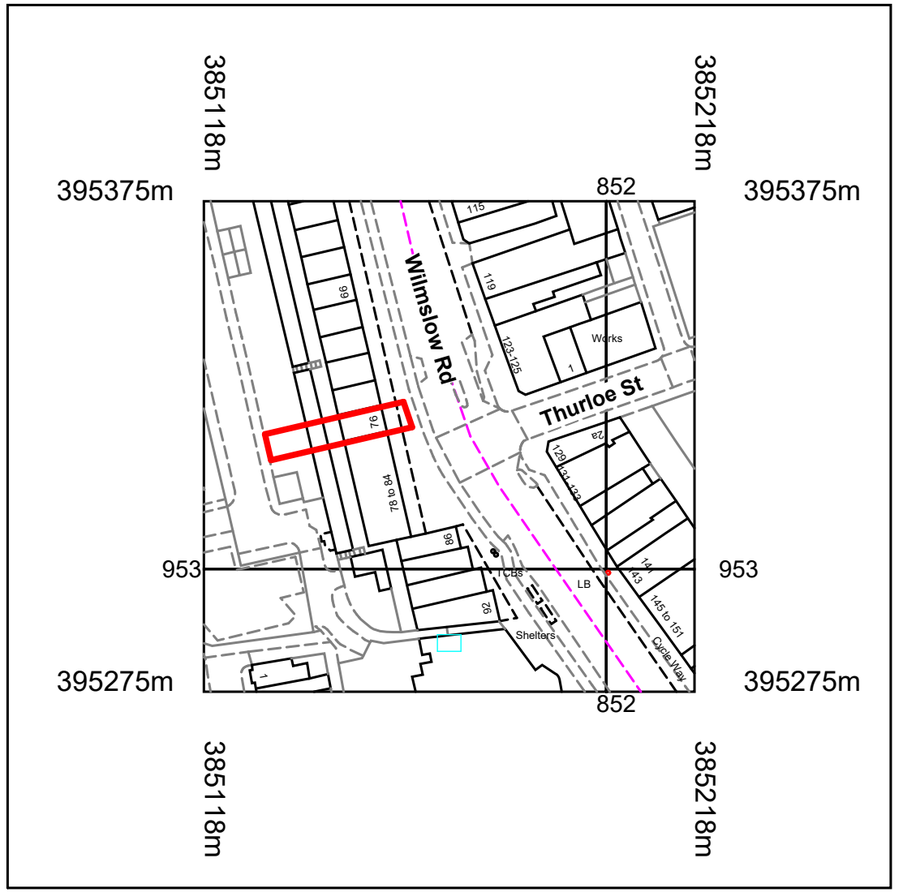

Location Plan

1 : 1250

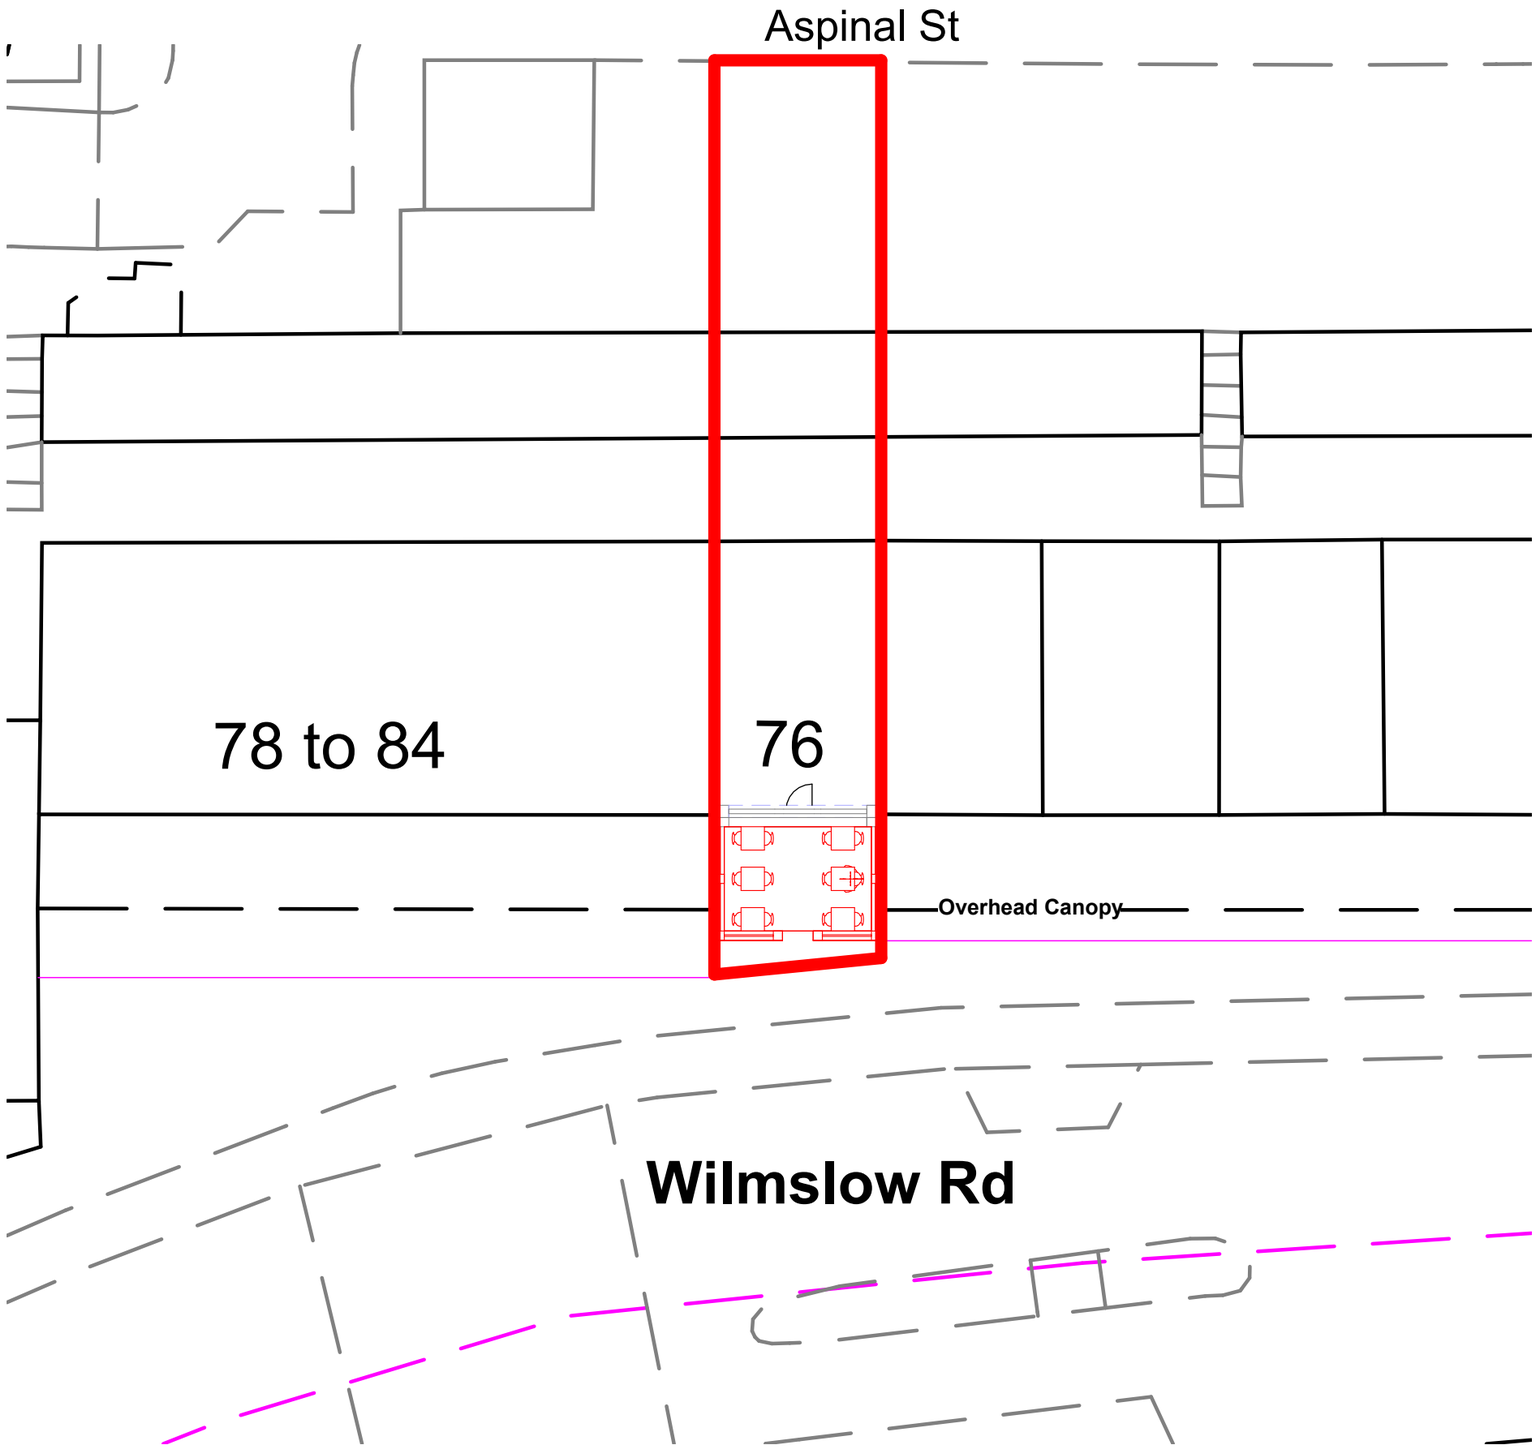

COPYRIGHT © ALL RIGHTS RESERVED BY VIKAS ALYAS LTD. DO NOT SCALE FROM DRAWING. DRAWING INDICATES DESIGN INTENT ONLY. REPORT ANY DISCREPANCIES TO CLIENT / VA LTD. NOT TO BE USED FOR CONSTRUCTION UNLESS STATED SO. TO BE READ IN CONJUCTION WITH OTHER DRAWINGS OR SPECIFICATION WHERE PROVIDED.

ARCHITEK
BUILDING DESIGN CONSULTANCY
0161 511 8479
vikas@architek.uk
916 Stockport Road, Levenshulme, Manchester, M19 3AB

No.	Description	Date
P1	Issue to Planning	01.01.2023

PROJECT
Al-Madina - Forecourt Outdoor Seating

MANCHESTER CITY COUNCIL

PURPOSE OF ISSUE
Planning

ADDRESS
AL MADINA-76 Wilmslow Rd, Rusholme, Manchester M14 5AL

SHEET
Location and Site Plan

CLIENT
Omar Zeb

Date 01.10.2022
Project number -
Scale (@ A3) As indicated
Drawn by VA
Checked by VA
DRAWING NUMBER A101
REV P1