


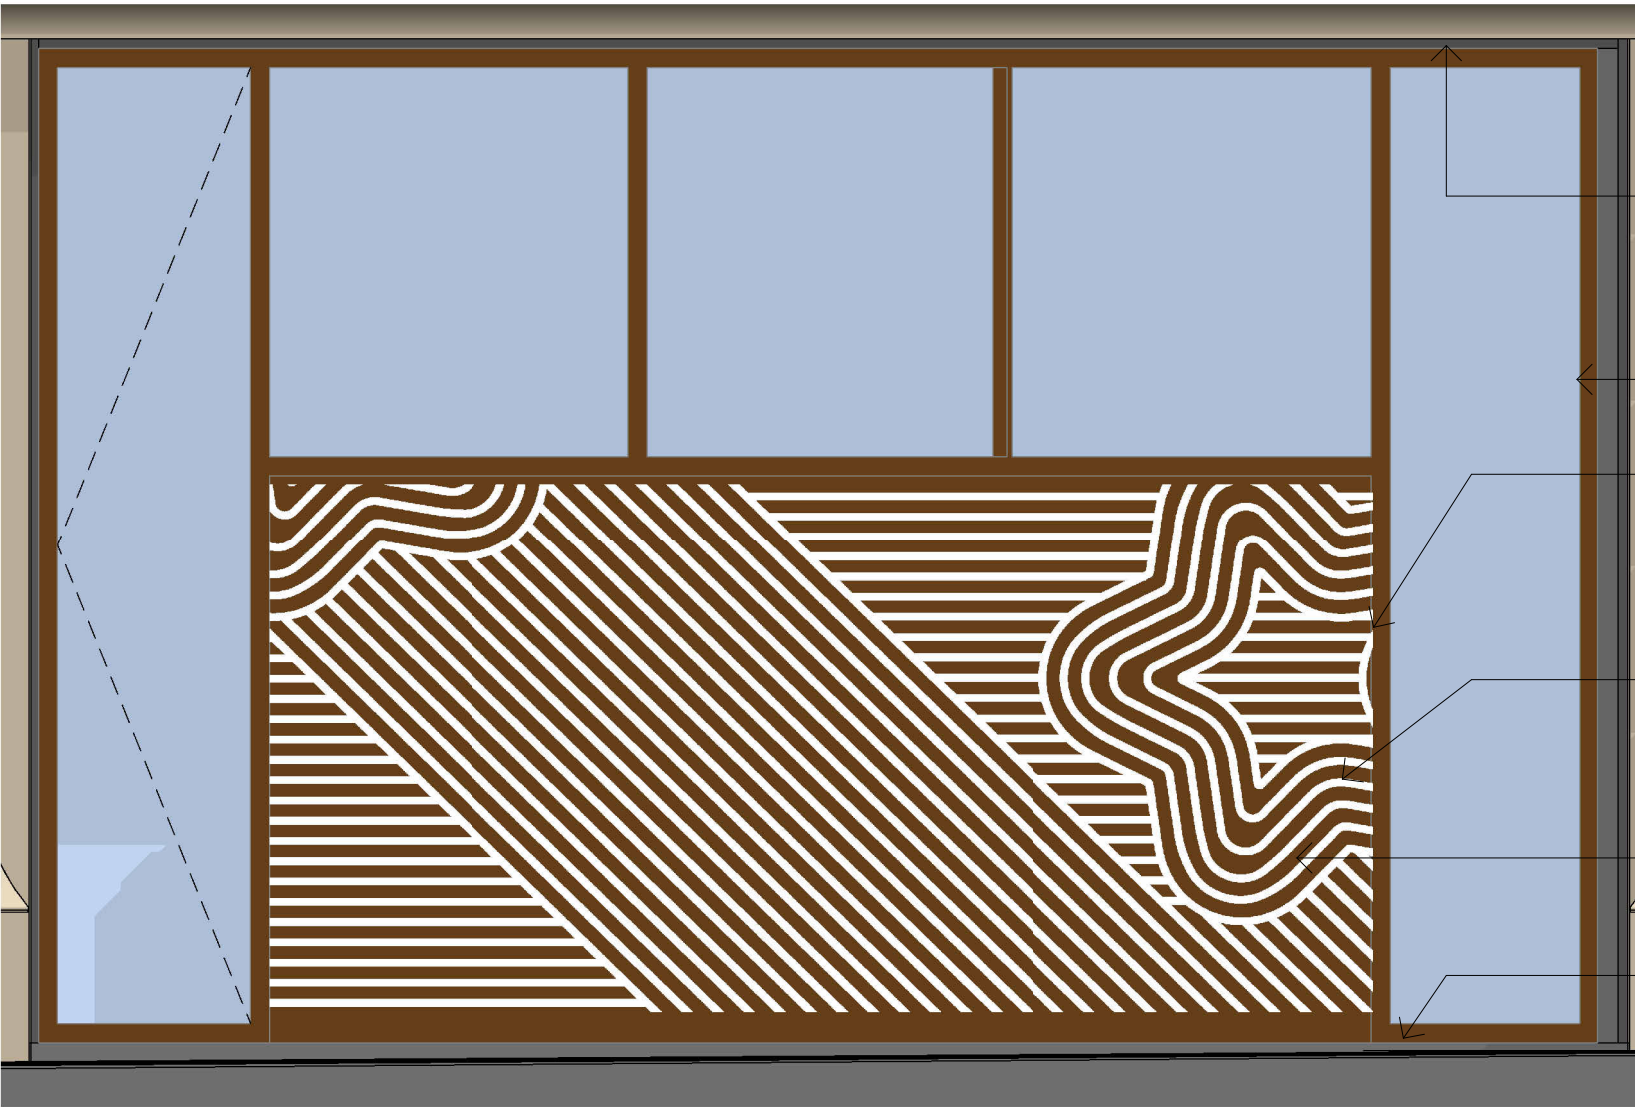

Internal soffit in window space to be exposed and painted black

Existing walls in window space to be retained, un-lined, decorated in off-white. Made good where appropriate.

Anodised Aluminum frame to glazed partition to match external glazing system.


Brand patterns in perforated design, perforation in areas shown white

Central 'blade' partition that allows for views through to space either side, and above. Volume of space visible as well as kitchen activity

Vinyl floor finish continues up to external glazing

02352 Elevation A - Shop front window

1 : 20

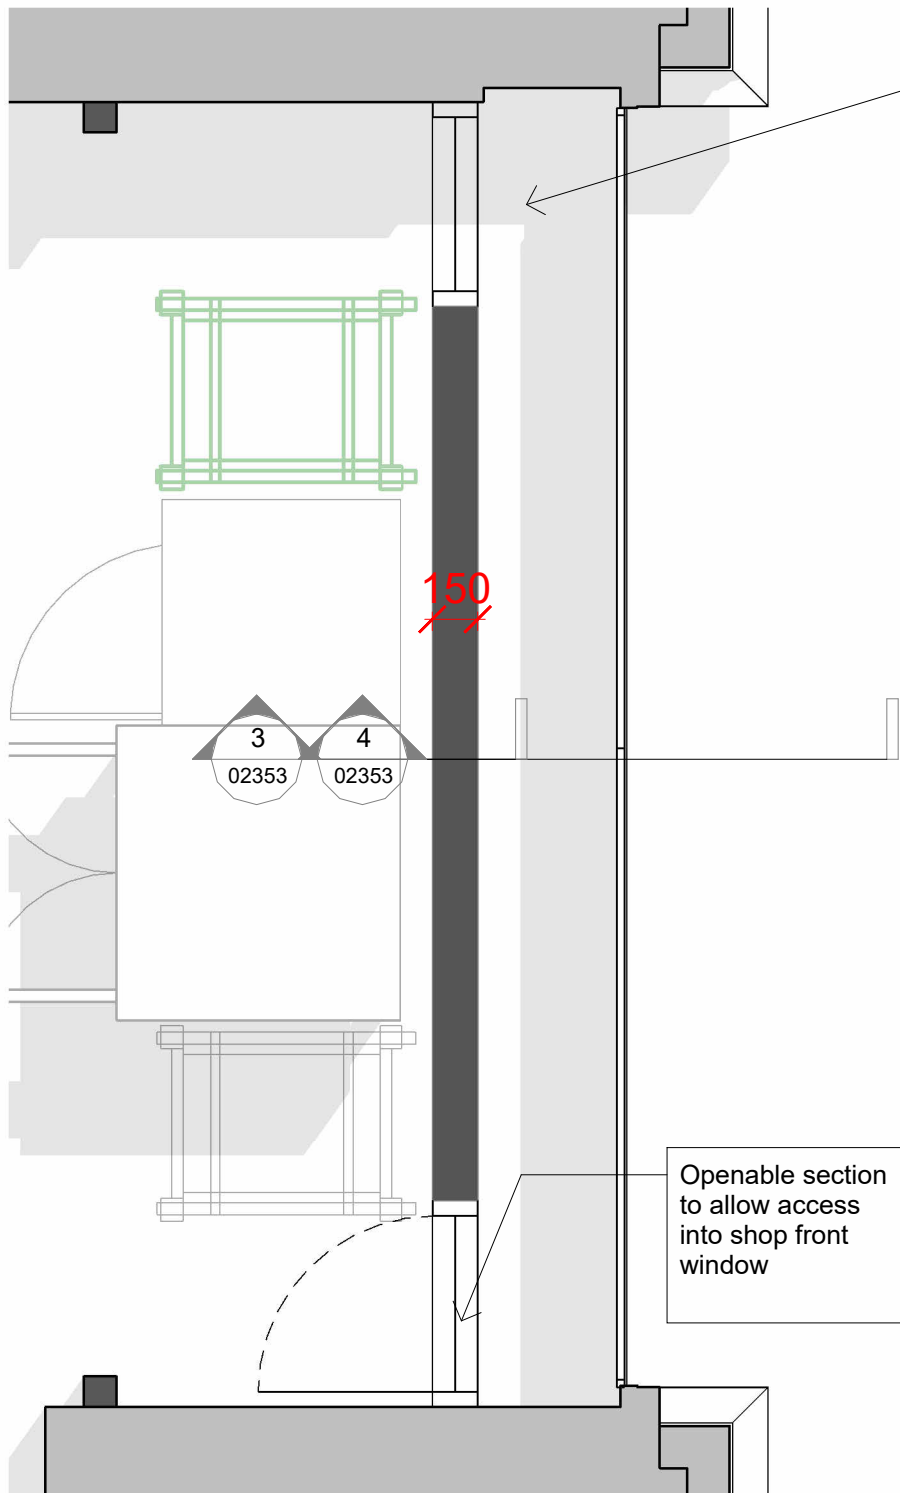


Coordinate position of timber feature wall with change in floor finish from safety vinyl to LVT

Openable section to allow access into shop front window

02352 Floor Plan - Shop front window

1 : 25

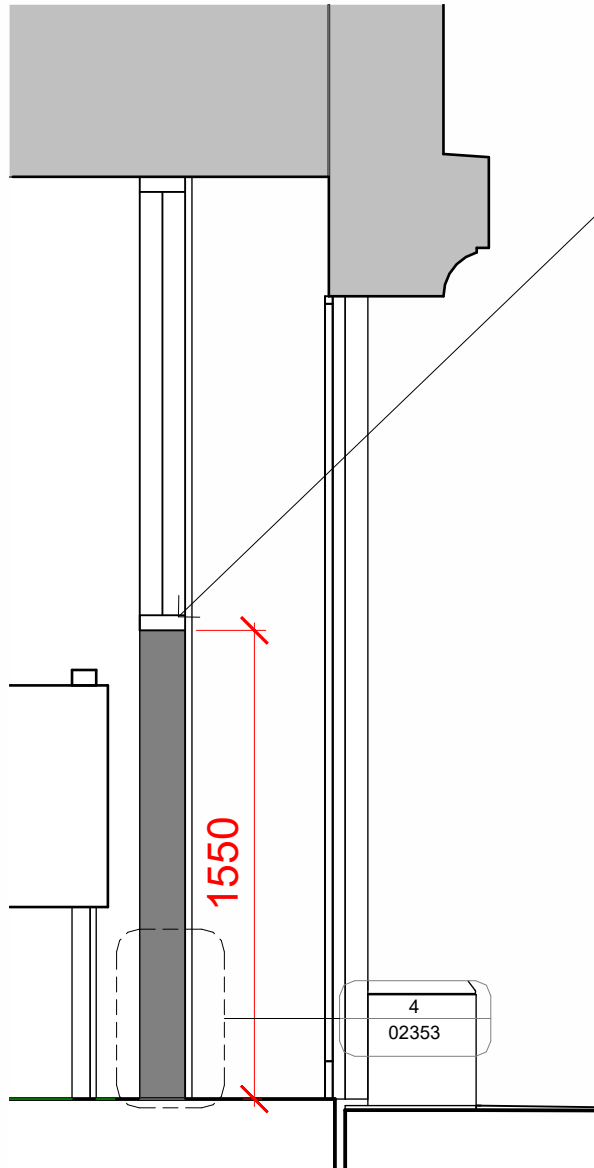


Anodised Aluminum frame to glazed partition to match external glazing system.

Back board to be MDF or plasterboard, Finish to be skimmed and-or painted as appropriate.

Anodised aluminium panel to match glazing panel with vinyl wave pattern applied. Perforation through panel, holes to suit pattern design.

02352 Elevation B

1 : 25

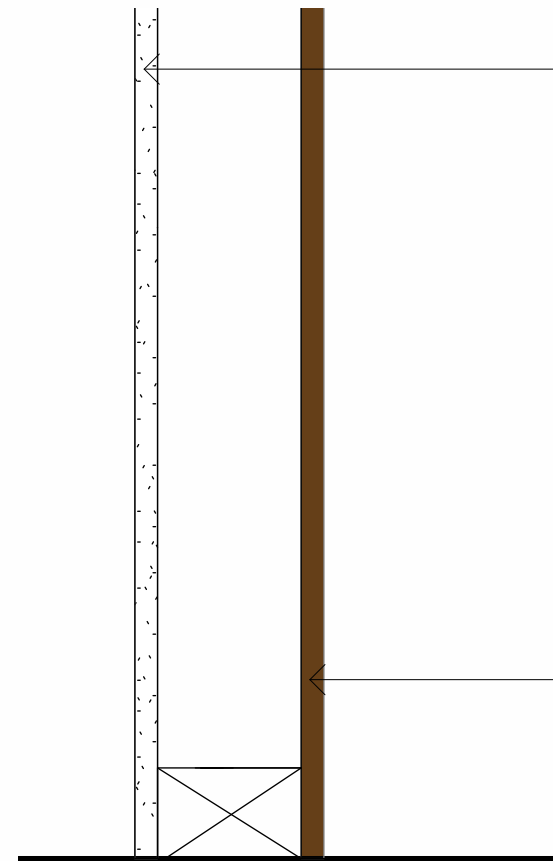

02352 Section B - Detail

1 : 5

Material Palette



Shop front glazed partition anodised Aluminum finish to match external glazing system



Window display front  
Timber effect LVT flooring

Notes

Do not scale from this document, unless for the purposes of planning applications where a scale bar is provided. Refer to figured dimensions only. All dimensions to be verified on site prior to construction. Report all discrepancies or ambiguities to the Document Originator immediately. This document is to be read in conjunction with relevant documents, drawings and standards.

|     |            |                                    |     |    |
|-----|------------|------------------------------------|-----|----|
| P04 | 07/06/2023 | Revised for LBA                    | DCP | DP |
| P03 | 05/06/2023 | Revised for LBA                    | DCP | DP |
| P02 | 24/03/2023 | Issued for LBA shopfront window    | DCP | DP |
| P01 | 15/03/2023 | DRAFT issue to client for comments | DCP | DP |

| Rev | Date | Notes | Drn | Chk'd |
|-----|------|-------|-----|-------|
|-----|------|-------|-----|-------|

Document Originator

**AWW**

London - 106 Weston Street, SE1 3QB  
Plymouth - East Quay House, PL4 0HX  
Bristol - pivot + mark, 48 - 52 Baldwin Street, BS1 1QB

020 7160 6000  
0117 923 2535  
01752 261 282

RIBA Chartered Practice

www.aww-uk.com

Client  
Insomnia Cookies

AWW Project Number  
4591

Project Stage  
Stage 4

Project Title  
IC, Unit 6, Cross Street  
Manchester

Title  
Shop front window display

Scale @ A2 Document Status  
S2 - Suitable for Information

| Project | Origin. | Volume | Level | Type | Role | Number | Rev |
|---------|---------|--------|-------|------|------|--------|-----|
| 4591    | AWW     | 01     | 00    | DR   | A    | 02353  | P04 |