


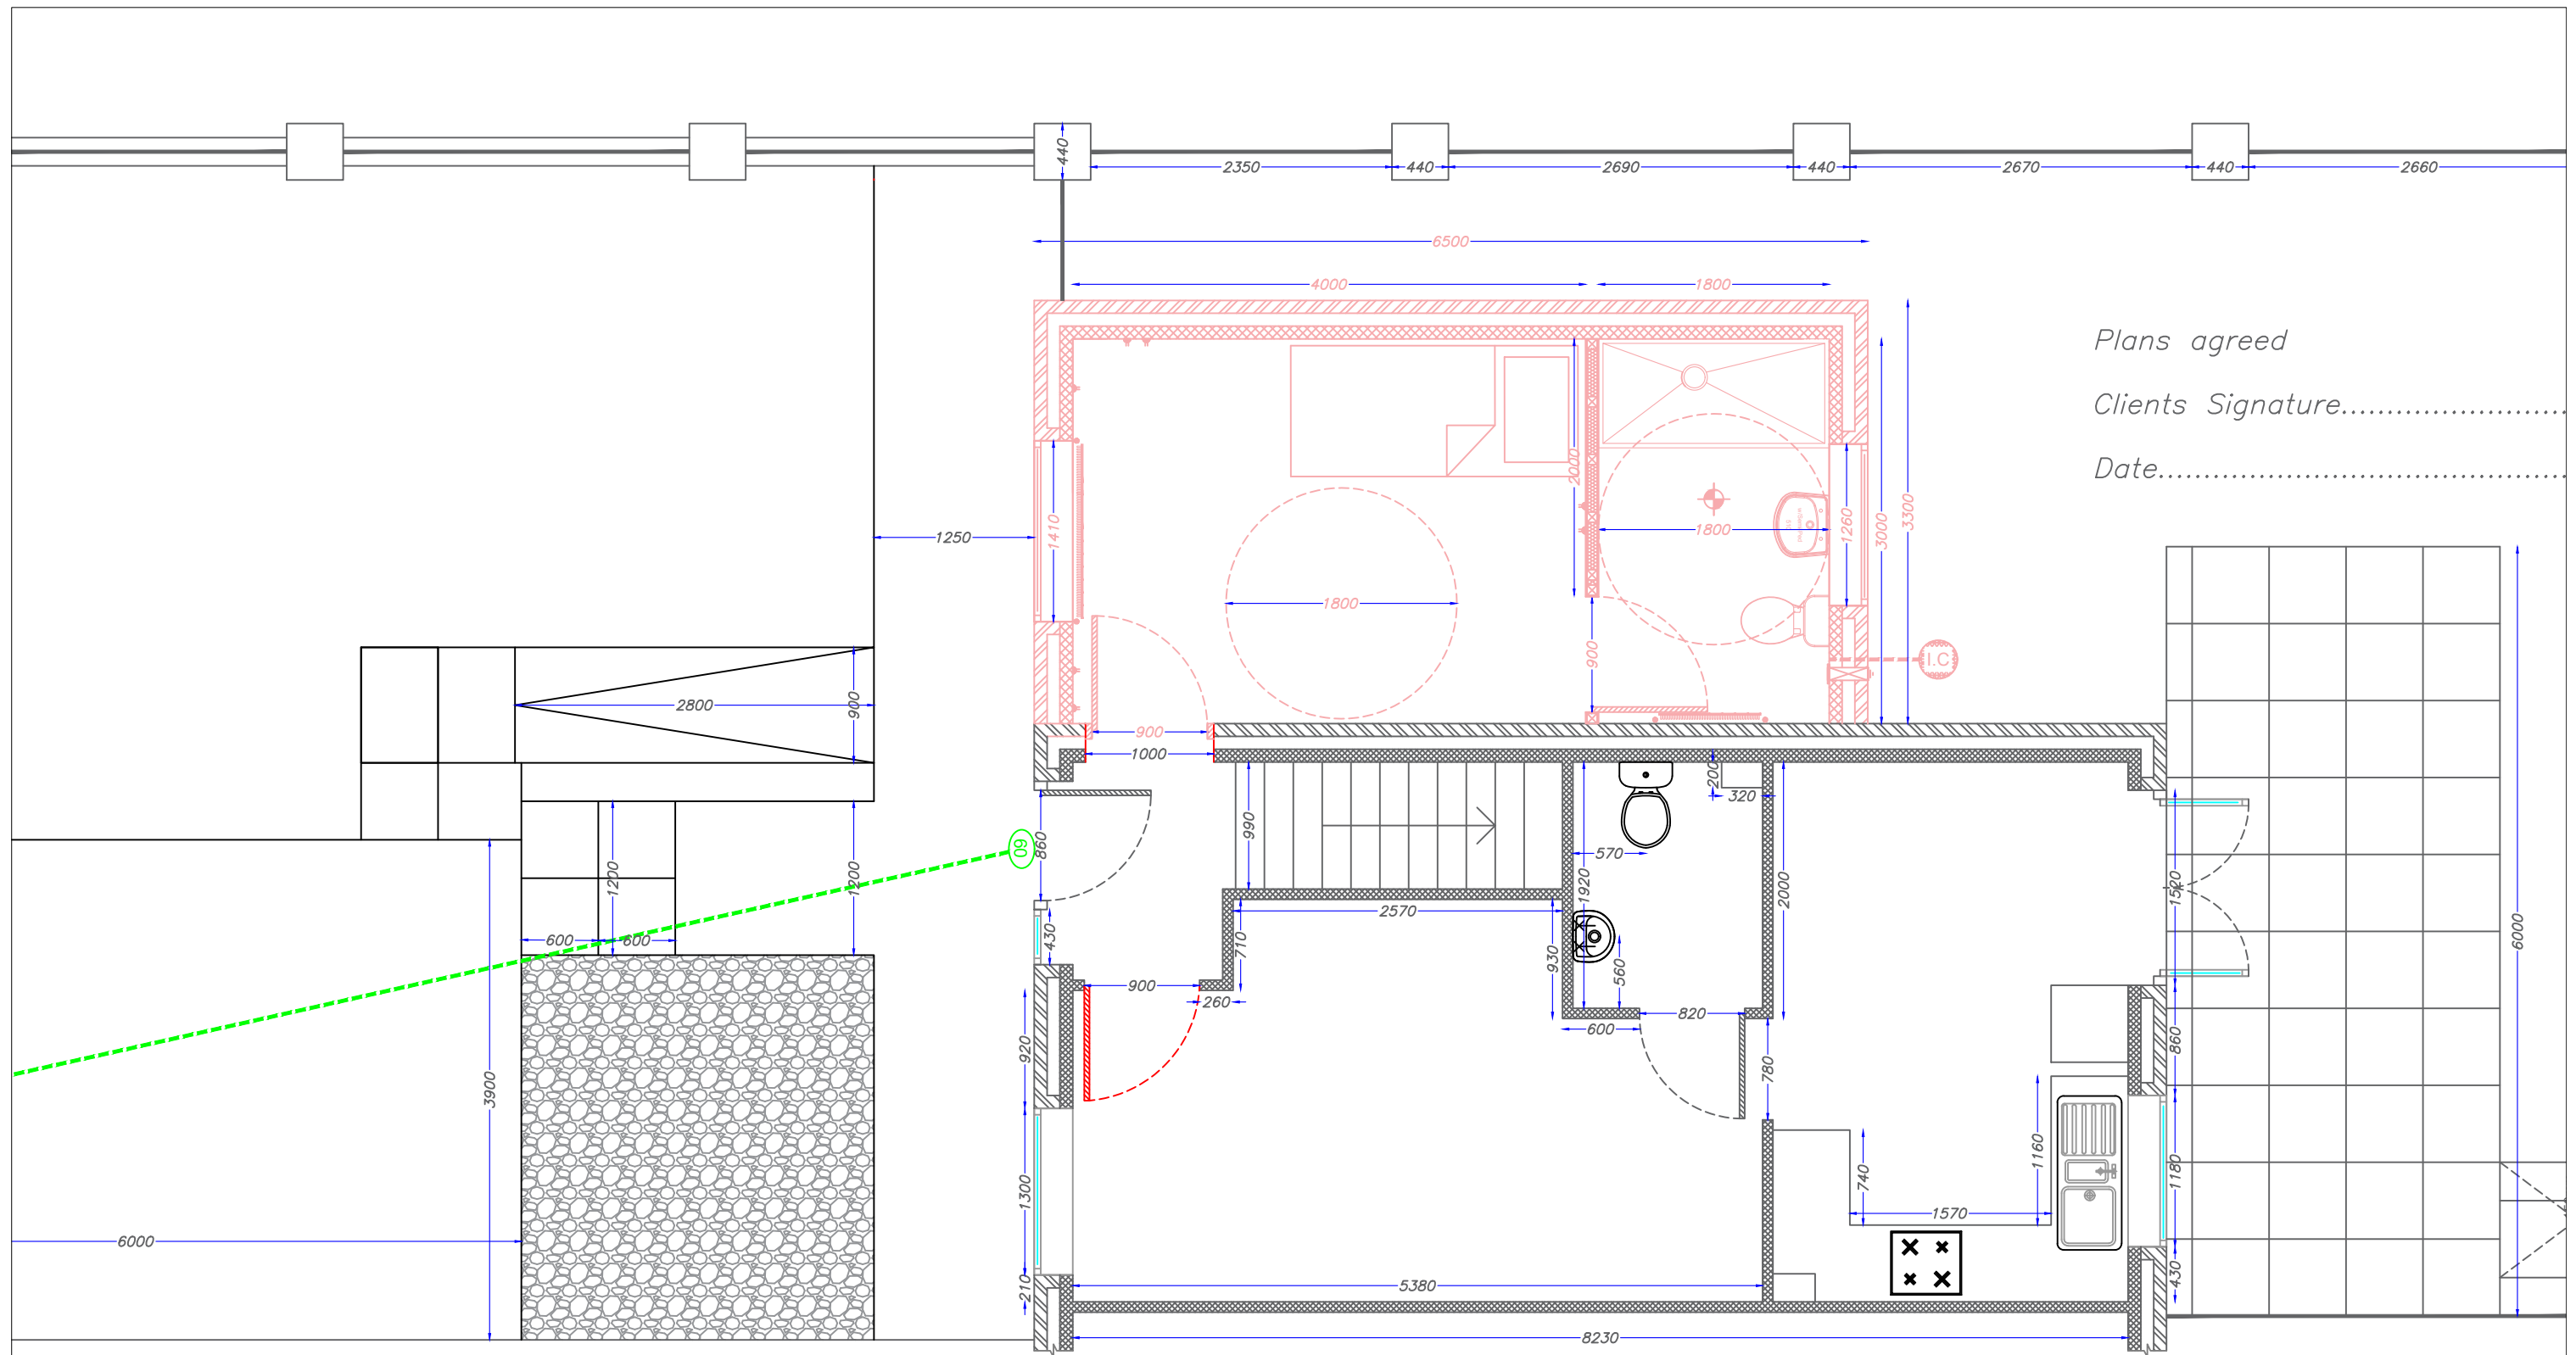

Manchester's Local Care Organisation Technical Officer Service 29 Poland St, Unit 1 Ancoats, Manchester, M4 6AZ	Applicants Name: Miss Juan Maria Jis Property Address: 3 Hartfield Close Brunswick Manchester M13 9YX	REVISIONS -	Date: 26/06/2023 Paper Size: A3 Scale: 1:50 Drawn By: Brian Taylor	 Manchester Equipment & Adaptations Partnership
--	---	--------------------	--	---