





1 Existing Ground Floor Level
1 : 50

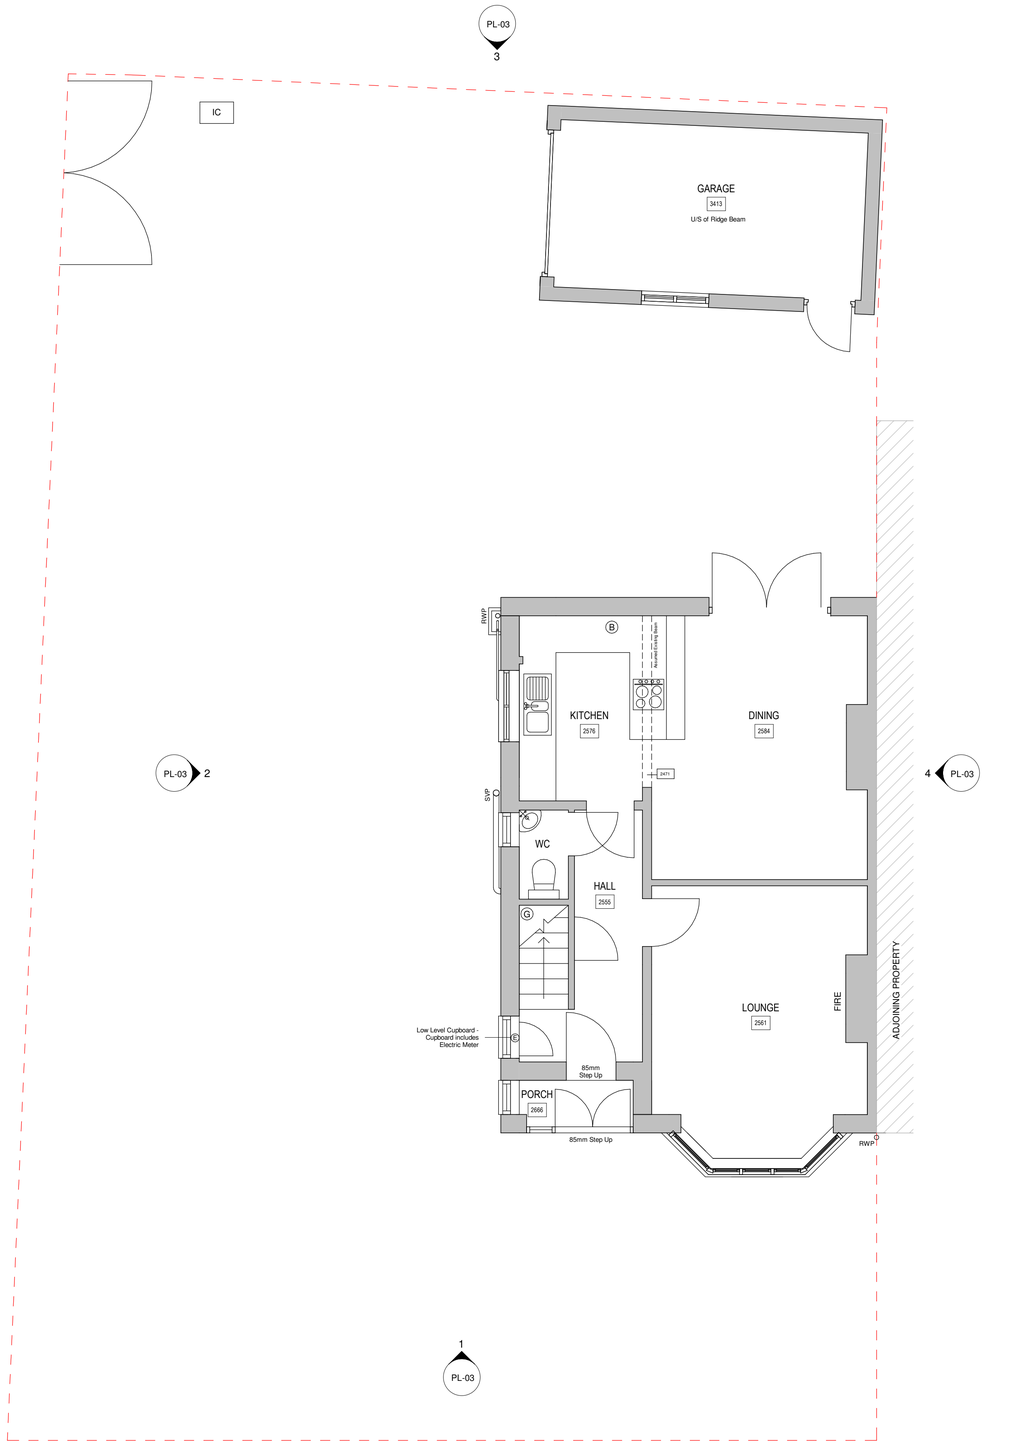


VISUAL SCALE 1:50 @ A1

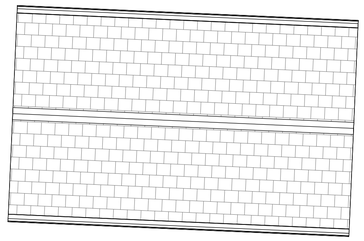

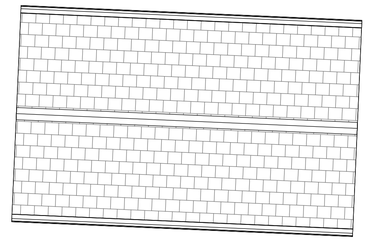

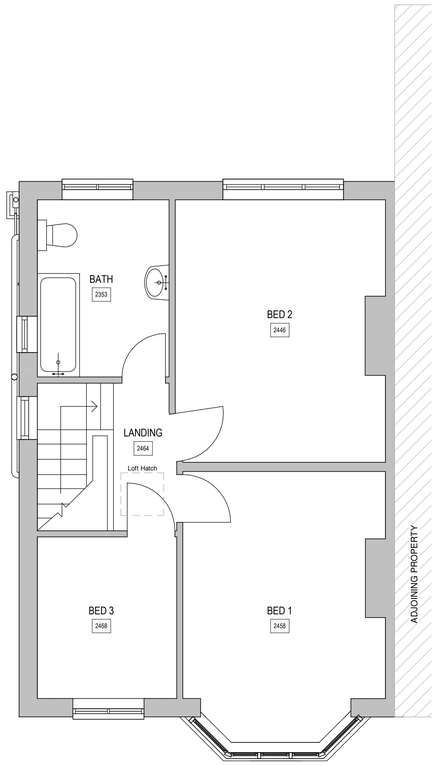

2 Existing First Floor Level
1 : 50

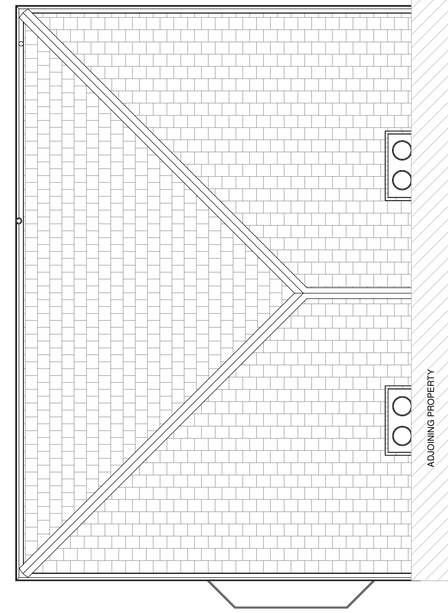

3 Existing Roof Level
1 : 50

Notes:

This drawing is copyright. Figured dimensions are to be followed in preference to scaled dimensions and particulars are to be taken from the actual work where possible. Any discrepancy must be reported to the architect immediately and before proceeding. If in doubt, ask.

rev	description	date
Revision Schedule		

Rev No:

Drawn by: LNR

Project No:

DP2257

Project:

48 Hartington Road,
Chorlton-cum-Hardy,
Manchester, M21 8UY

Drawing Title:

Existing Plans

Drawing No:

DP-2257- PL-02

Date: 03/01/2023

Scale: 1 : 50 @A1

Client:

Skillen

Architect:

DRAW PLAN®

Draw Plan Ltd - Suite 112, Newton House, Faraday Street, Birchwood Park, Warrington, WA3 6FW

Telephone: 07384 977700
Email: hello@drawplan.co.uk
Website: www.drawplan.co.uk