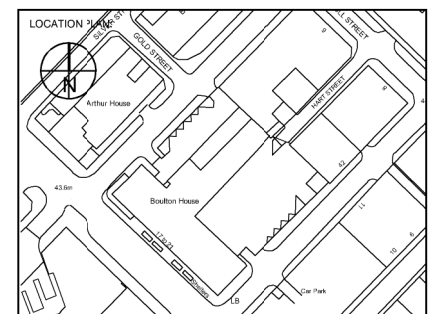
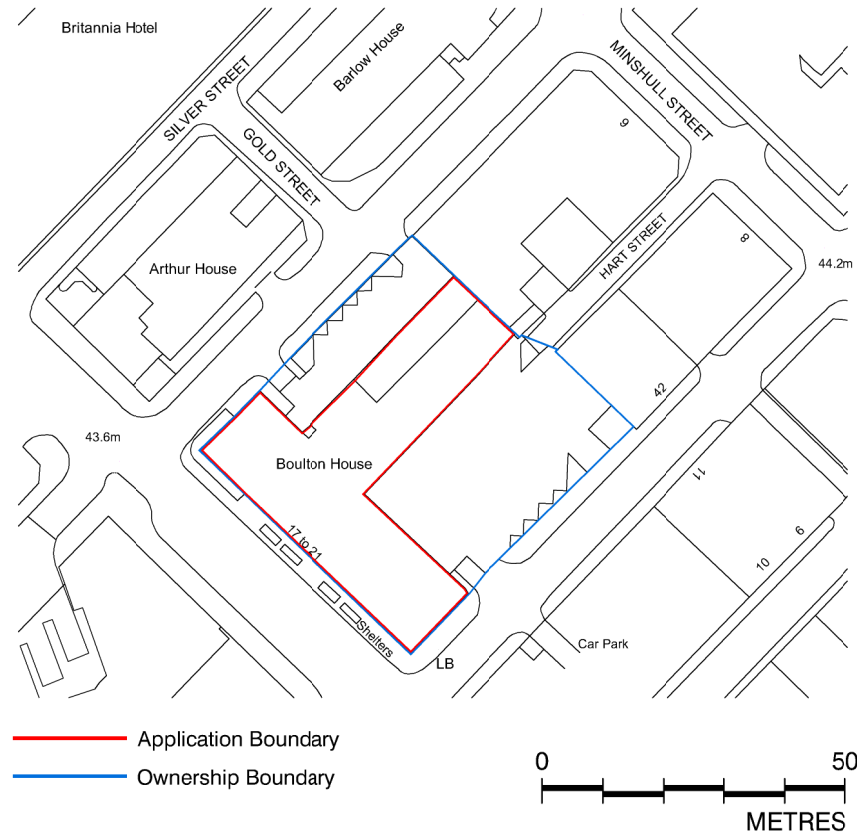


Crown Copyright reserved. Fuse Studios Limited Copyright.

[illegible]

BOULTON HOUSE
MANCHESTER

Area:

Drawing Title:

SITE LOCATION PLAN

Drawing Number:

21036-FUS-XX-XX-DR-A-0000

Revision: /	Scale: 1:1250 @ A4
Drawn by: CSR	Date: MAR 23
Checked by: SPC	

West One
114 Wellington Street
Leeds LS1 1BA

Tel+44 (0) 113 880 0770
www.fuse-studios.com

PLANNING

fuse.

SITE LOCATION PLAN