


0m 1m 2m 3m 4m 5m

VISUAL SCALE 1:100 @ A3




01_P-Elevation

1 : 100

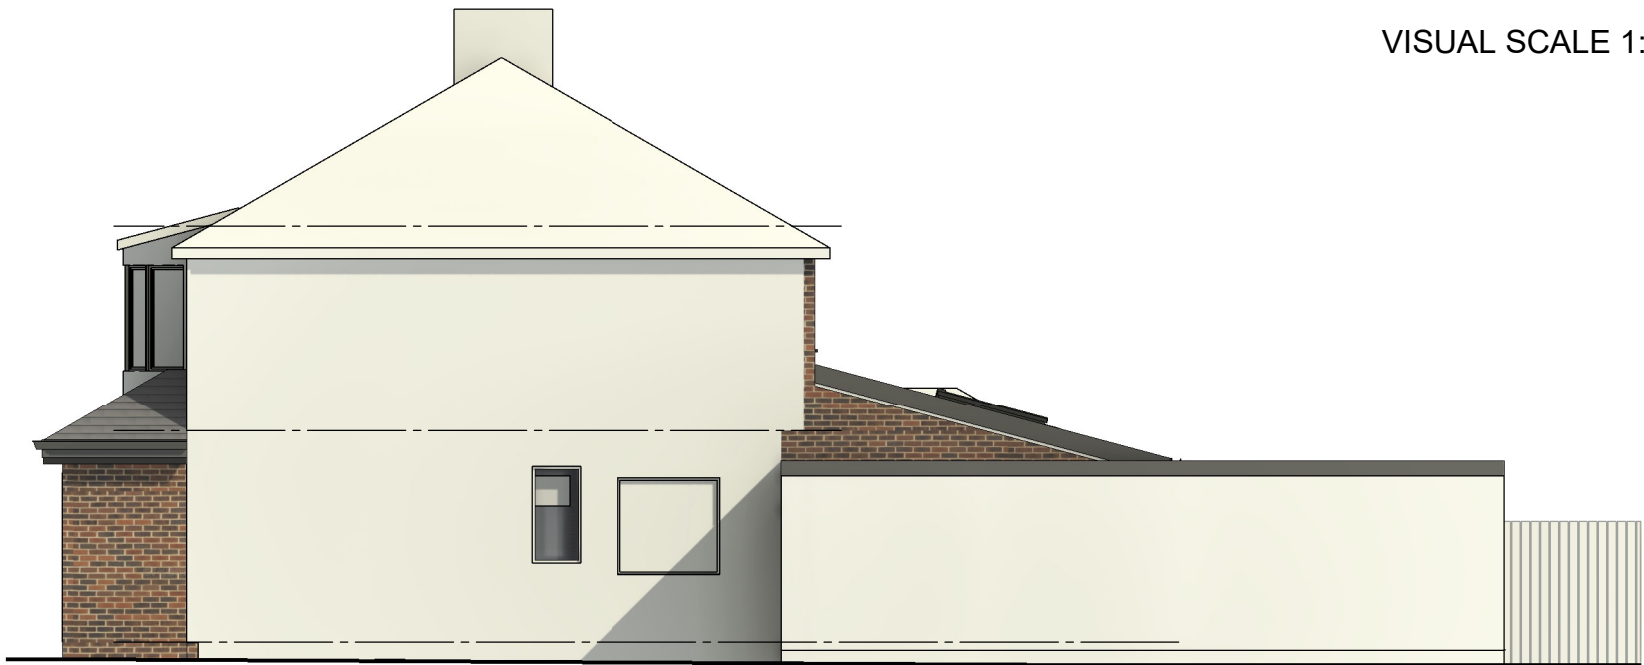


02_P-Elevation

1 : 100

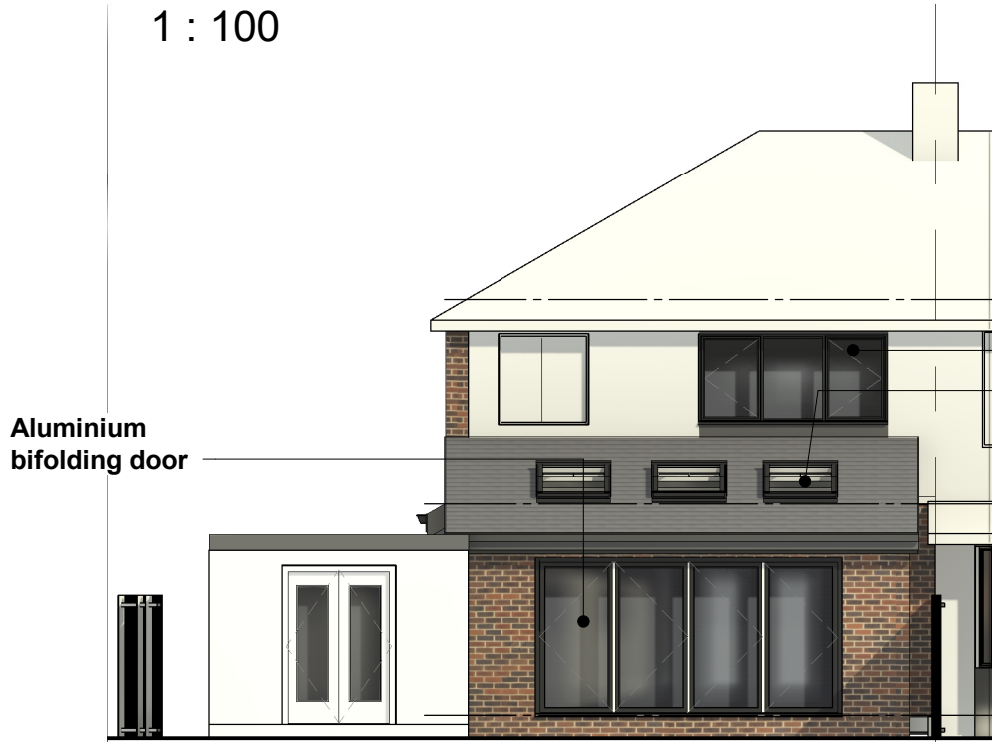

03_P-Elevation

1 : 100

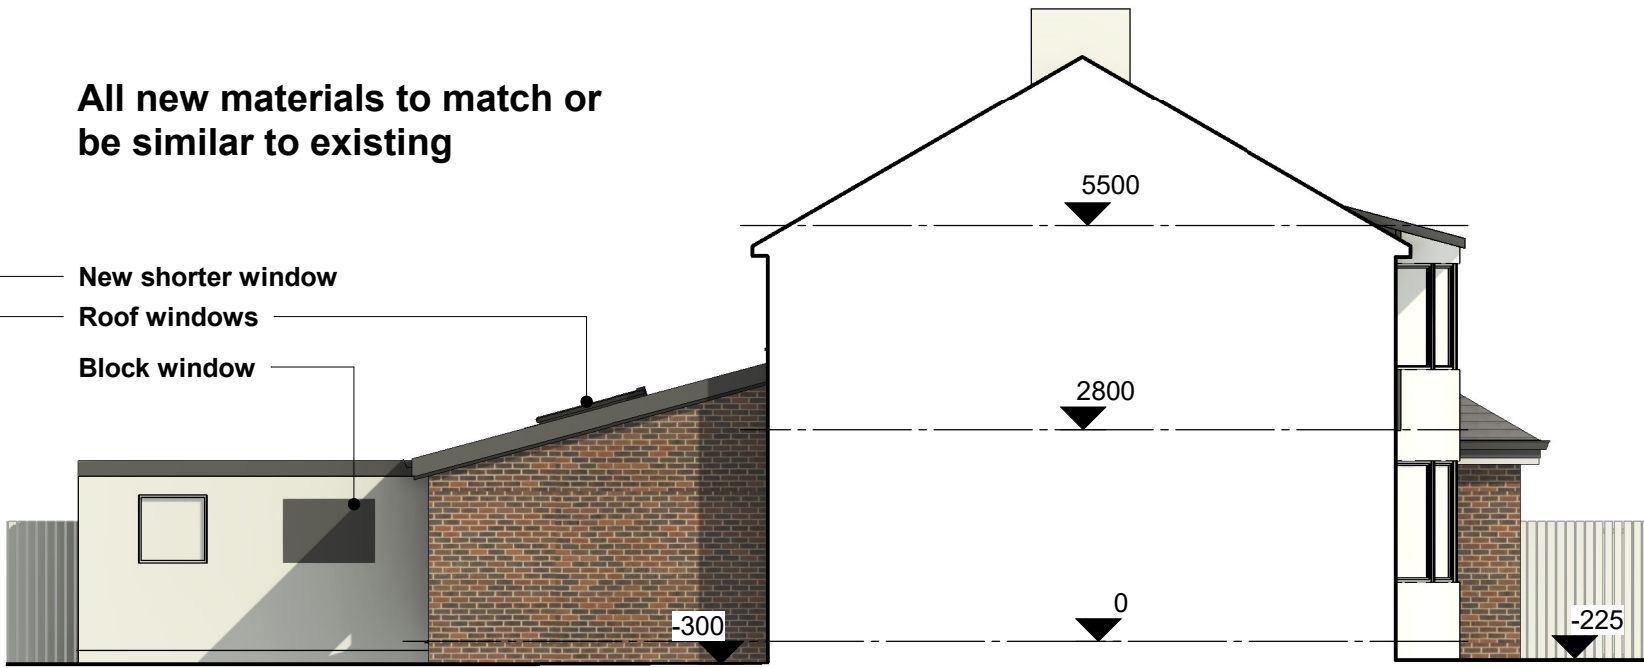

04_P-Elevation

1 : 100

COPYRIGHT © ALL RIGHTS RESERVED BY VIKAS ALYAS LTD. DO NOT SCALE FROM DRAWING. DRAWING INDICATES DESIGN INTENT ONLY. REPORT ANY DISCREPANCIES TO CLIENT / VA LTD. NOT TO BE USED FOR CONSTRUCTION UNLESS STATED SO. TO BE READ IN CONJUNCTION WITH OTHER DRAWINGS OR SPECIFICATION WHERE PROVIDED.



0161 511 8479

vikas@architek.uk
916 Stockport Road, Levenshulme, Manchester, M19 3AB

No.	Description	Date
P1	Issue to Planning	15.03.2023

PROJECT		ADDRESS		CLIENT	
Single storey rear extension and front porch extension		1219_52 Ferndown Rd, Wythenshawe, Manchester M23 9AN		Falaju S	
SHEET		Date		Project number	Scale (@ A3)
Manchester City Council		02.03.2023		1219	1 : 100
PURPOSE OF ISSUE		DRAWING NUMBER		REV	
Planning		A105		P1	