




North 1:500

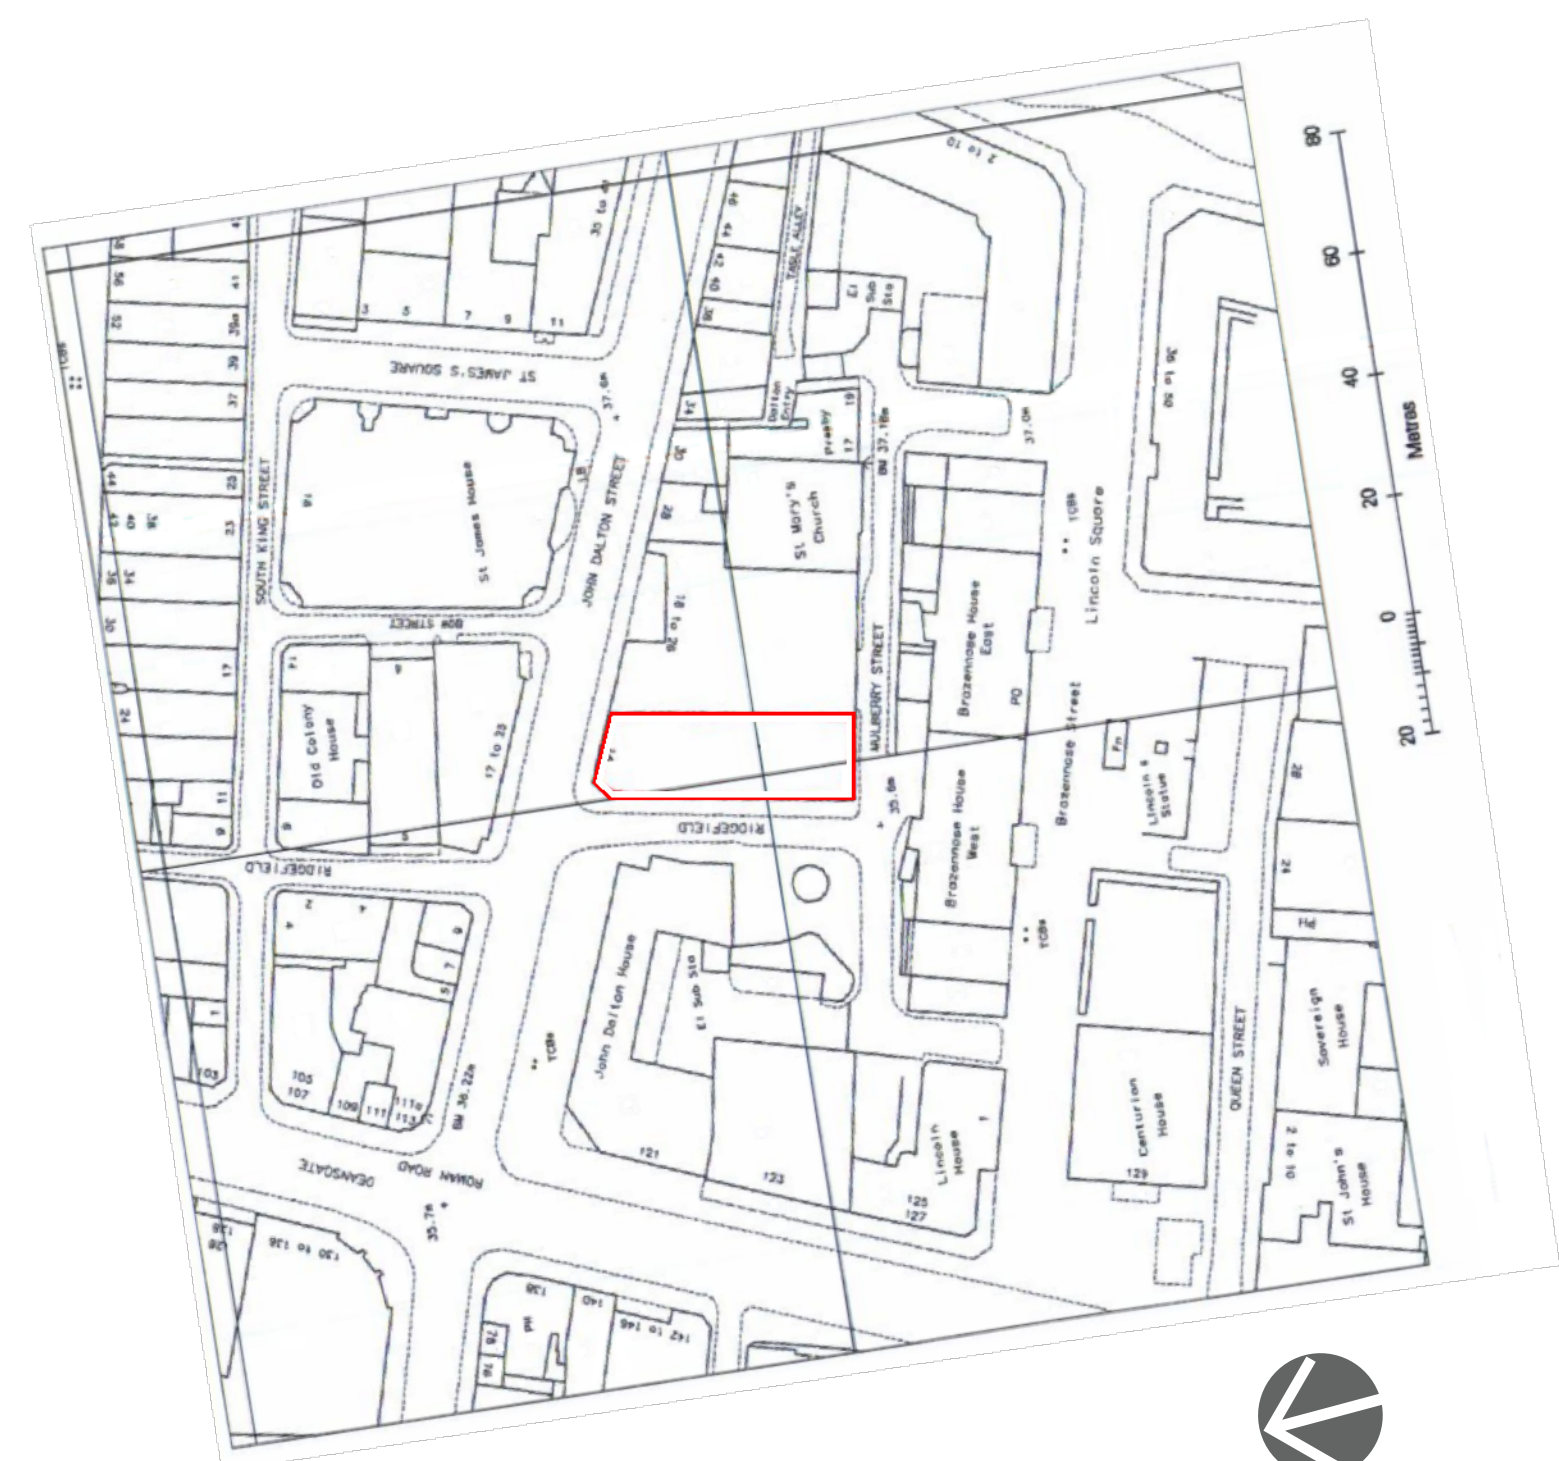

North 1:1250

Jade3 Architecture Ltd
Jade3 Architecture Ltd, Studio 12, Silver Street, Wakefield WF1 1UY
Telephone: 01535 740097 www.jade3architecture.co.uk

Former Panacea site
Ikaro restaurant
14 John Dalton Street
Manchester
M2 6JR

Project No. 2023 Enquiry 24	Project Title existing location red lines	Reviewed By MC	Scale 1:1250 and 1:500 @A1 size	Date 25/03/2023
Drawn No. 107	Reviewed Title	Revision		

Important Notice
Do not scale off this drawing. Critical dimensions should be checked on site prior to works commencing. Dimensional conflicts should be brought to the company's attention as soon as they become apparent. It shall be the responsibility of the client to ensure that the drawing is used for its intended purpose. Copyright in this drawing and any work executed from this drawing remains the property of Jade3 Architecture Ltd.