

AFR
STUDIO

AFR STUDIO LIMITED
173-A Dickenson Road, Longsight
Manchester, M13 0YN


PROJECT:

35 Athol Road, Whalley Range,
Manchester, M16 8QW, UK

DRAWING TITLE:

Proposed Right Side Elevation

	DRG NO : A-07
DATE : July, 2023	SCALE: 1:50@A3

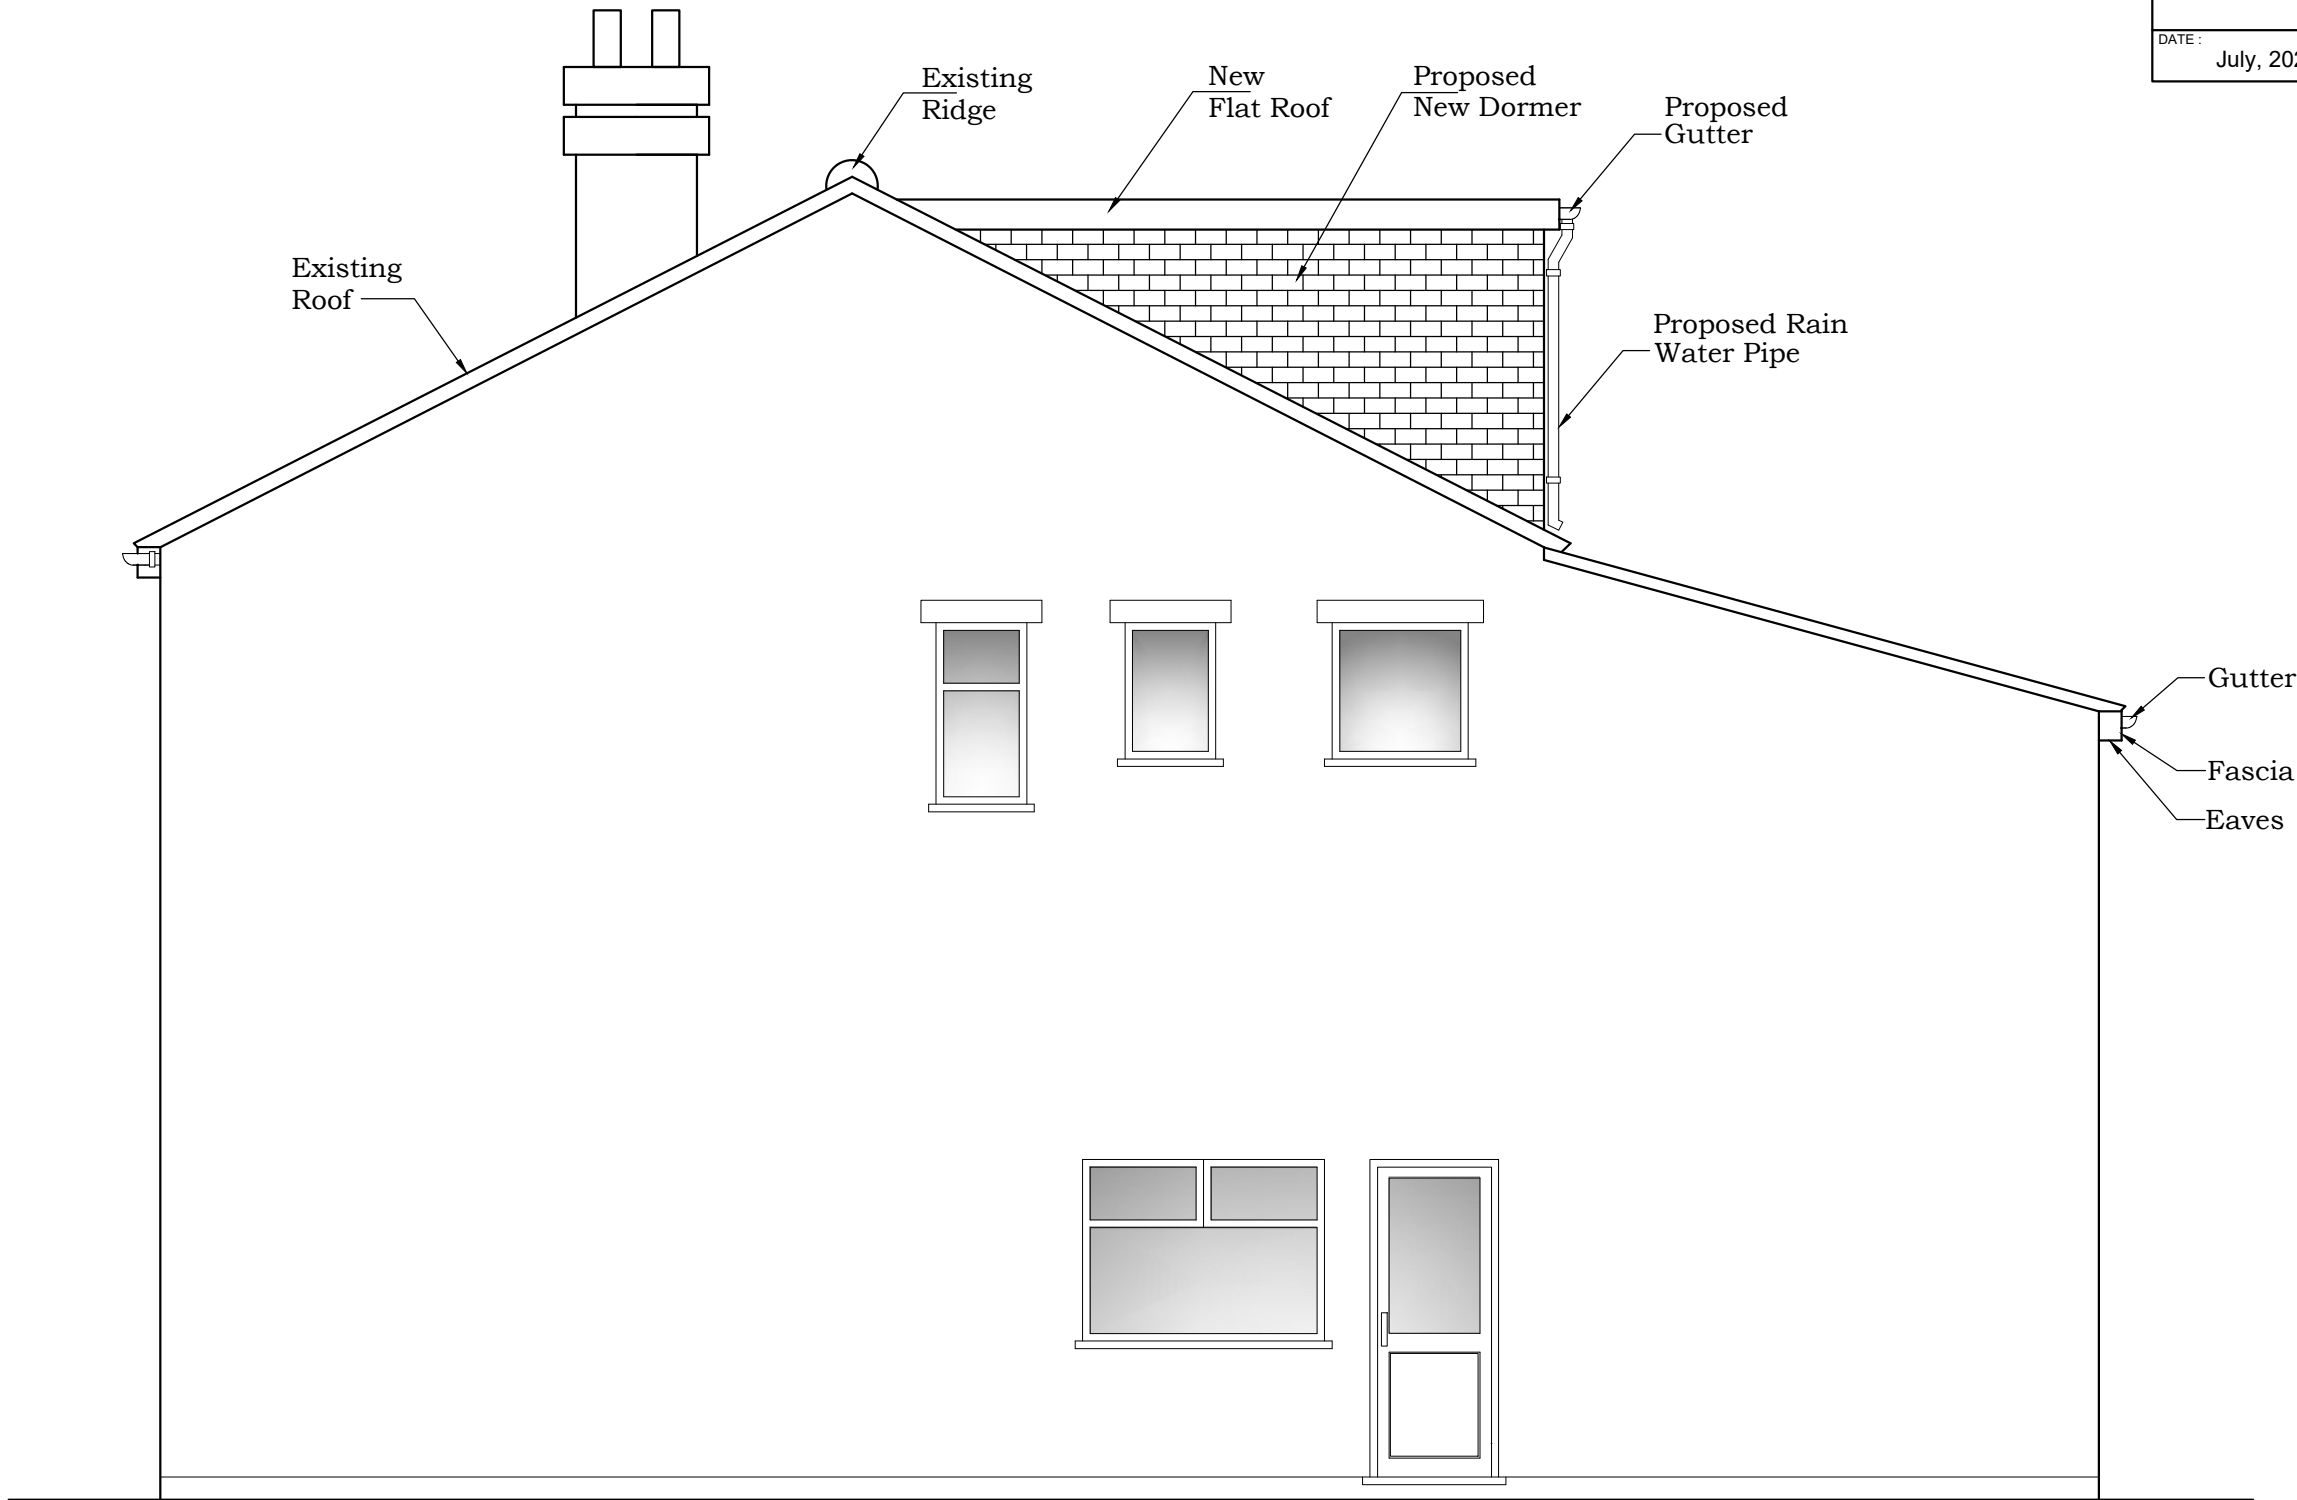

PROPOSED RIGHT SIDE ELEVATION