


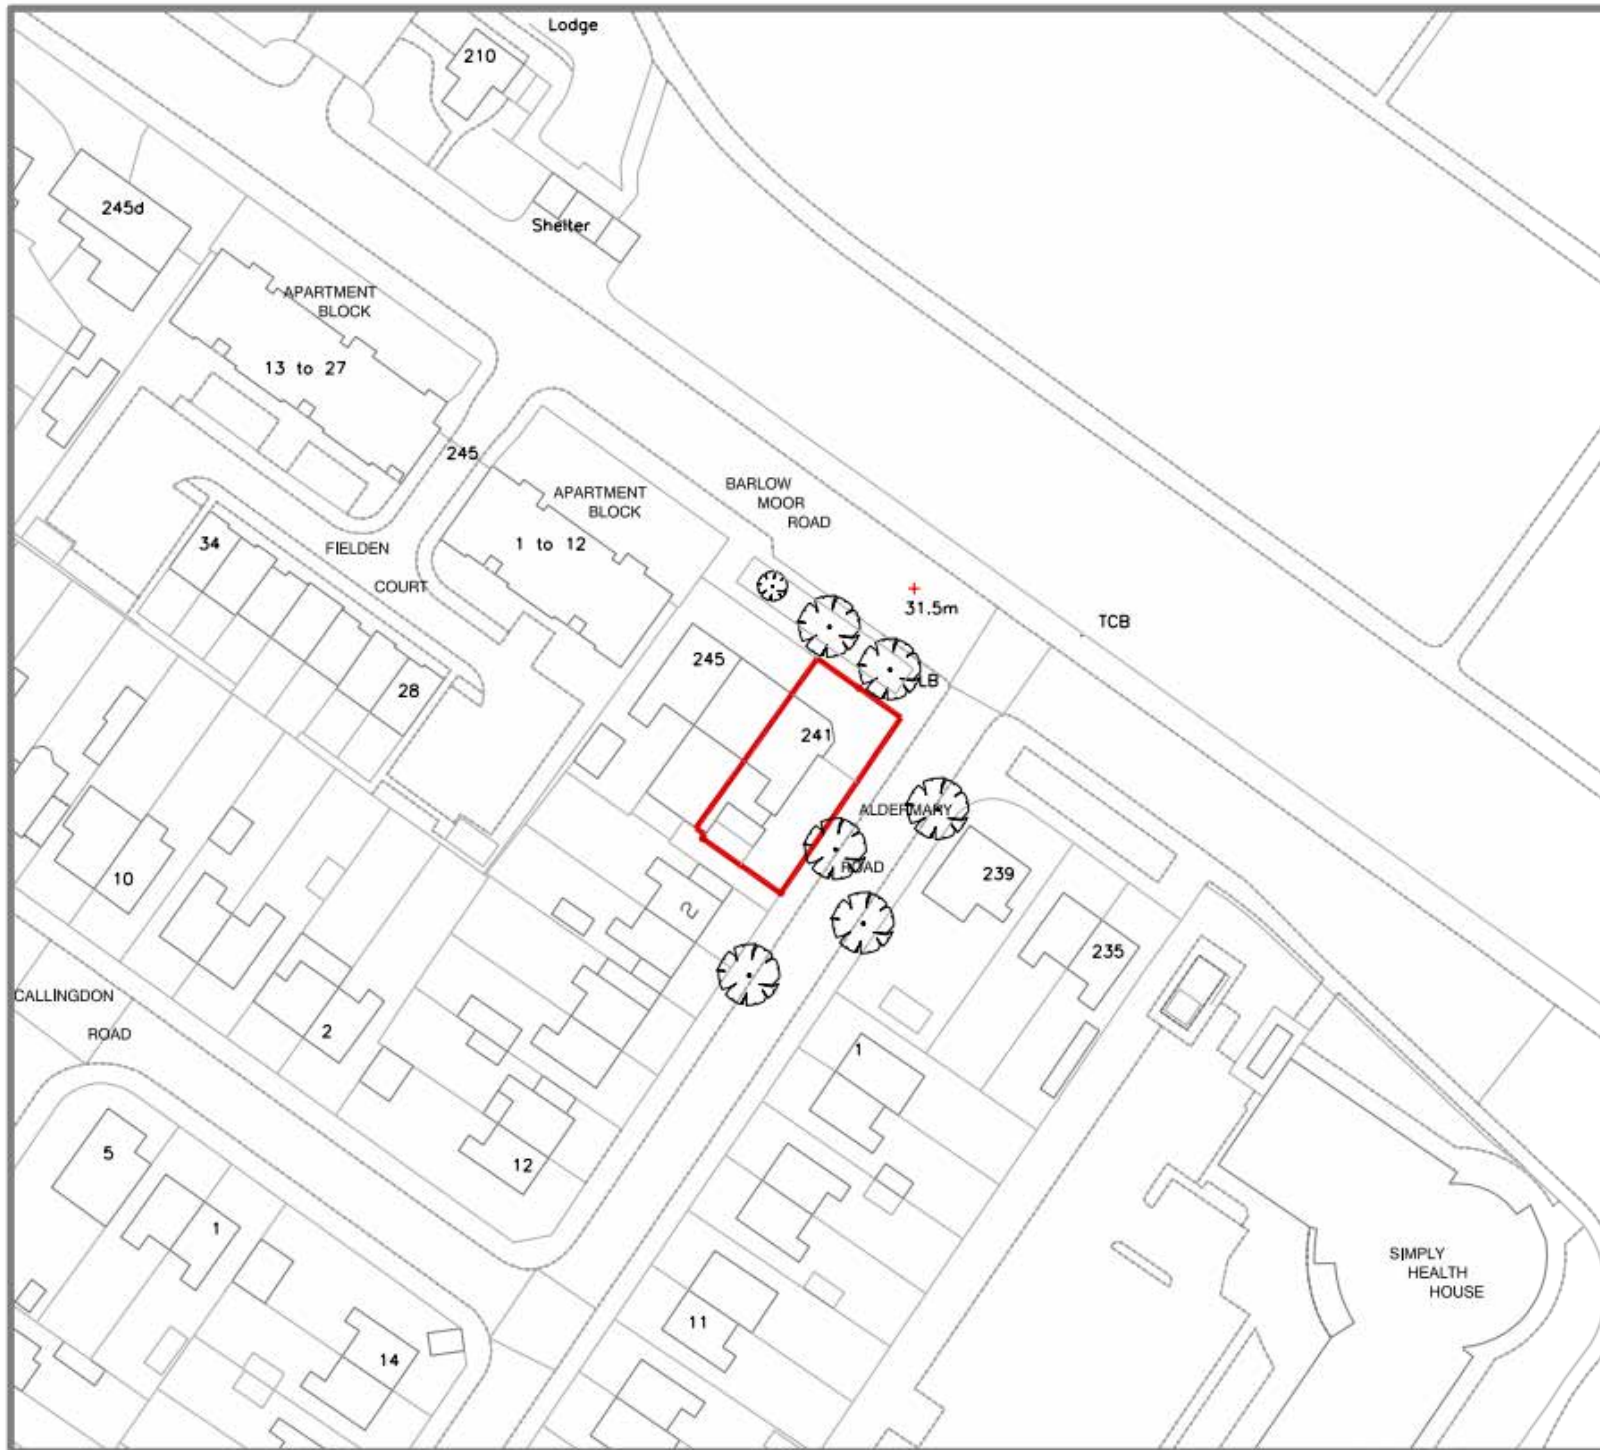

LOCATION PLAN

Merve Tay Architecture&Design
+447515 884719
info@mervetay.com

1:1000@A4

Address: 241 Barlow Moor Rd
Manchester M21 7QL