




○ BOWKER SADLER PARTNERSHIP LIMITED
■ THIS DRAWING IS THE SUBJECT OF COPYRIGHT WHICH VESTS IN BOWKER SADLER PARTNERSHIP LIMITED. IT IS AN INFRINGEMENT OF COPYRIGHT TO REPRODUCE THIS DRAWING, BY WHATEVER MEANS, INCLUDING ELECTRONIC, WITHOUT THE EXPRESS WRITTEN CONSENT OF BOWKER SADLER PARTNERSHIP LIMITED WHICH RESERVES ALL ITS RIGHTS
BOWKER SADLER PARTNERSHIP LIMITED ASSERTS ITS RIGHTS TO BE IDENTIFIED AS THE AUTHOR OF THIS DESIGN
■ DRAWING NOT TO BE SCALED.
■ REPORT ERRORS & OMISSIONS TO ARCHITECT.
■ CHECK ALL DIMENSIONS ON SITE
■ DRAWING TO BE READ IN CONJUNCTION WITH THE HEALTH AND SAFETY PLAN AND ALL RELEVANT RISK ASSESSMENTS

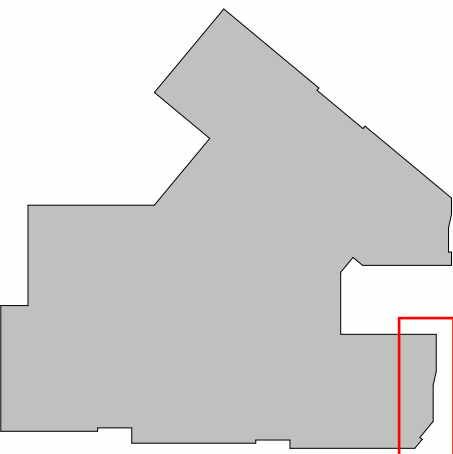


Key Map

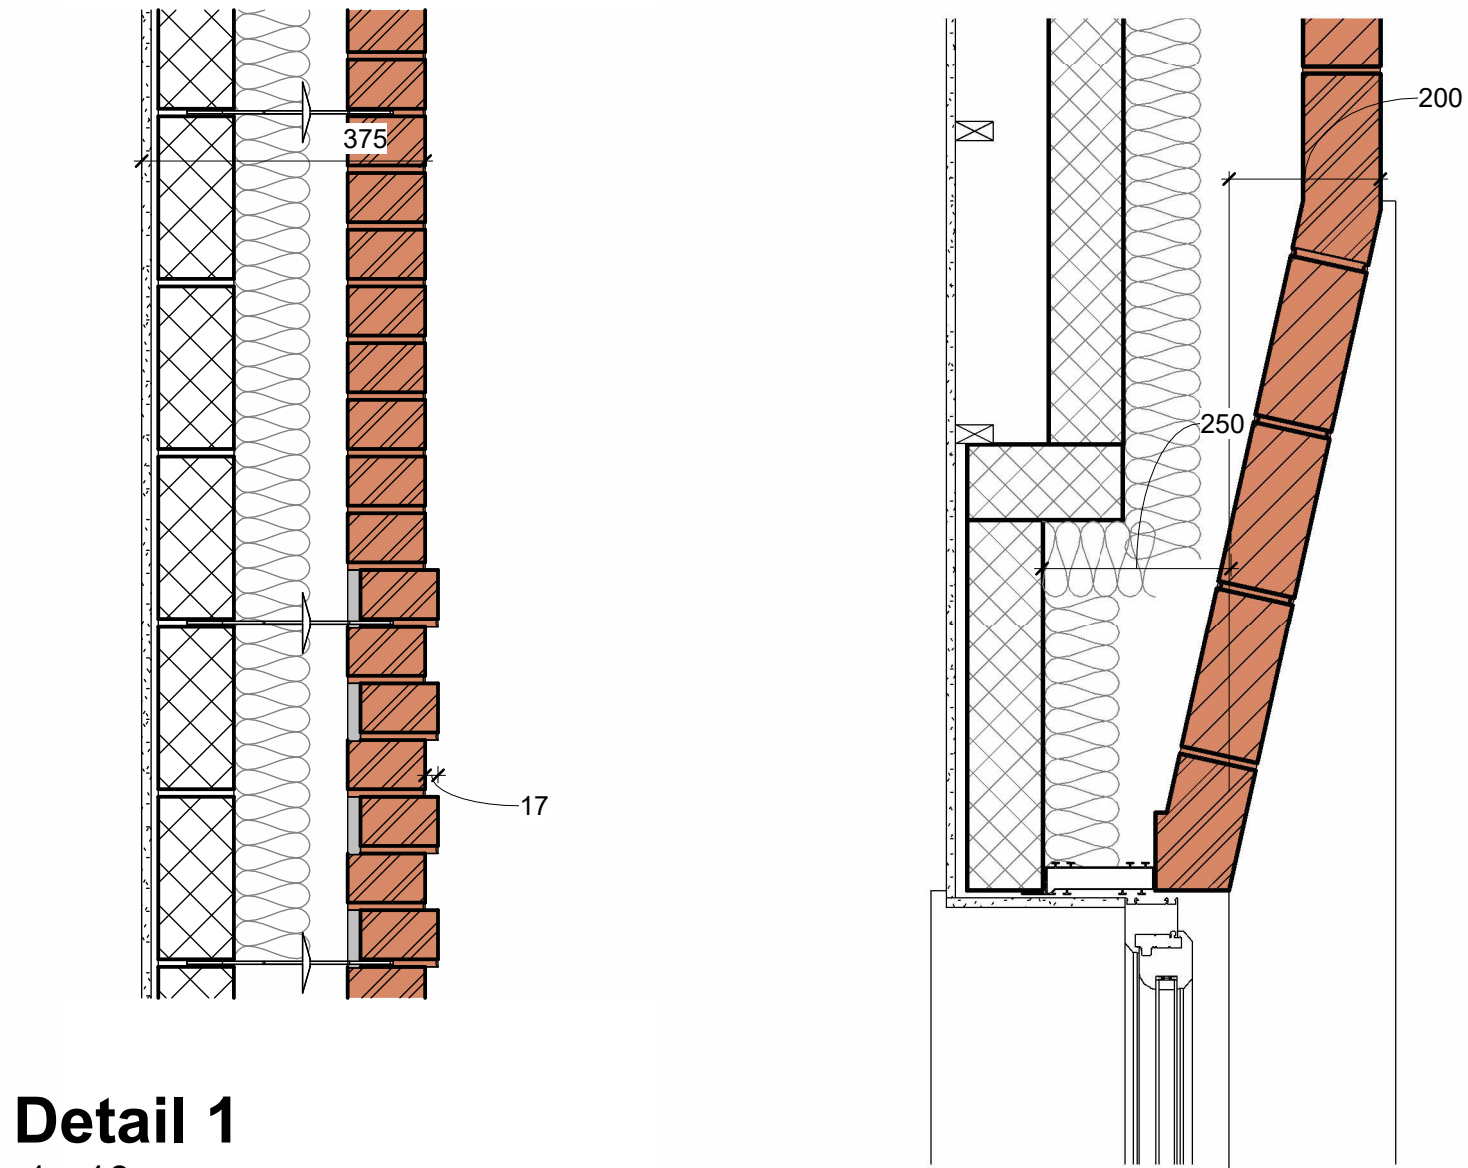


Detail 1
1 : 10

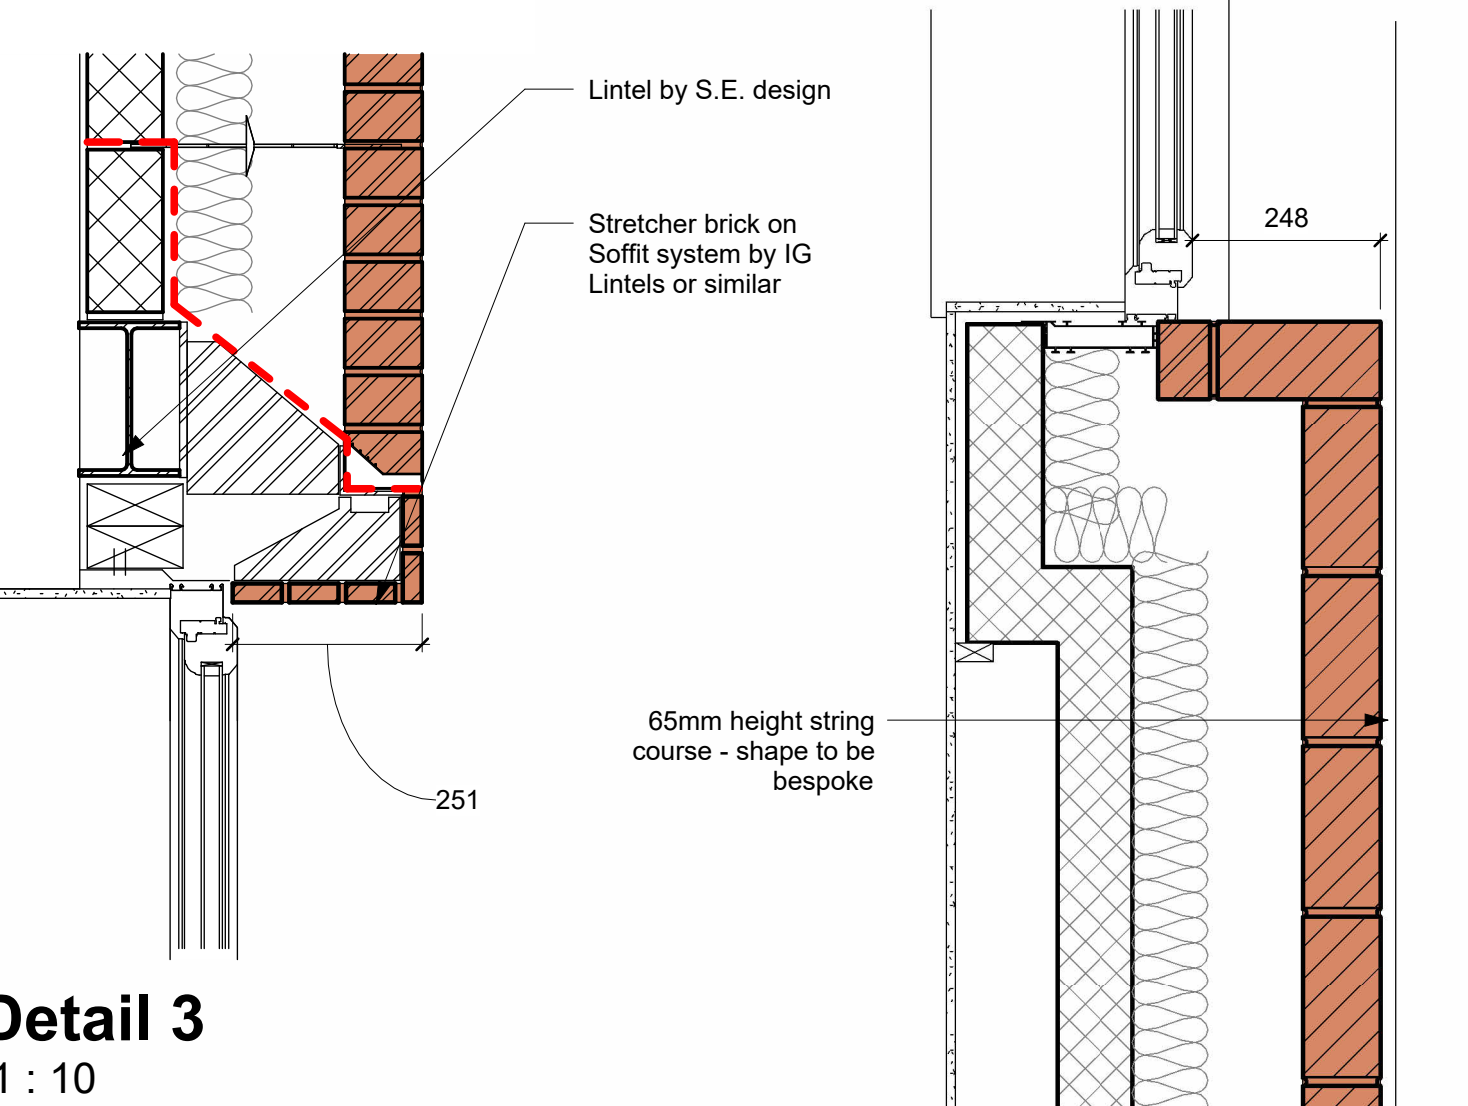

Detail 3
1 : 10

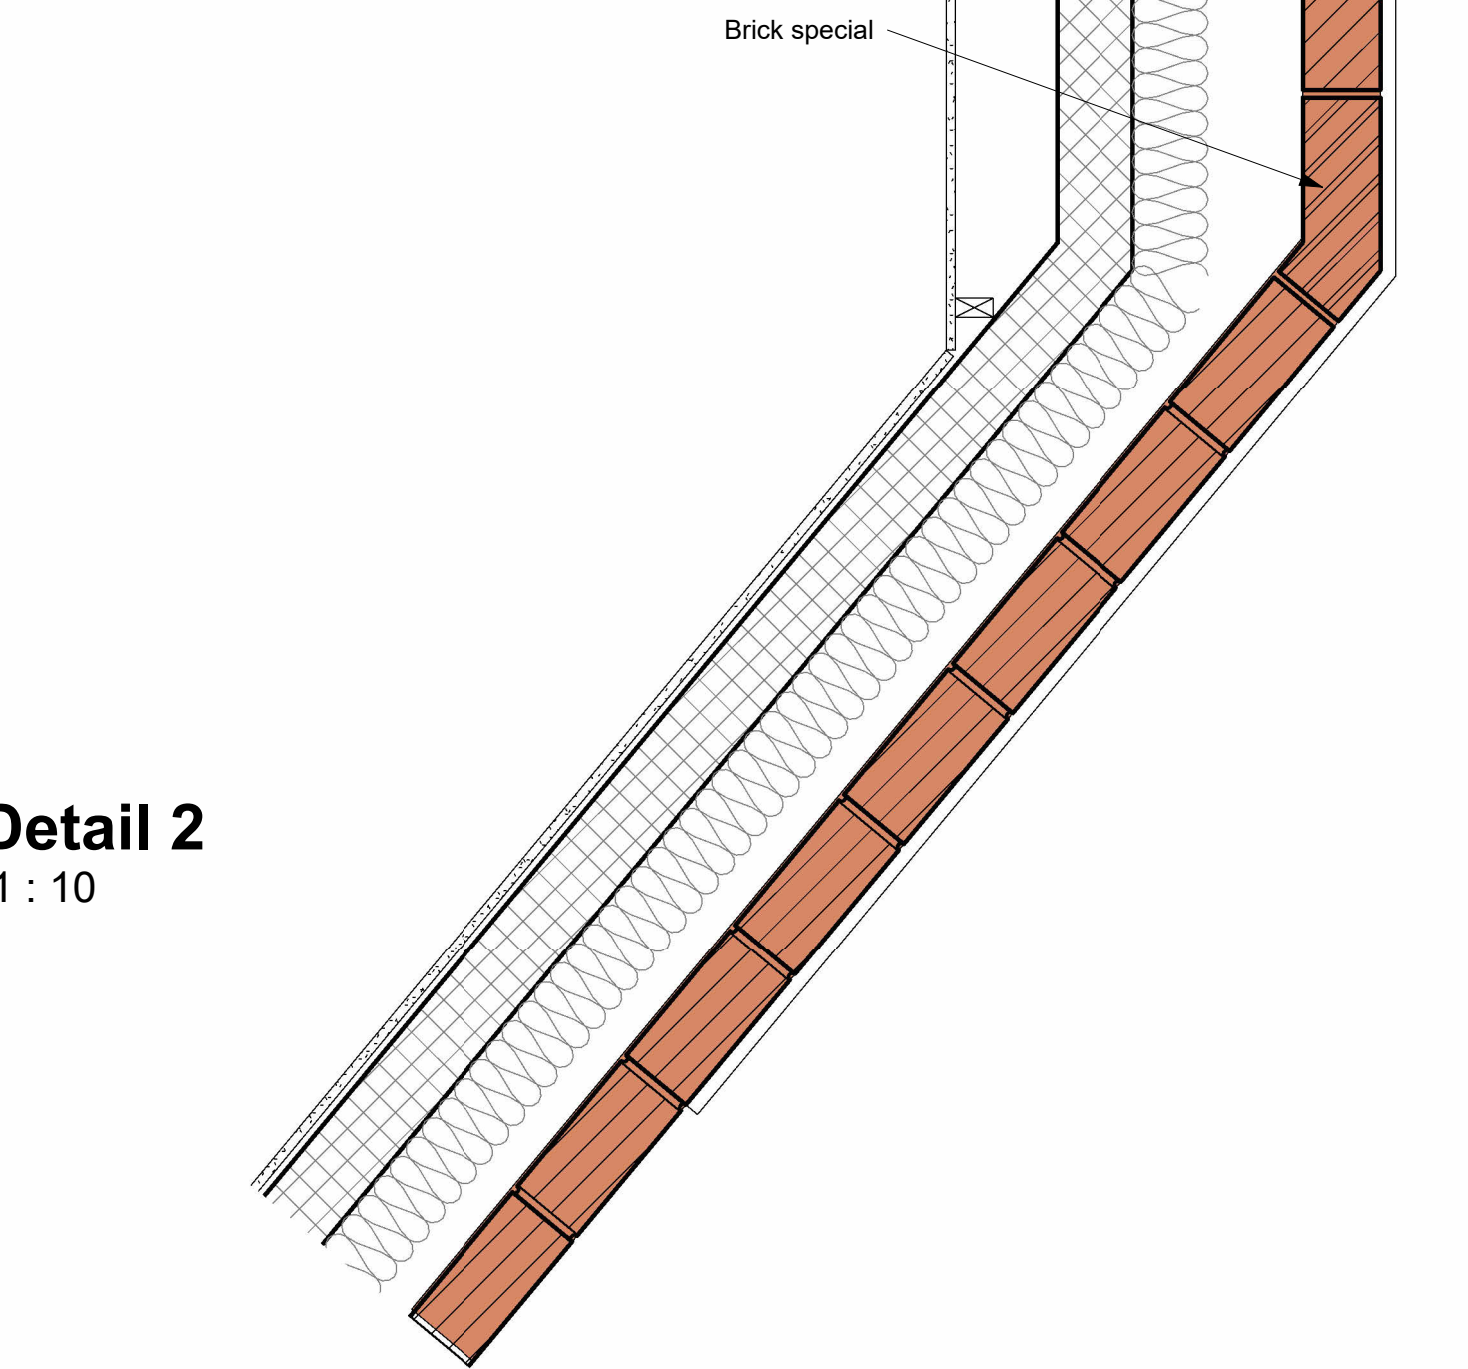

Detail 2
1 : 10

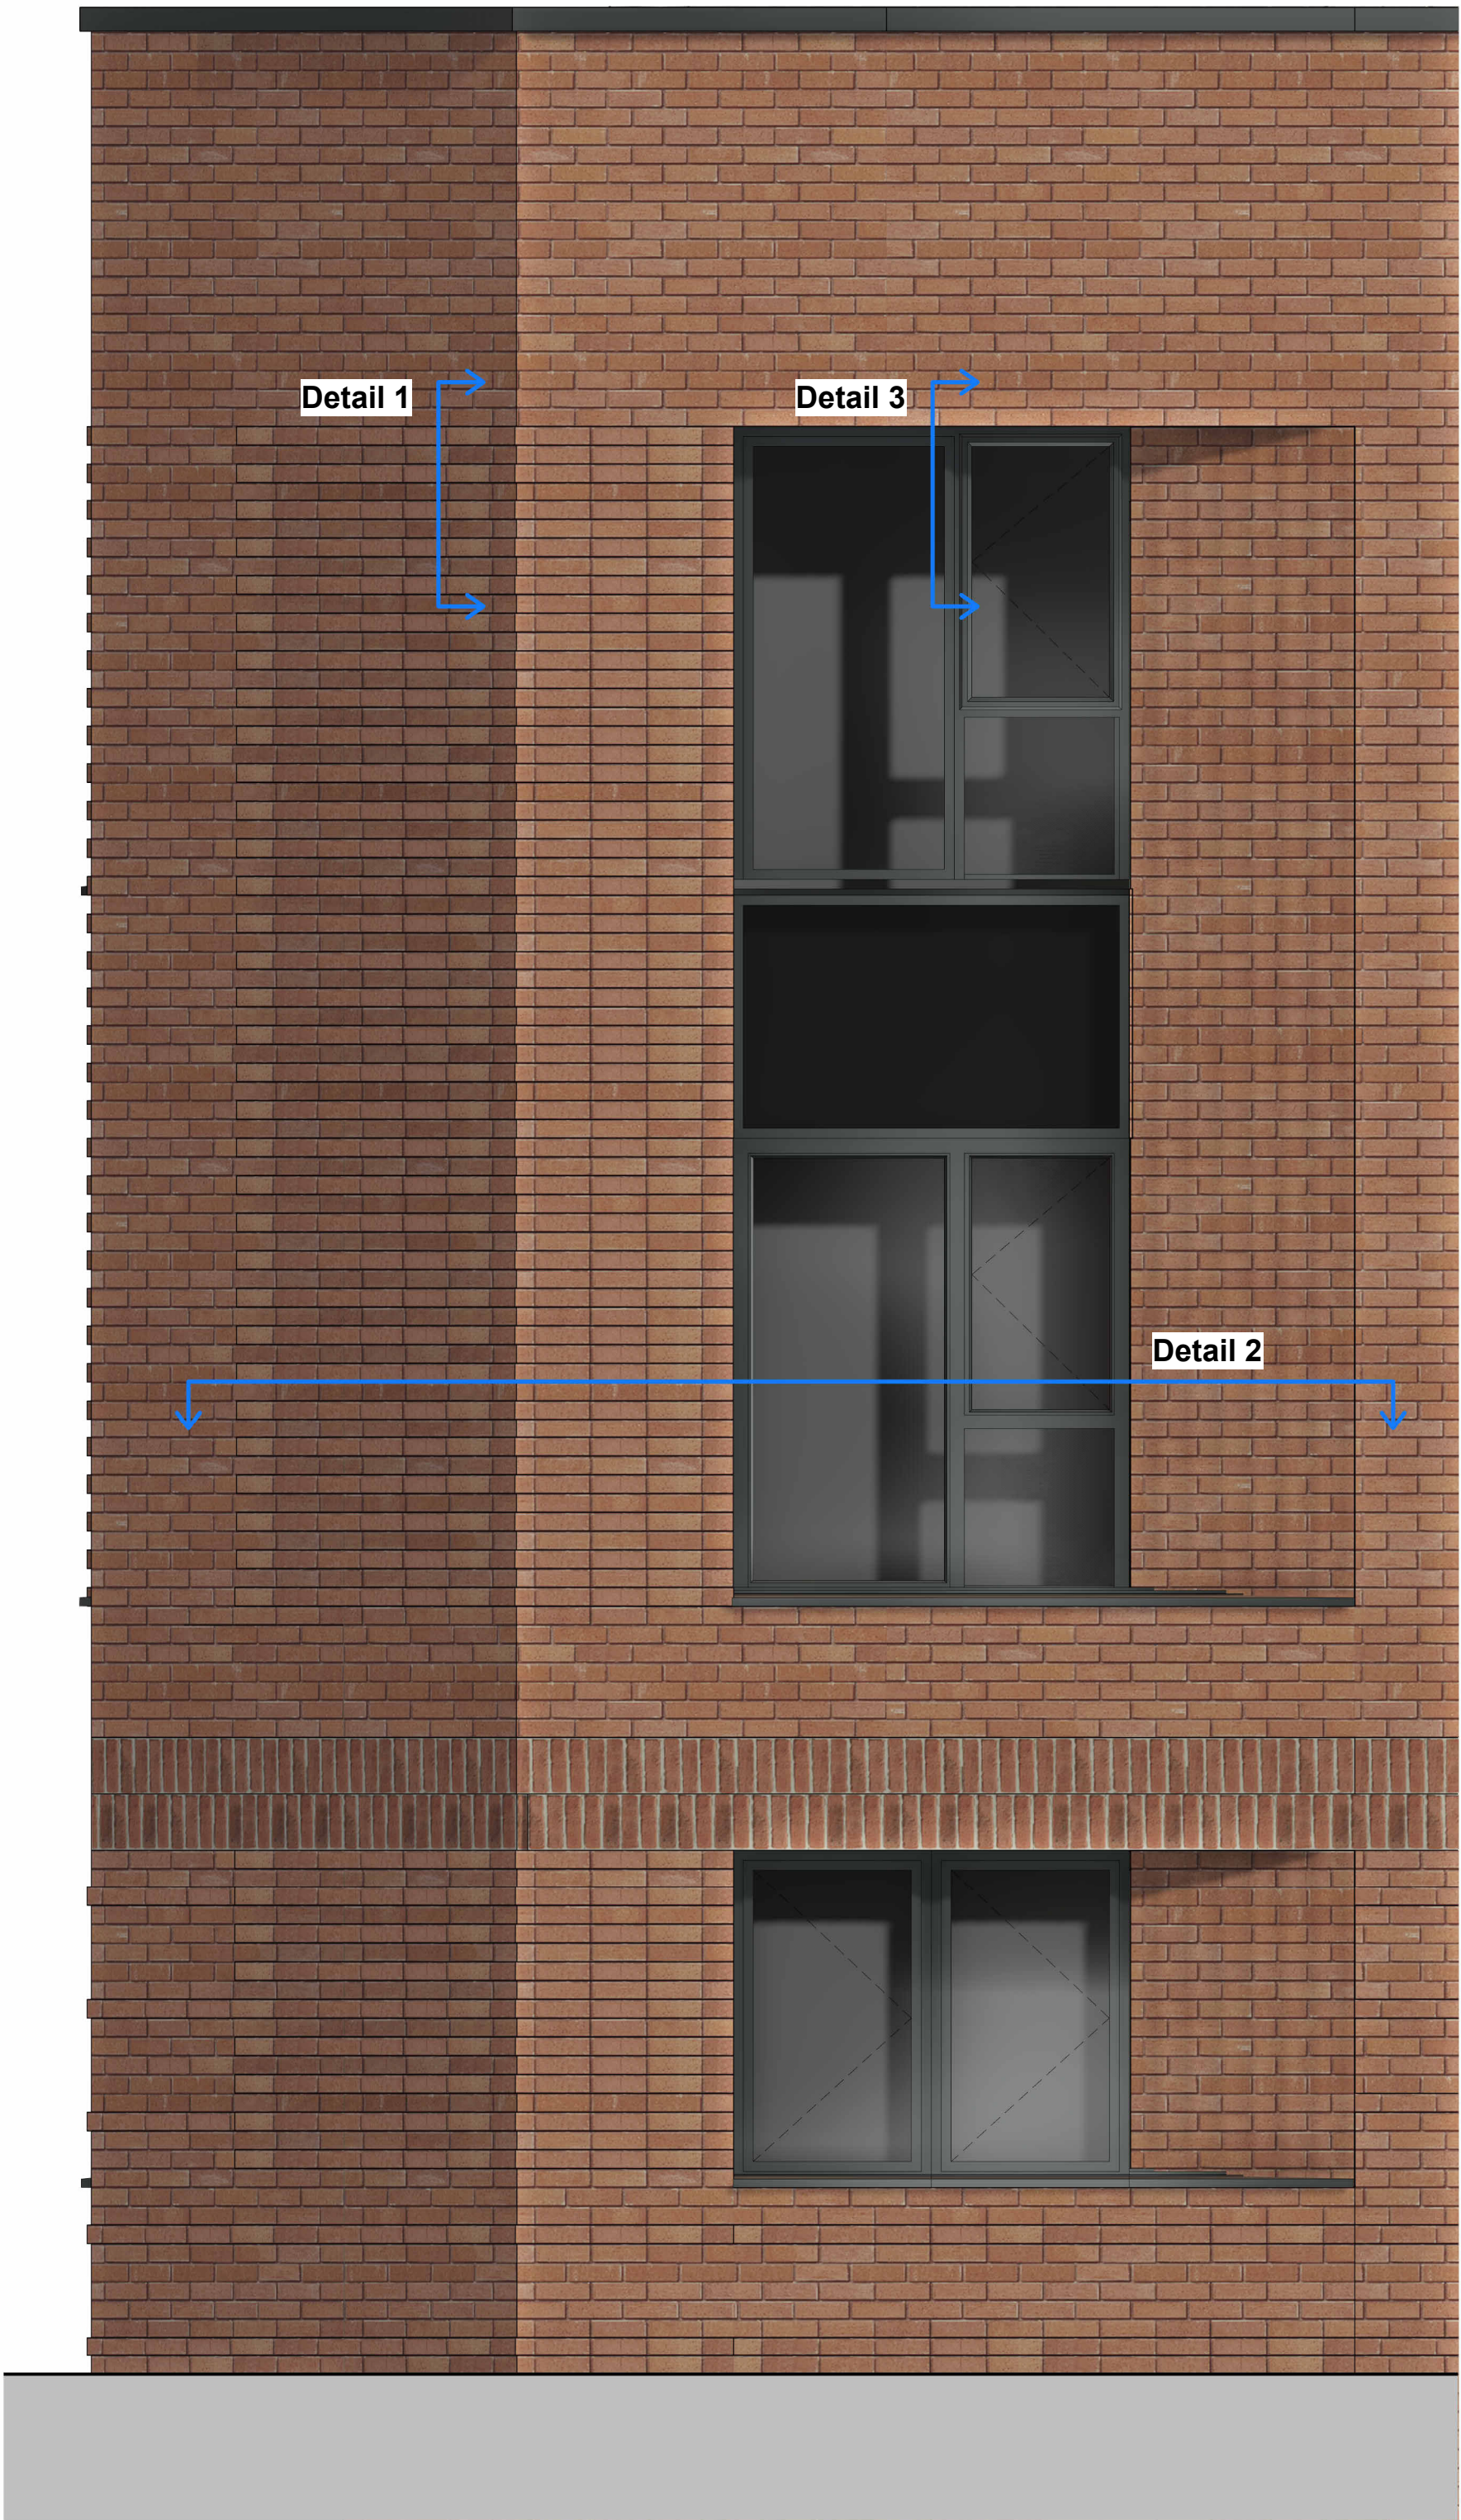

Elevation - Corner Chamfered brickwork
1 : 25



Indicative 3D - Corner Chamfered brickwork

B	15/03/22	SP	Concrete cill removed	CL
A	07/02/22	SP	Brick detailing amended	CL
REV.	DATE	DRN.		CHKD.

PROJECT
Chain Road, Blackley

CLIENT
Great Places Housing Group

DRAWING
Block 2 - Bay Study 3

SCALE	SHEET SIZE	DRAWN	CHECKED	DATE
As indicated	@ A1	SP	CL	10/01/22

BOWKER SADLER ARCHITECTURE
A: Hatherlow House, Hatherlow, Romiley, Stockport SK6 3DY
T: 0161 406 7333
E: office@bowker-sadler.co.uk
W: www.bowker-sadler.co.uk

JOB No 18-002	DRAWING No 1043	REVISION B
STATUS Planning		

