


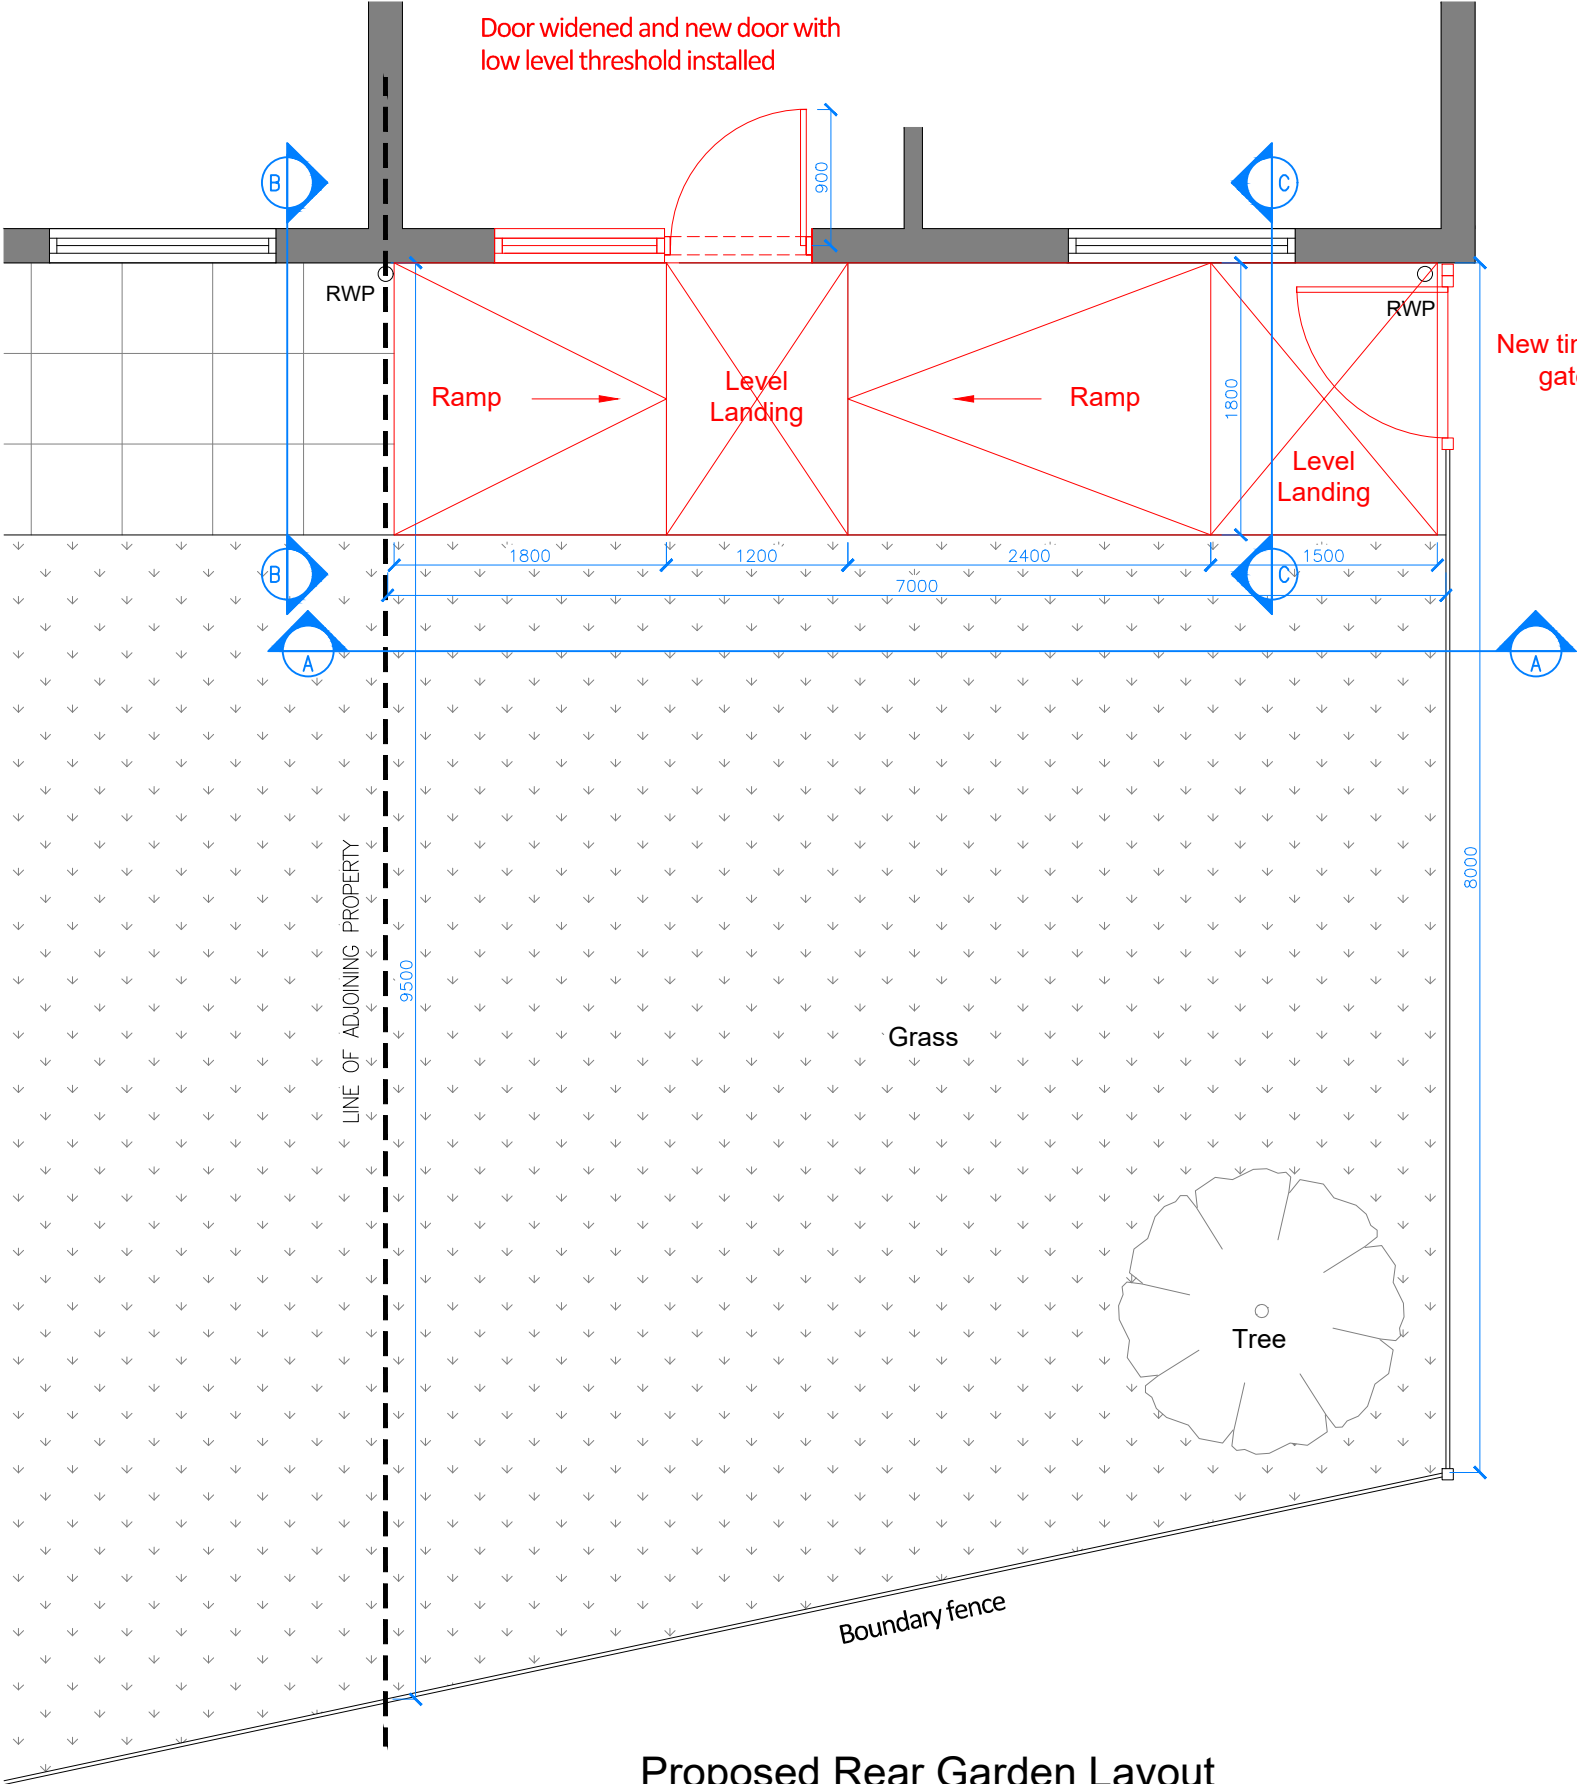


Proposed Rear Garden Layout


Schedule of Proposed Works:

- Widen rear door and install new low level threshold door.
- Create raised level landing at same level as internal floor level.
- Install ramp at either side up to level landing.


Elevation Detail A-A

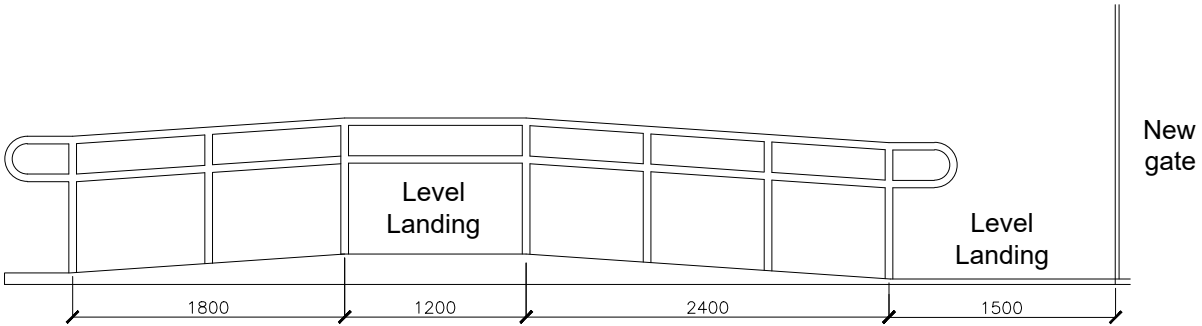

Elevation Detail B-B

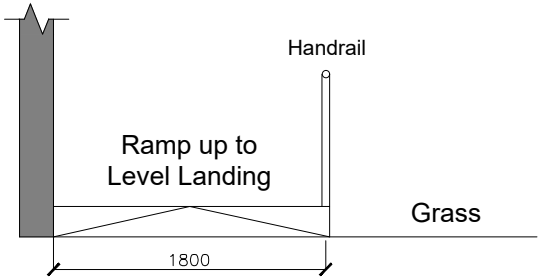

Elevation Detail C-C

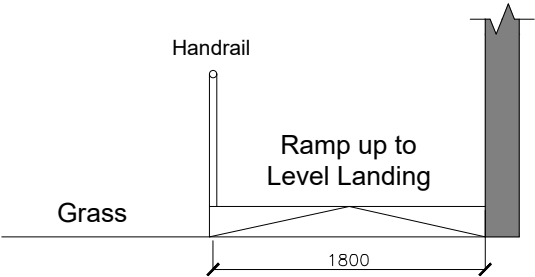

B	ADDITIONAL RAMP ELEVATIONS ADDED	22/03/23	AU	AU
A	AMENDED TO LATEST COMMENTS	05/12/22	AU	AU
REV	DESCRIPTION	DATE	BY	CHK
Project:				
32 Stradbroke Close, Manchester				
Drawing Title:				
Proposed Rear Garden Layout				
Drawing No.:				
M4-215-003				
Scale @ A3	Revision:	Status:	Drawn By:	Date:
1:50	B	Proposal	AU	09/11/22